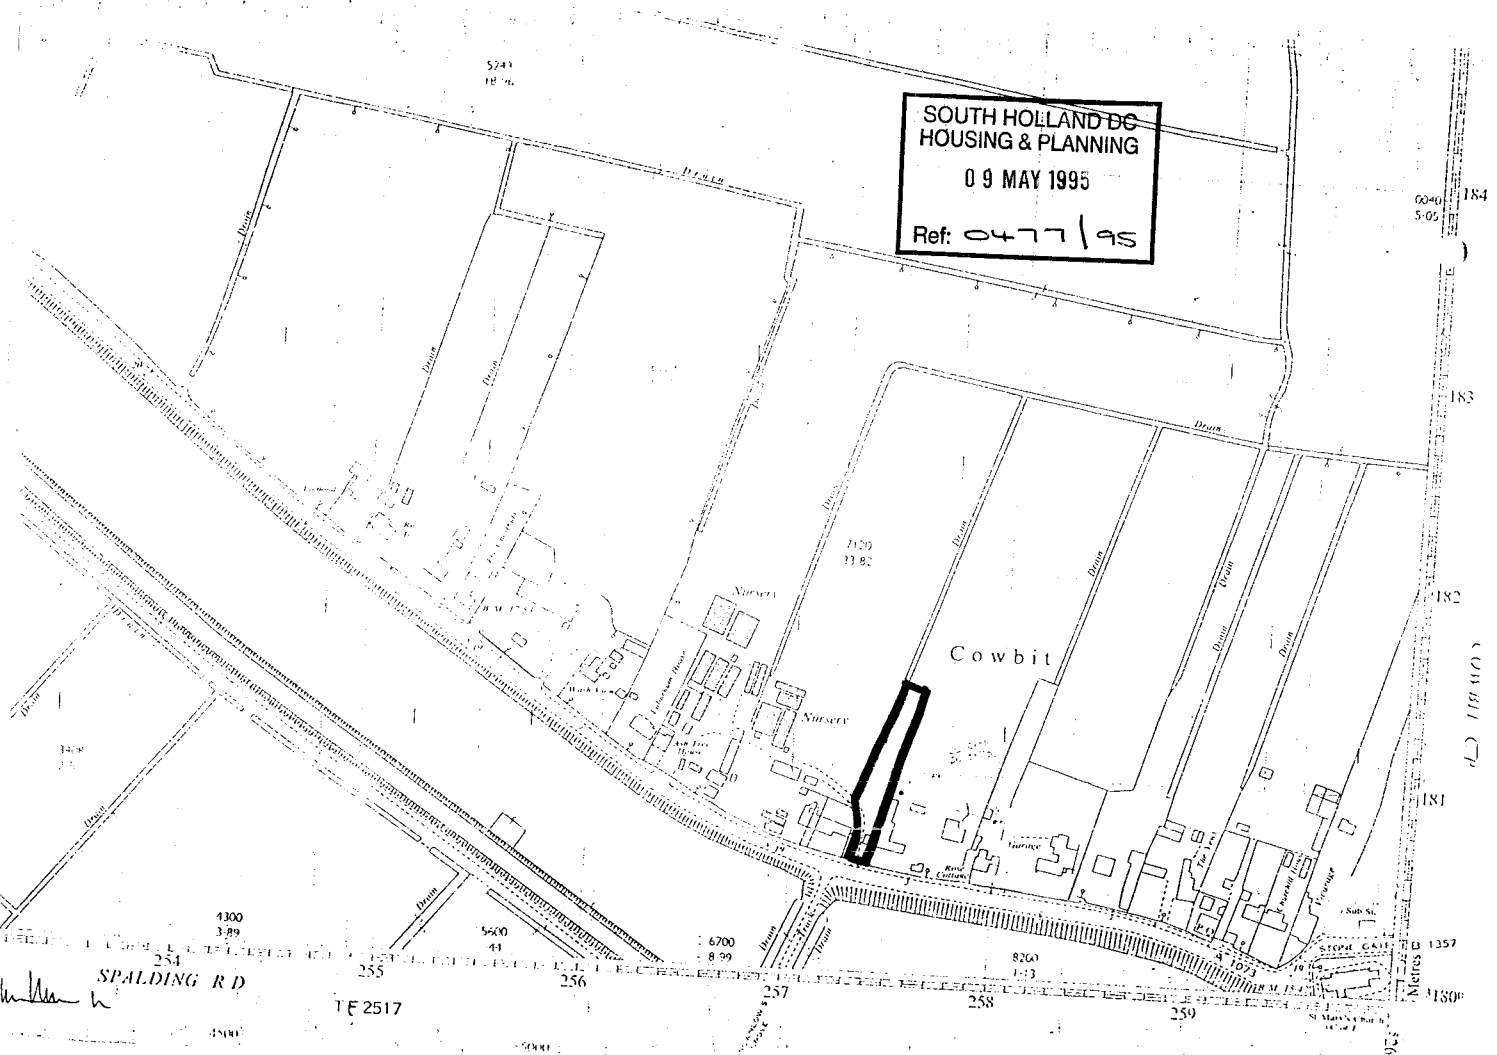

SOUTH HOLLAND DC
HOUSING & PLANNING
0 9 MAY 1995
Ref: 0477/95
Cowbit
Nursery
Nursery
SPALDING R D
TF 2517
Drain
Metres