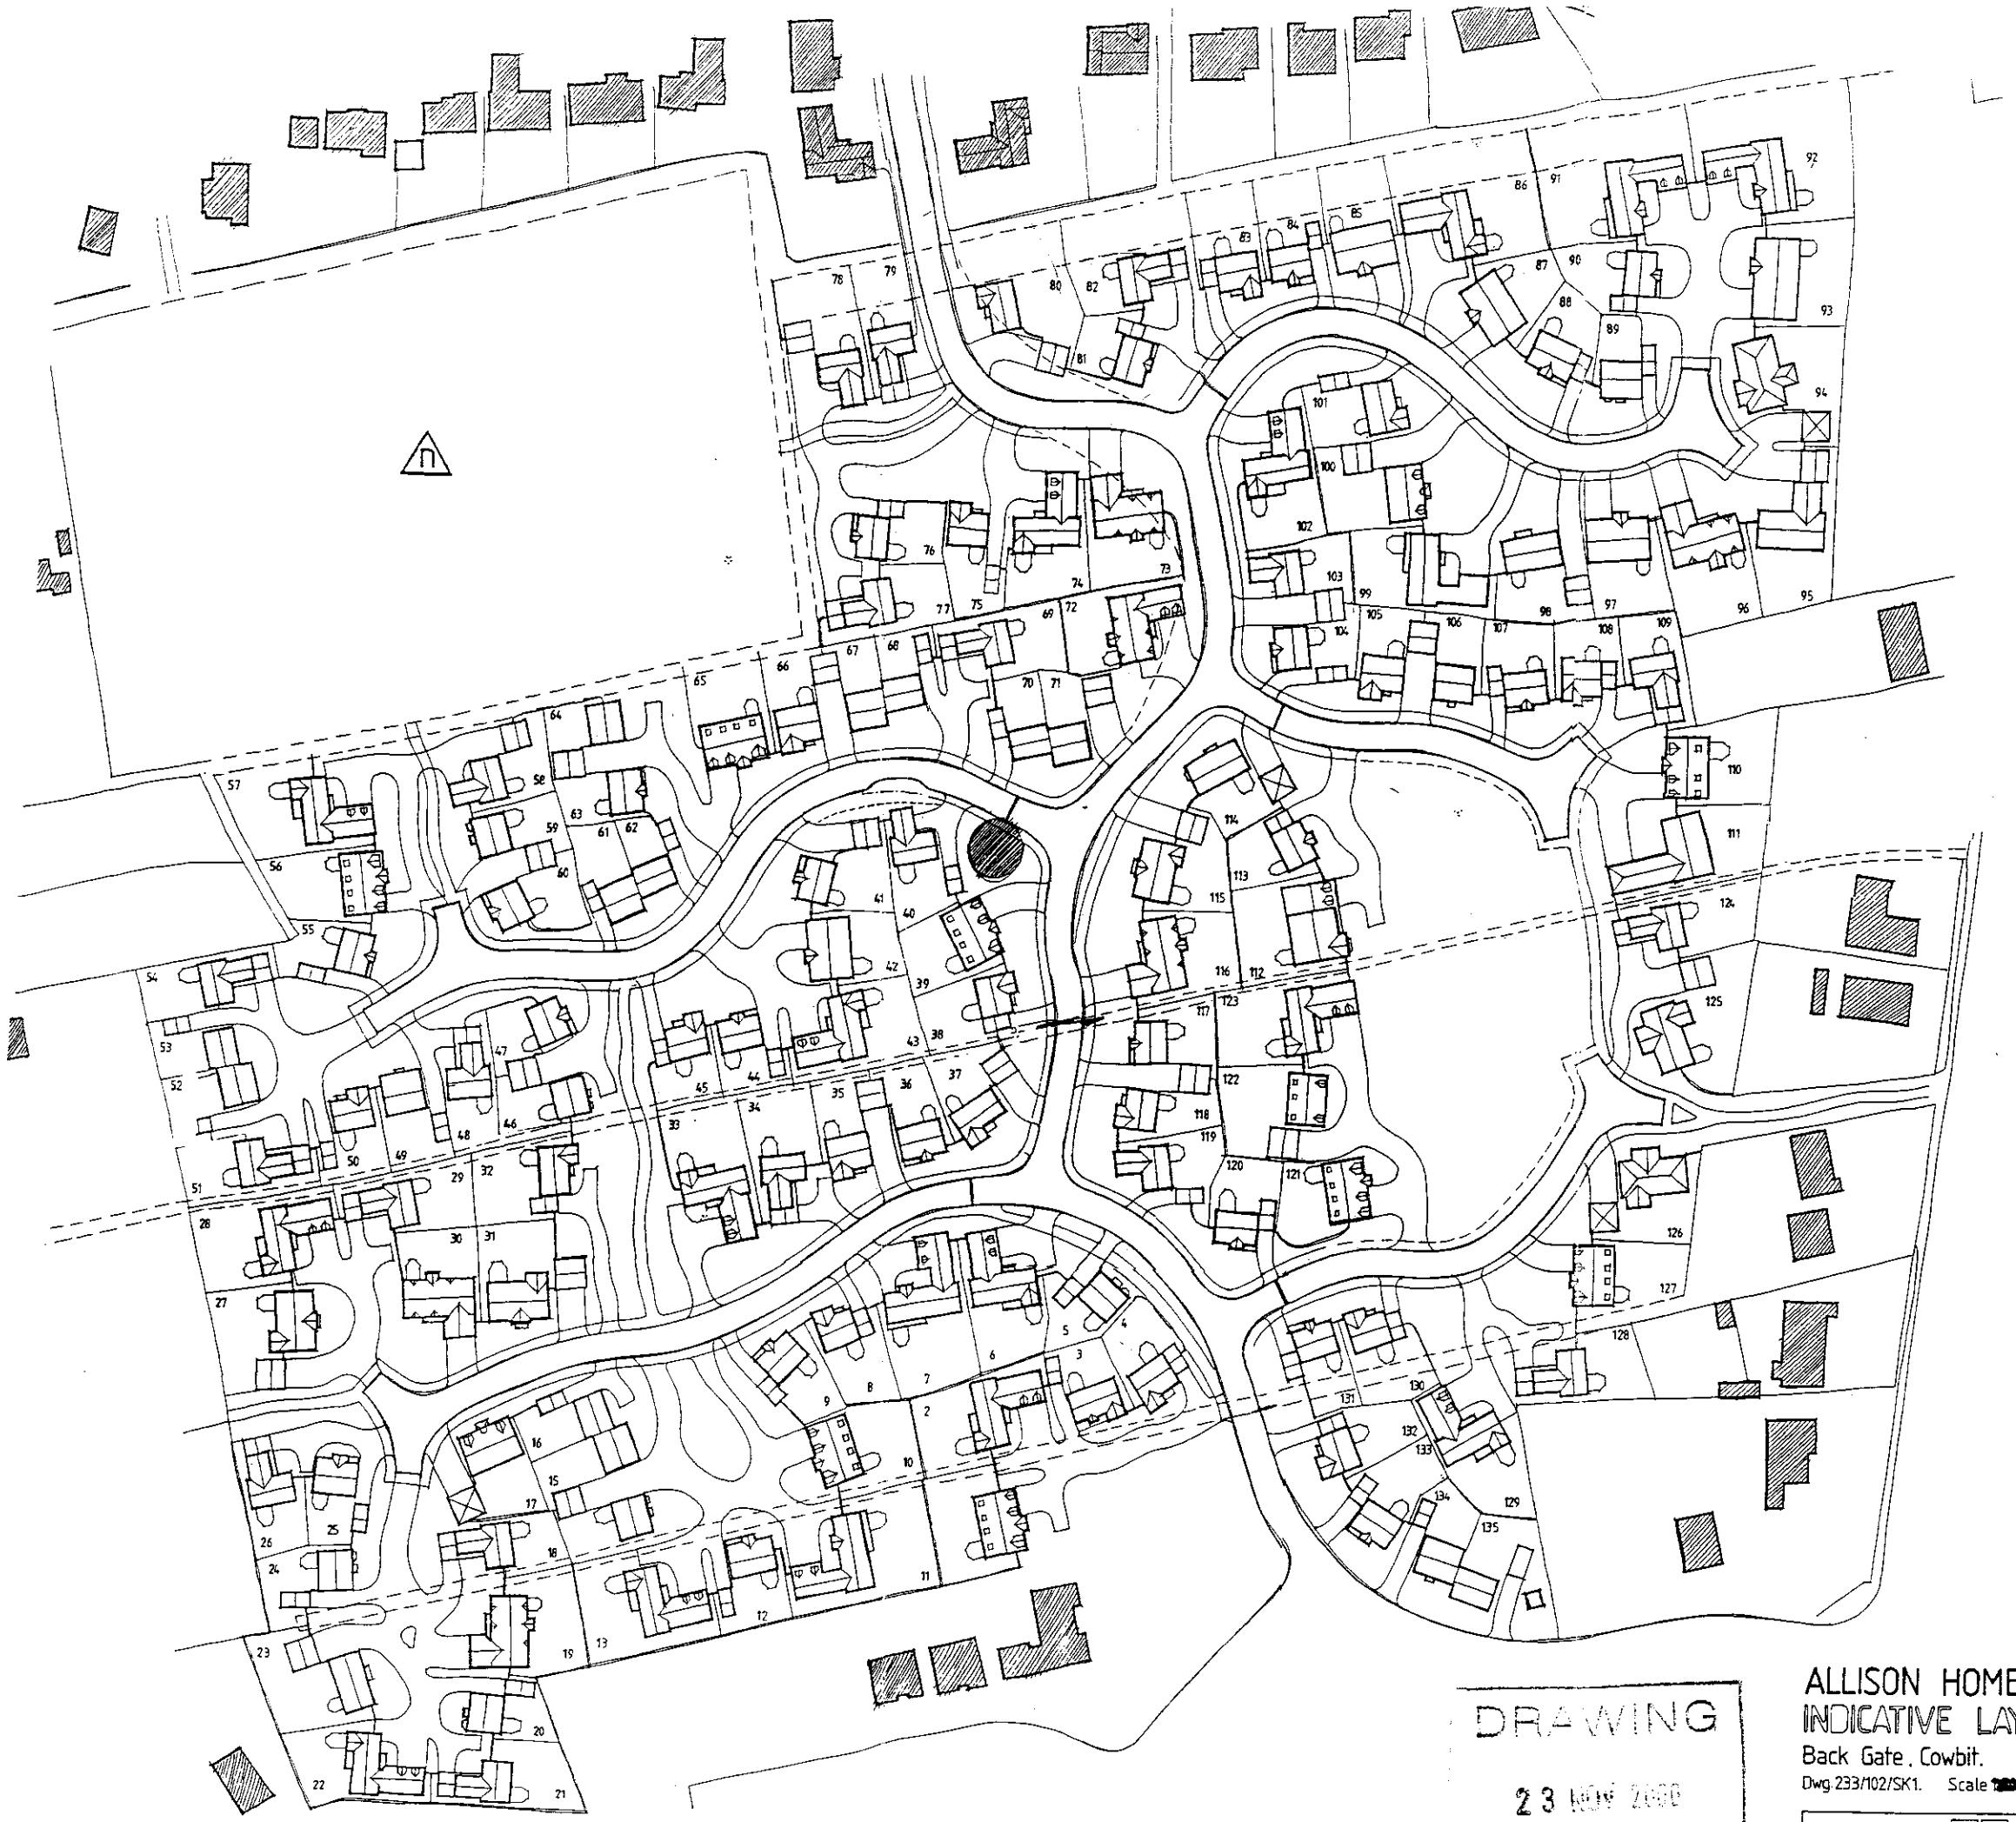


DRAWING

23 NOV 2000

ISSUED

ALLISON HOMES
INDICATIVE LAYOUT

Back Gate, Cowbit.

Dwg.233/102/SK1. Scale [redacted] October 2000

Town & Country Planning
Ecology
Landscape Architecture

Robert Doughty Consultancy