


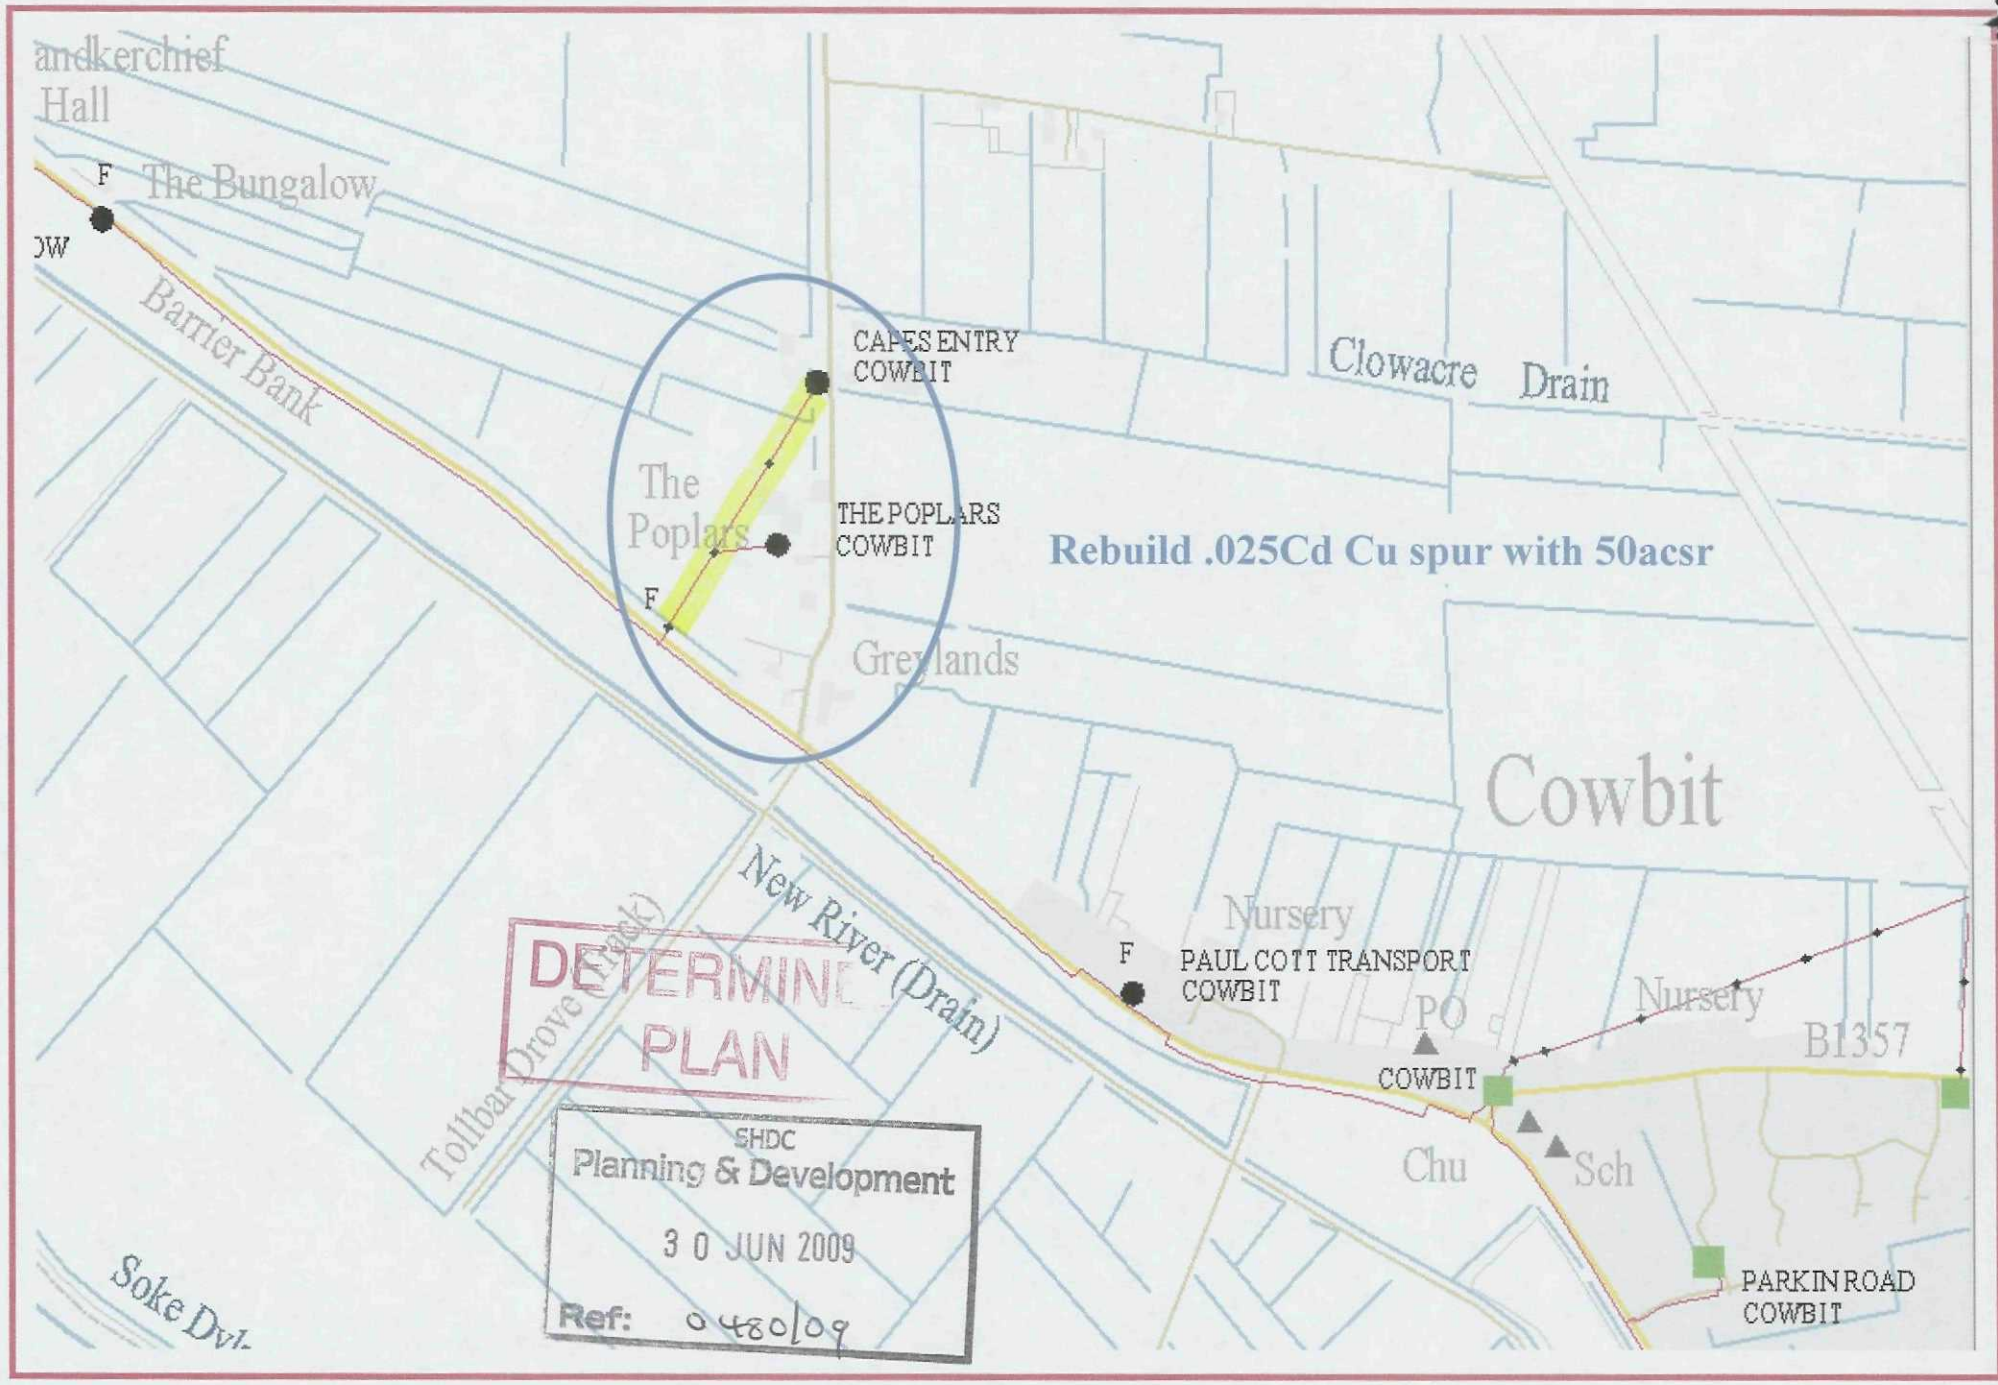

andkerchief
Hall

F The Bungalow

JW

Barrier Bank

CAPESENTRY
COWBIT

Clowacre Drain

The
Poplars

THE POPLARS
COWBIT

Rebuild .025Cd Cu spur with 50acsr

Greylands

Cowbit

New River (Drain)

DETERMINE
PLAN

Nursery

F PAUL COTT TRANSPORT
COWBIT

Nursery

B1357

PO
COWBIT

Chu

Sch

PARKINROAD
COWBIT

Soke Dvl.

Tollbar Drove (Track)

SHDC
Planning & Development

30 JUN 2009

Ref: 0480/09