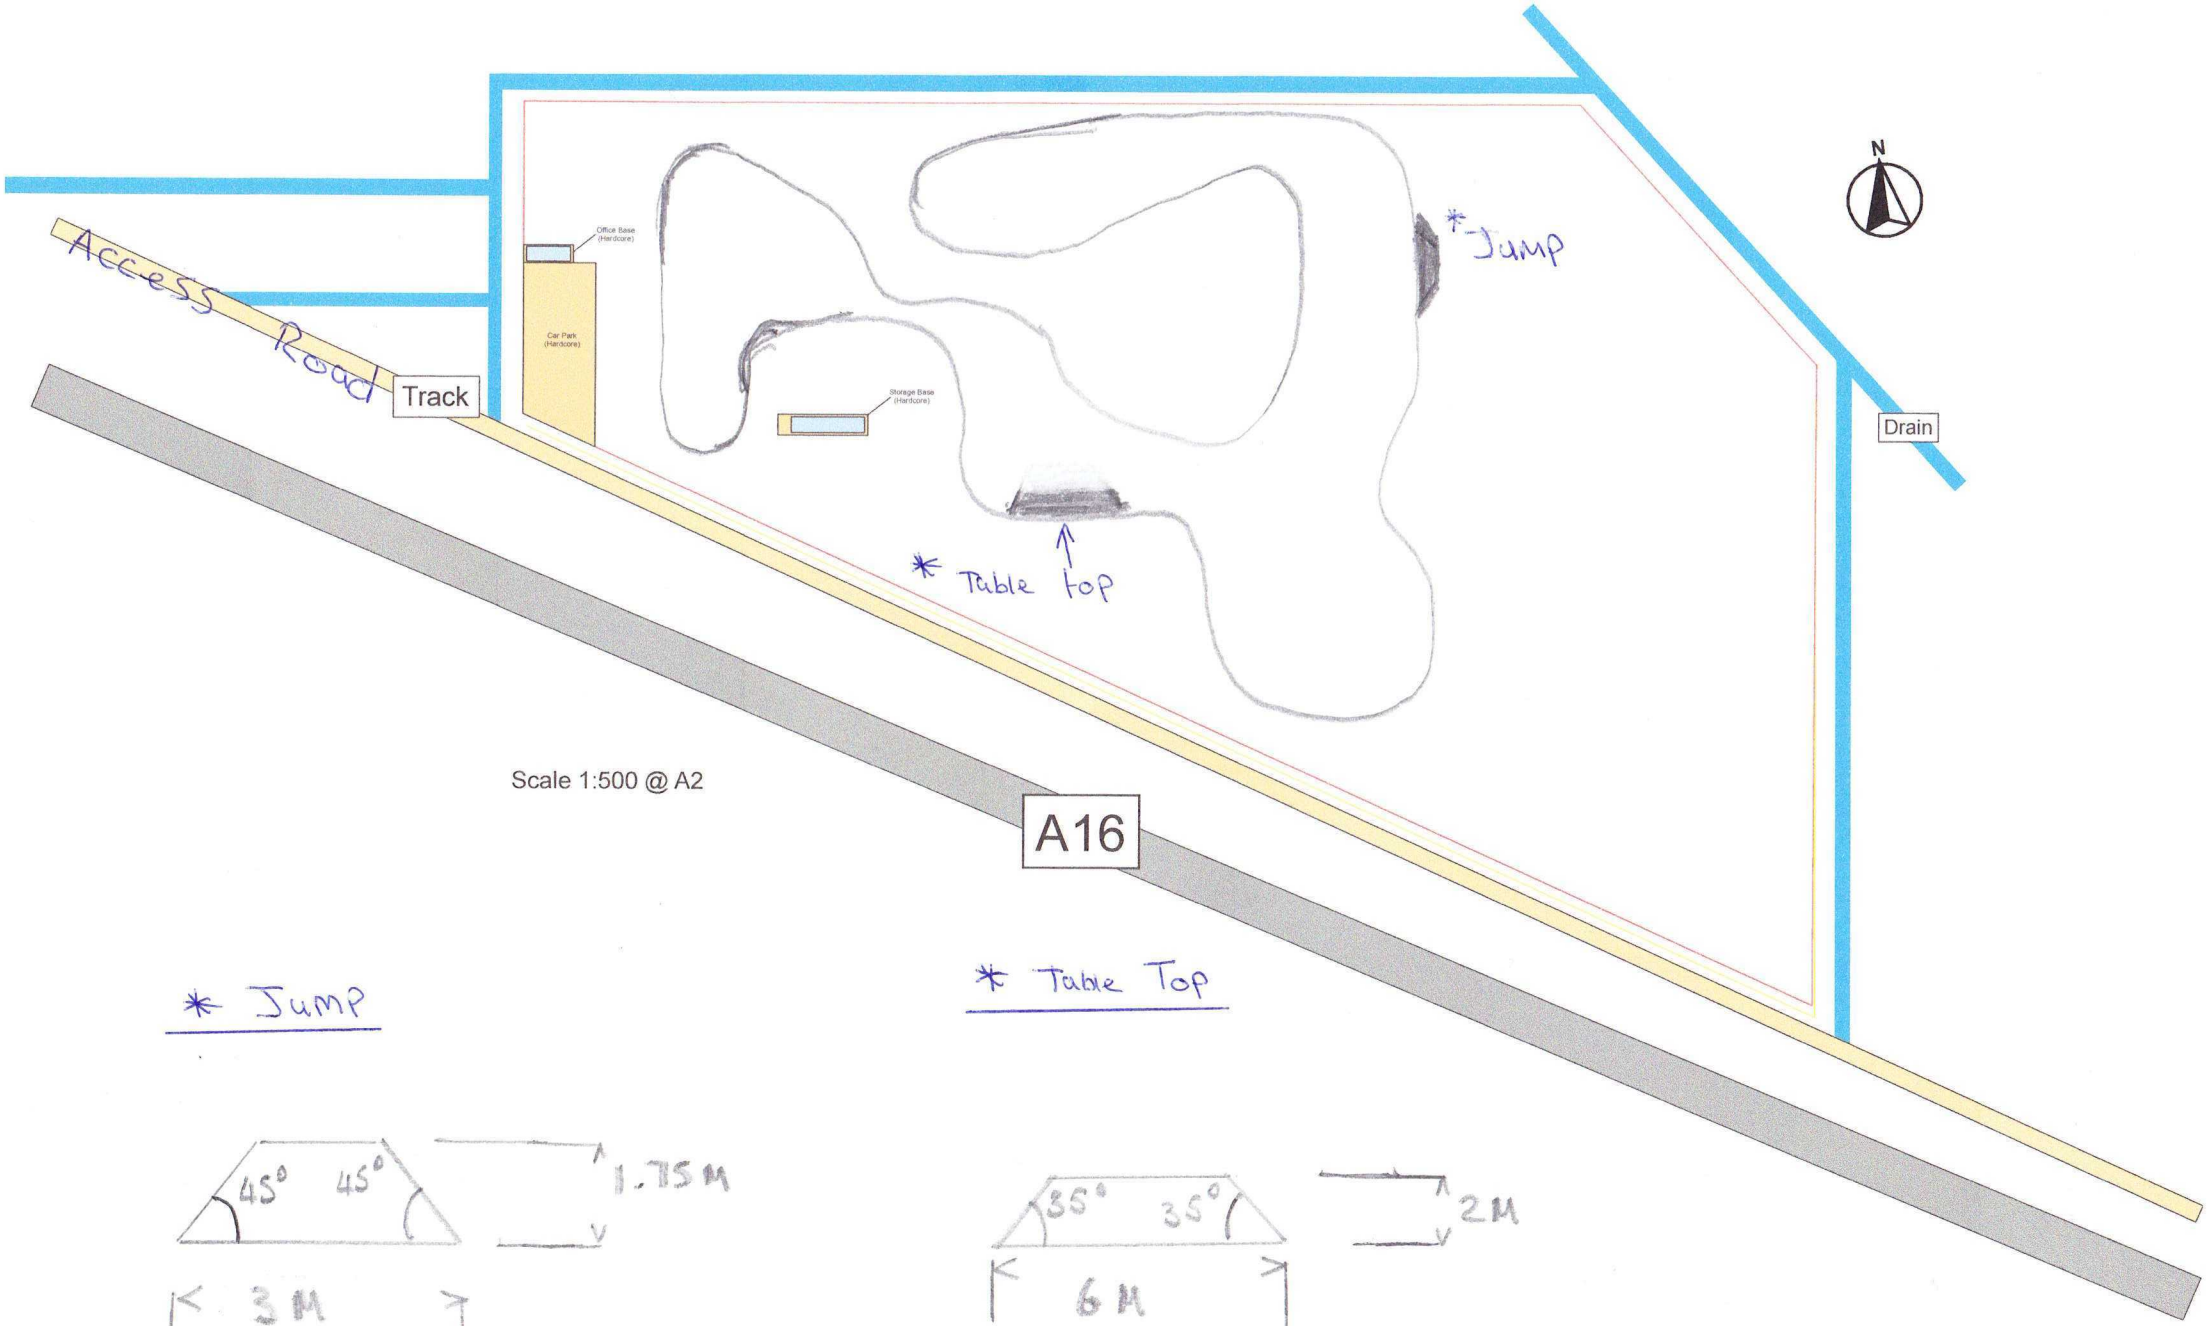

Access Road
Track
Office Base (Hardcore)
Car Park (Hardcore)
Storage Base (Hardcore)
* Jump
* Table top
Drain
N
A16
Scale 1:500 @ A2
* Jump
45°
45°
1.75M
3M
* Table Top
35°
35°
2M
6M