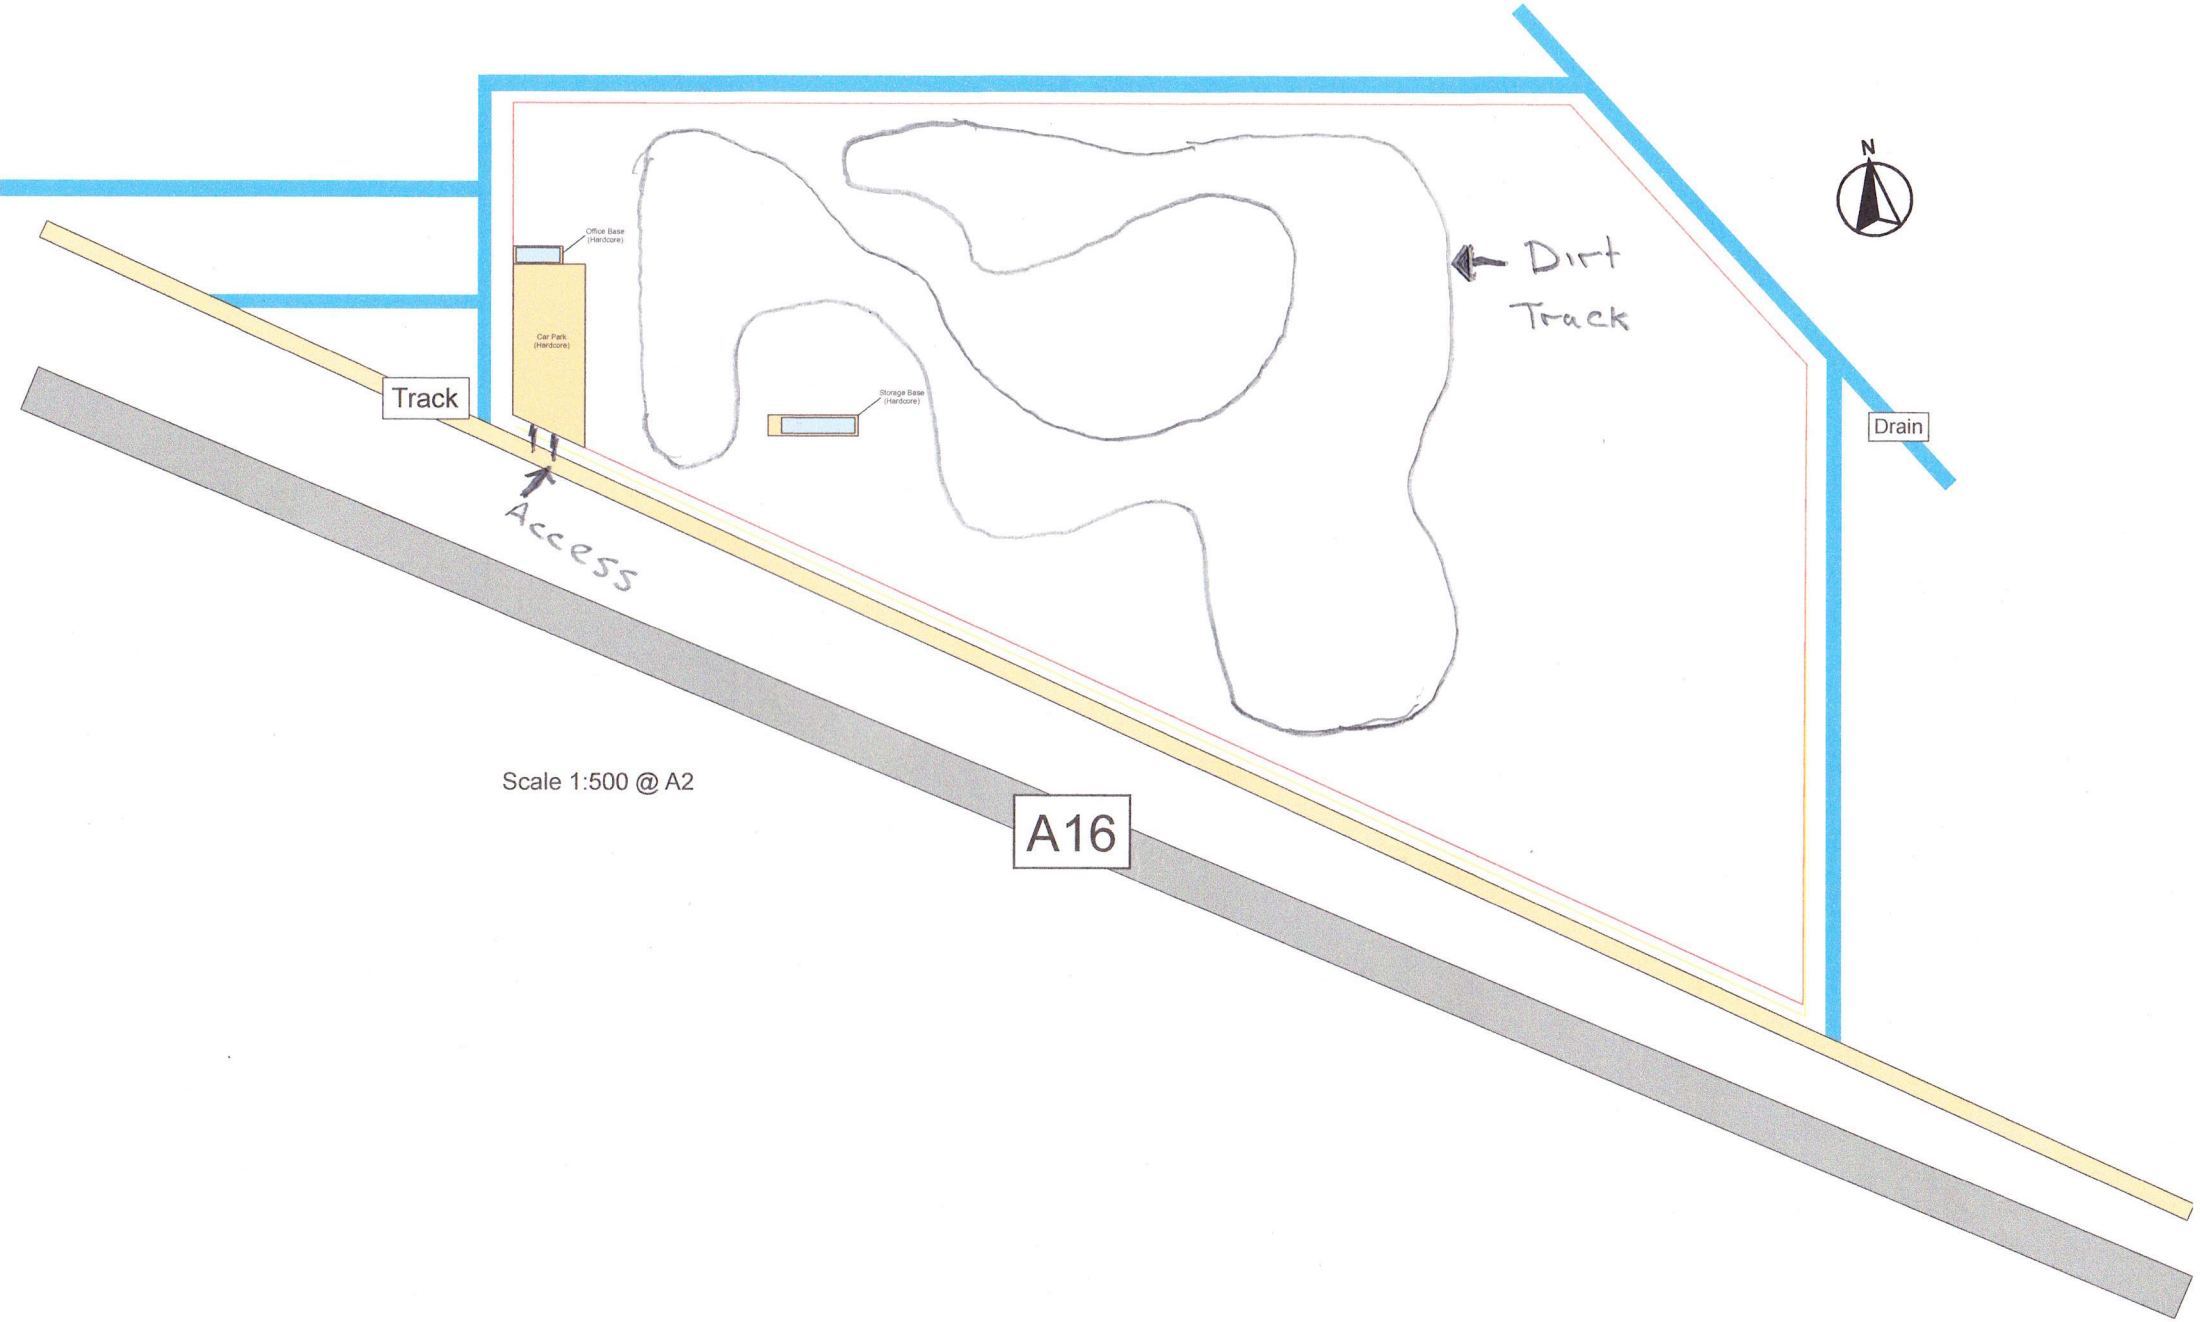

Office Base (Hardcore)
Car Park (Hardcore)
Storage Base (Hardcore)
Dirt Track
N
Track
Access
Drain
Scale 1:500 @ A2
A16