


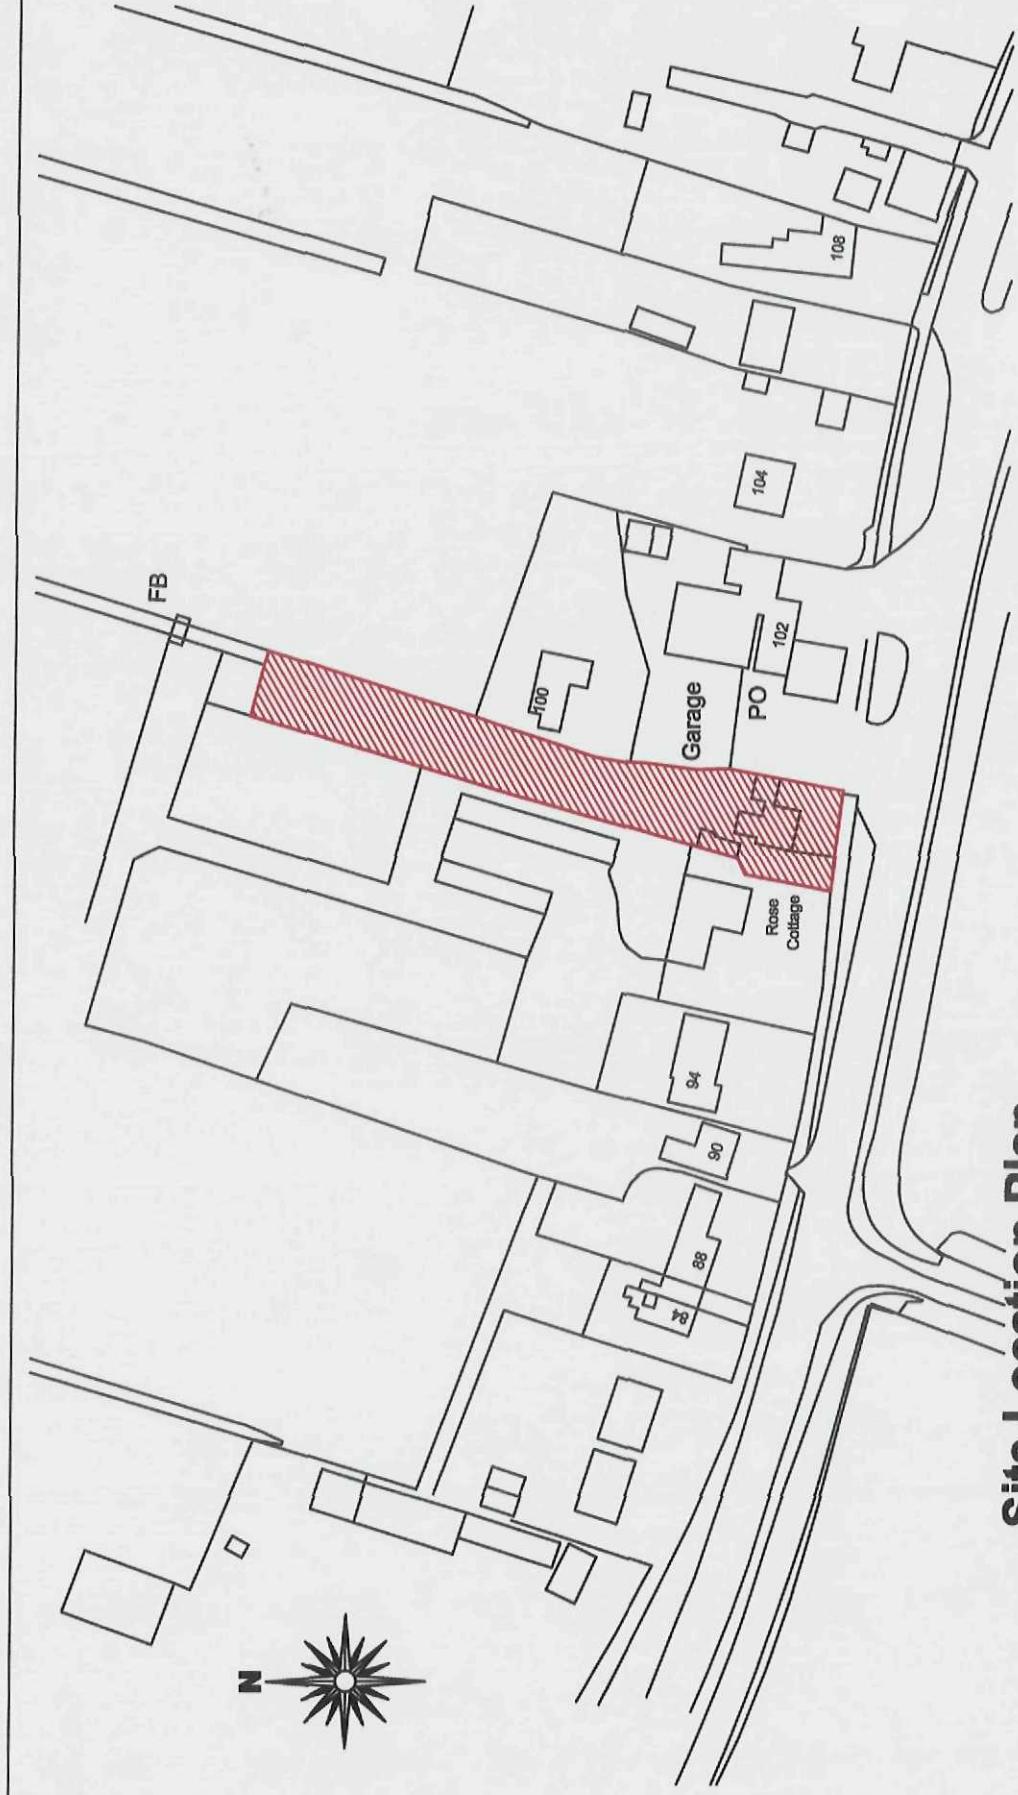

Site Location Plan

Scale 1:1250



Part Site Block Plan

Scale 1:500

**DETERMINED
PLAN**

SHDC
Planning & Development
16 JUL 2009
Ref: 0528/09

2nd Floor - 5B Sheepmarket
Spalding
PE11 1BH
Tel: 01775 768 921
e-mail: enquiries@remwaydesign.co.uk



Site: Replacement Timber Side
Extension at:
Rose Cottage
98, Barrier Bank
Cowbit
PE12 6AR

Client:
Mr & Mrs S Kilby

Date: ****

Scale: as noted

Drawing No:

A3-1629-03