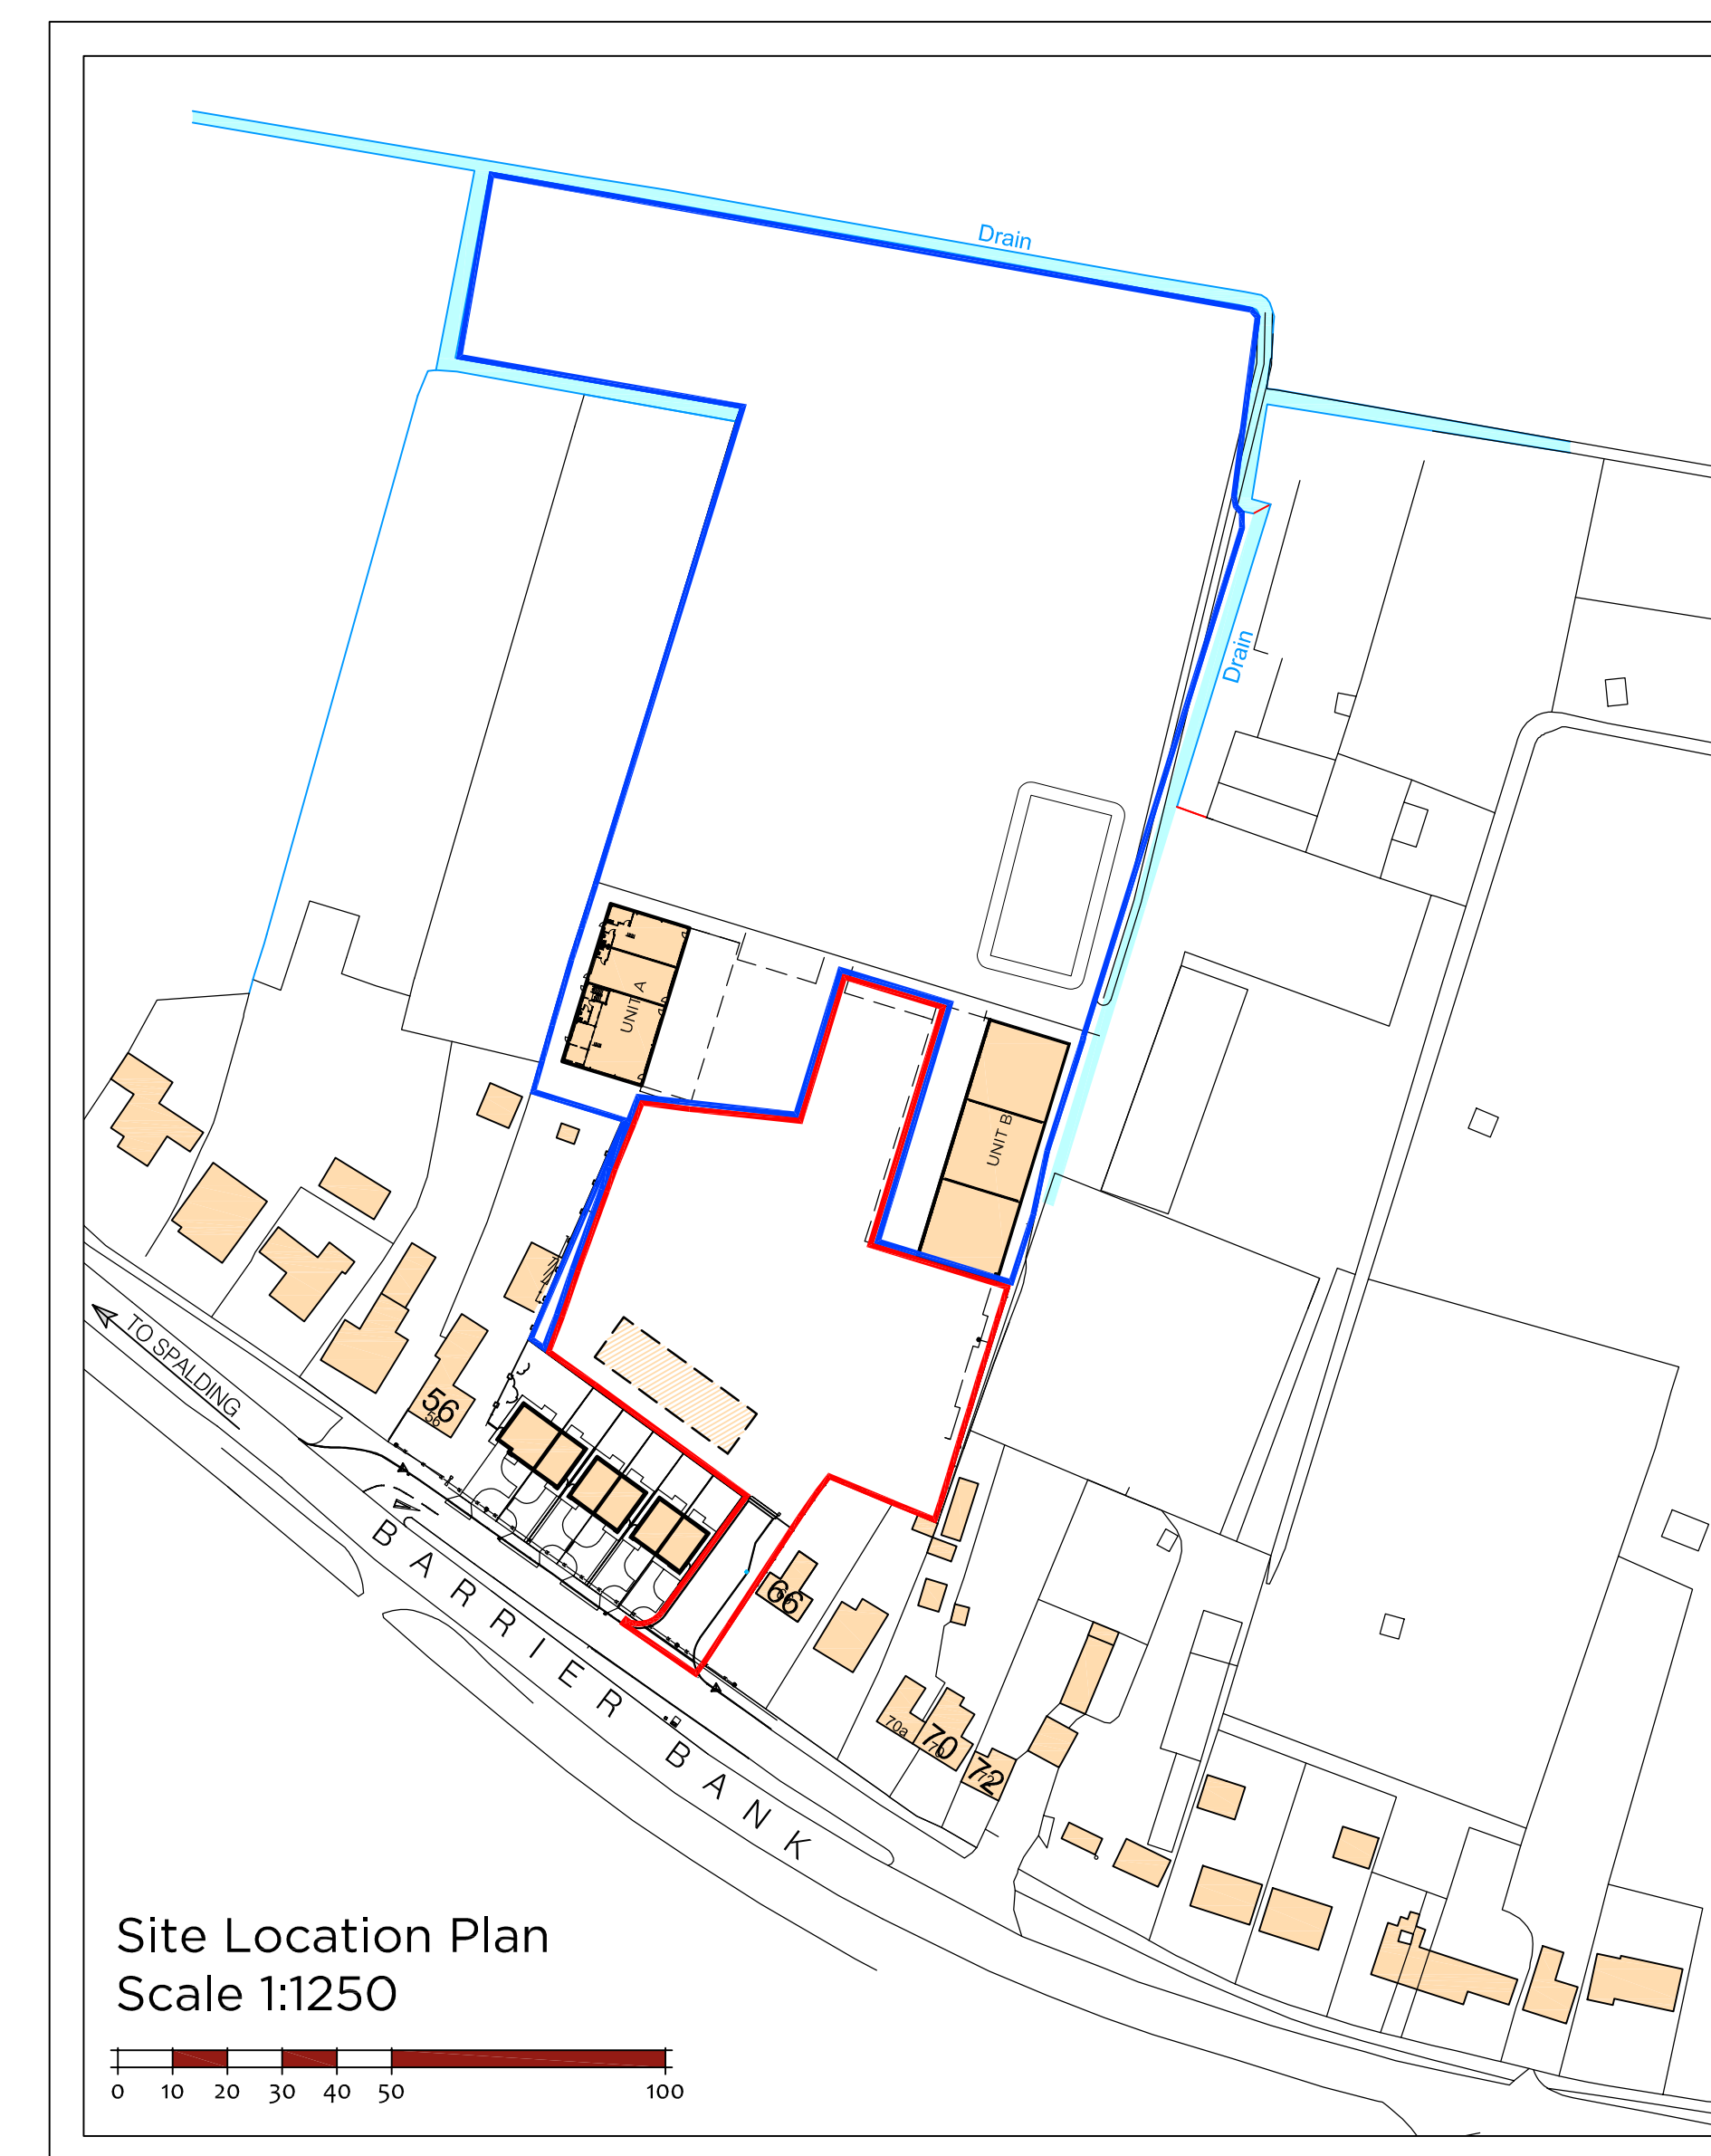


seven22
ARCHITECTURE LTD

22 SHORE VIEW, PETERBOROUGH
CAMBRIDGESHIRE, PE7 8FS
E.info@seven22.co.uk ~ T.07799 585277

PROJECT
PROPOSED OFFICES
66 BARRIER BANK
COWBIT
LINCOLNSHIRE
PE12 6AQ

CLIENT
EAST ANGLIAN CIVILS DEVELOPMENTS LTD

TITLE
SITE LOCATION & EXISTING SITE LAYOUT

DRAWING No.
086 (C) S01

SCALE
1:1250 & 1:500 @ A1

DATE	FEB 2025
------	----------

	REV
--	-----