


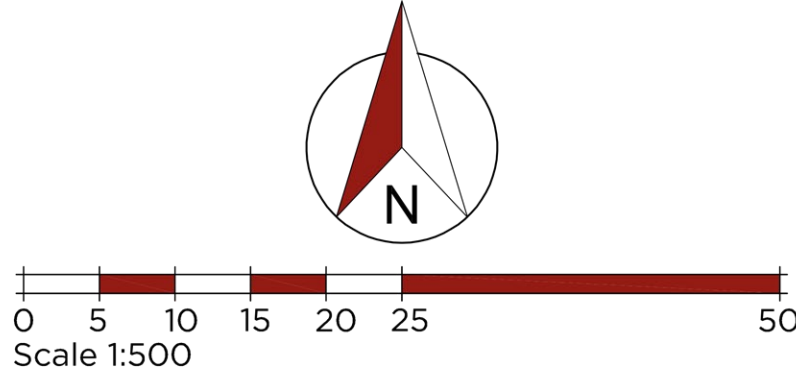

Legend

- Proposed Hedge
- Proposed landscaping
- Proposed Tree
- Asphalt access road to LLC Highways adoptable standards
- Asphalt
- Block Paving
- Grass
- Chippings/Planings (Existing)
- Boundary Type A
- Boundary Type B
- Electric Vehicle Charging Point
- Line of AWA Foul Sewer Diversion
- Line of existing AWA Foul Sewer
- AWA Foul Sewer to be removed



seven22
ARCHITECTURE LTD

22 SHORE VIEW, PETERBOROUGH
CAMBRIDGESHIRE, PE7 8FS
E.info@seven22.co.uk - T.07799 585277

PROJECT
PROPOSED OFFICES
66 BARRIER BANK
COWBIT
LINCOLNSHIRE
PE12 6AQ

CLIENT
EAST ANGLIAN CIVILS DEVELOPMENTS LTD

TITLE
PROPOSED SITE LAYOUT

DRAWING No.
086 (C) P01

SCALE 1:500 @ A1	DATE MAY 2025	REV
---------------------	------------------	-----