



Existing Site Cross Section (Looking North West)
Section A-A

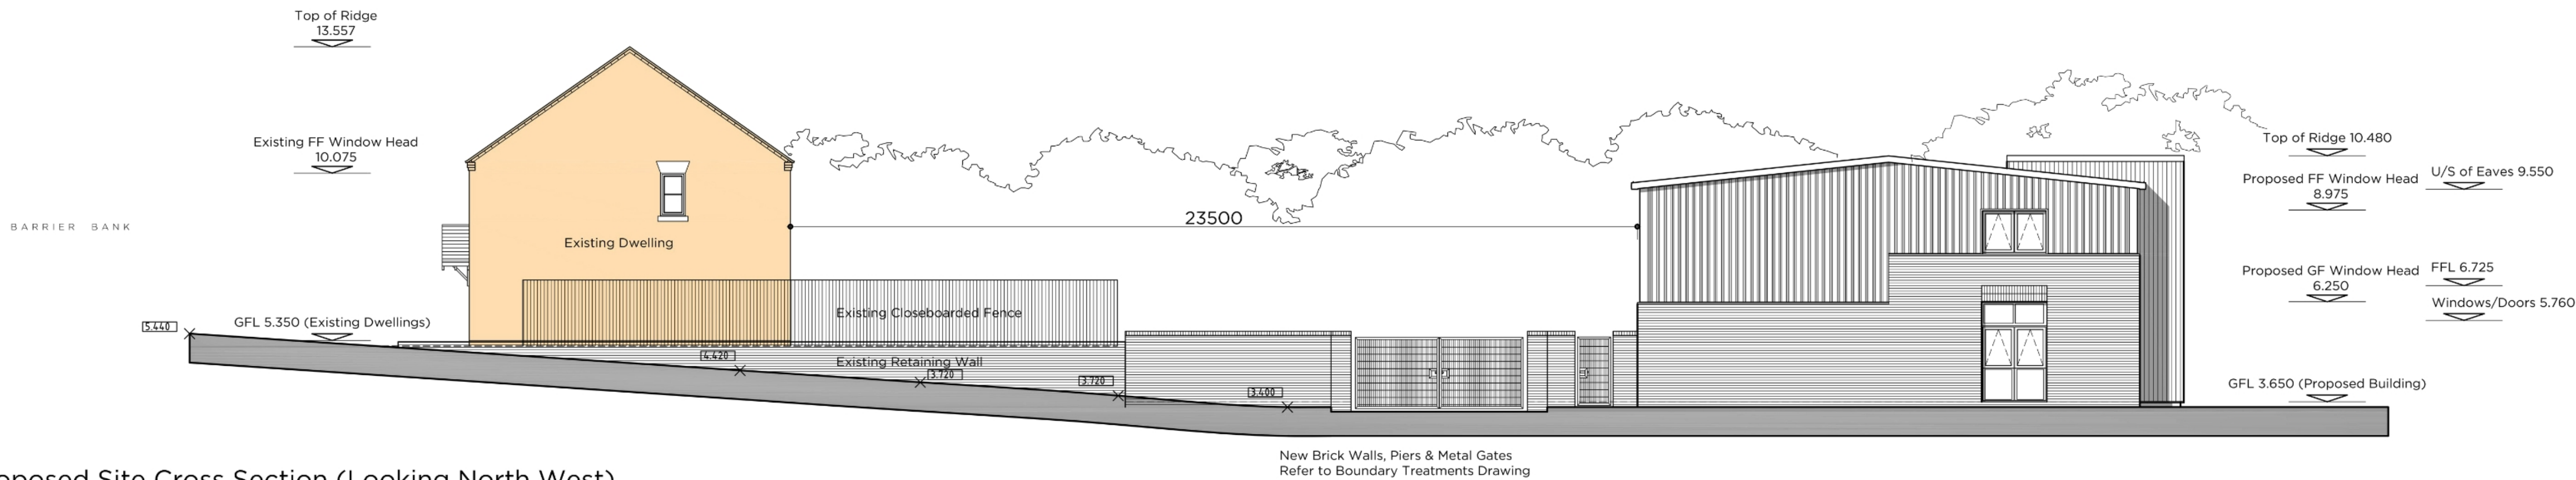

Proposed Site Cross Section (Looking North West)
Section B-B

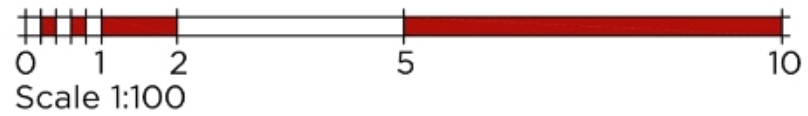

seven22
ARCHITECTURE LTD

E.info@SEVEN22.co.uk W.www.SEVEN22.co.uk

PROJECT
PROPOSED UNIT C
66 BARRIER BANK
COWBIT
LINCOLNSHIRE
PE12 6AQ

CLIENT
EAST ANGLIAN CIVILS DEVELOPMENTS LTD

TITLE
EXISTING & PROPOSED CROSS SECTIONS

DRAWING No.
086 (C) P04

SCALE	DATE	REV
1:100 @ A1	MAY 2025	A