
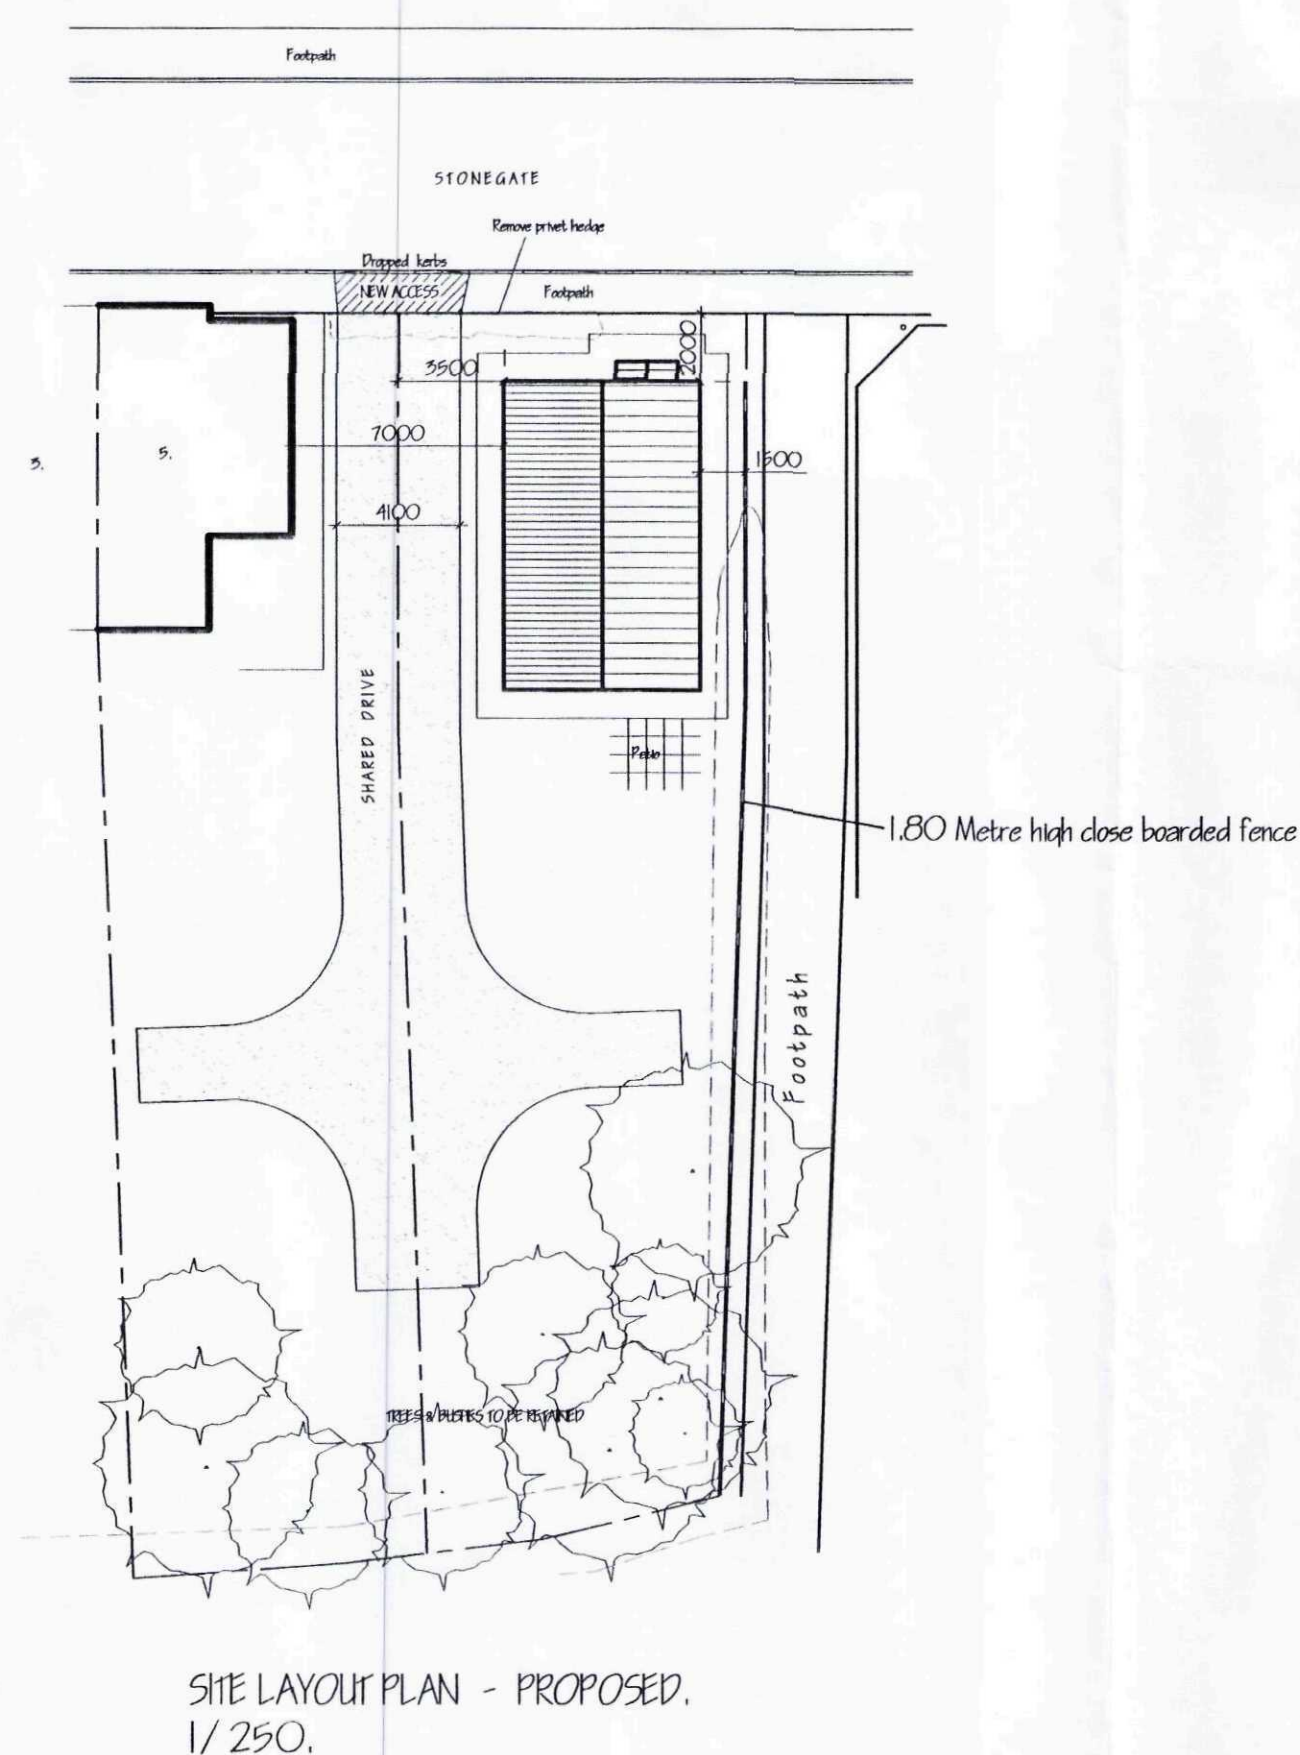


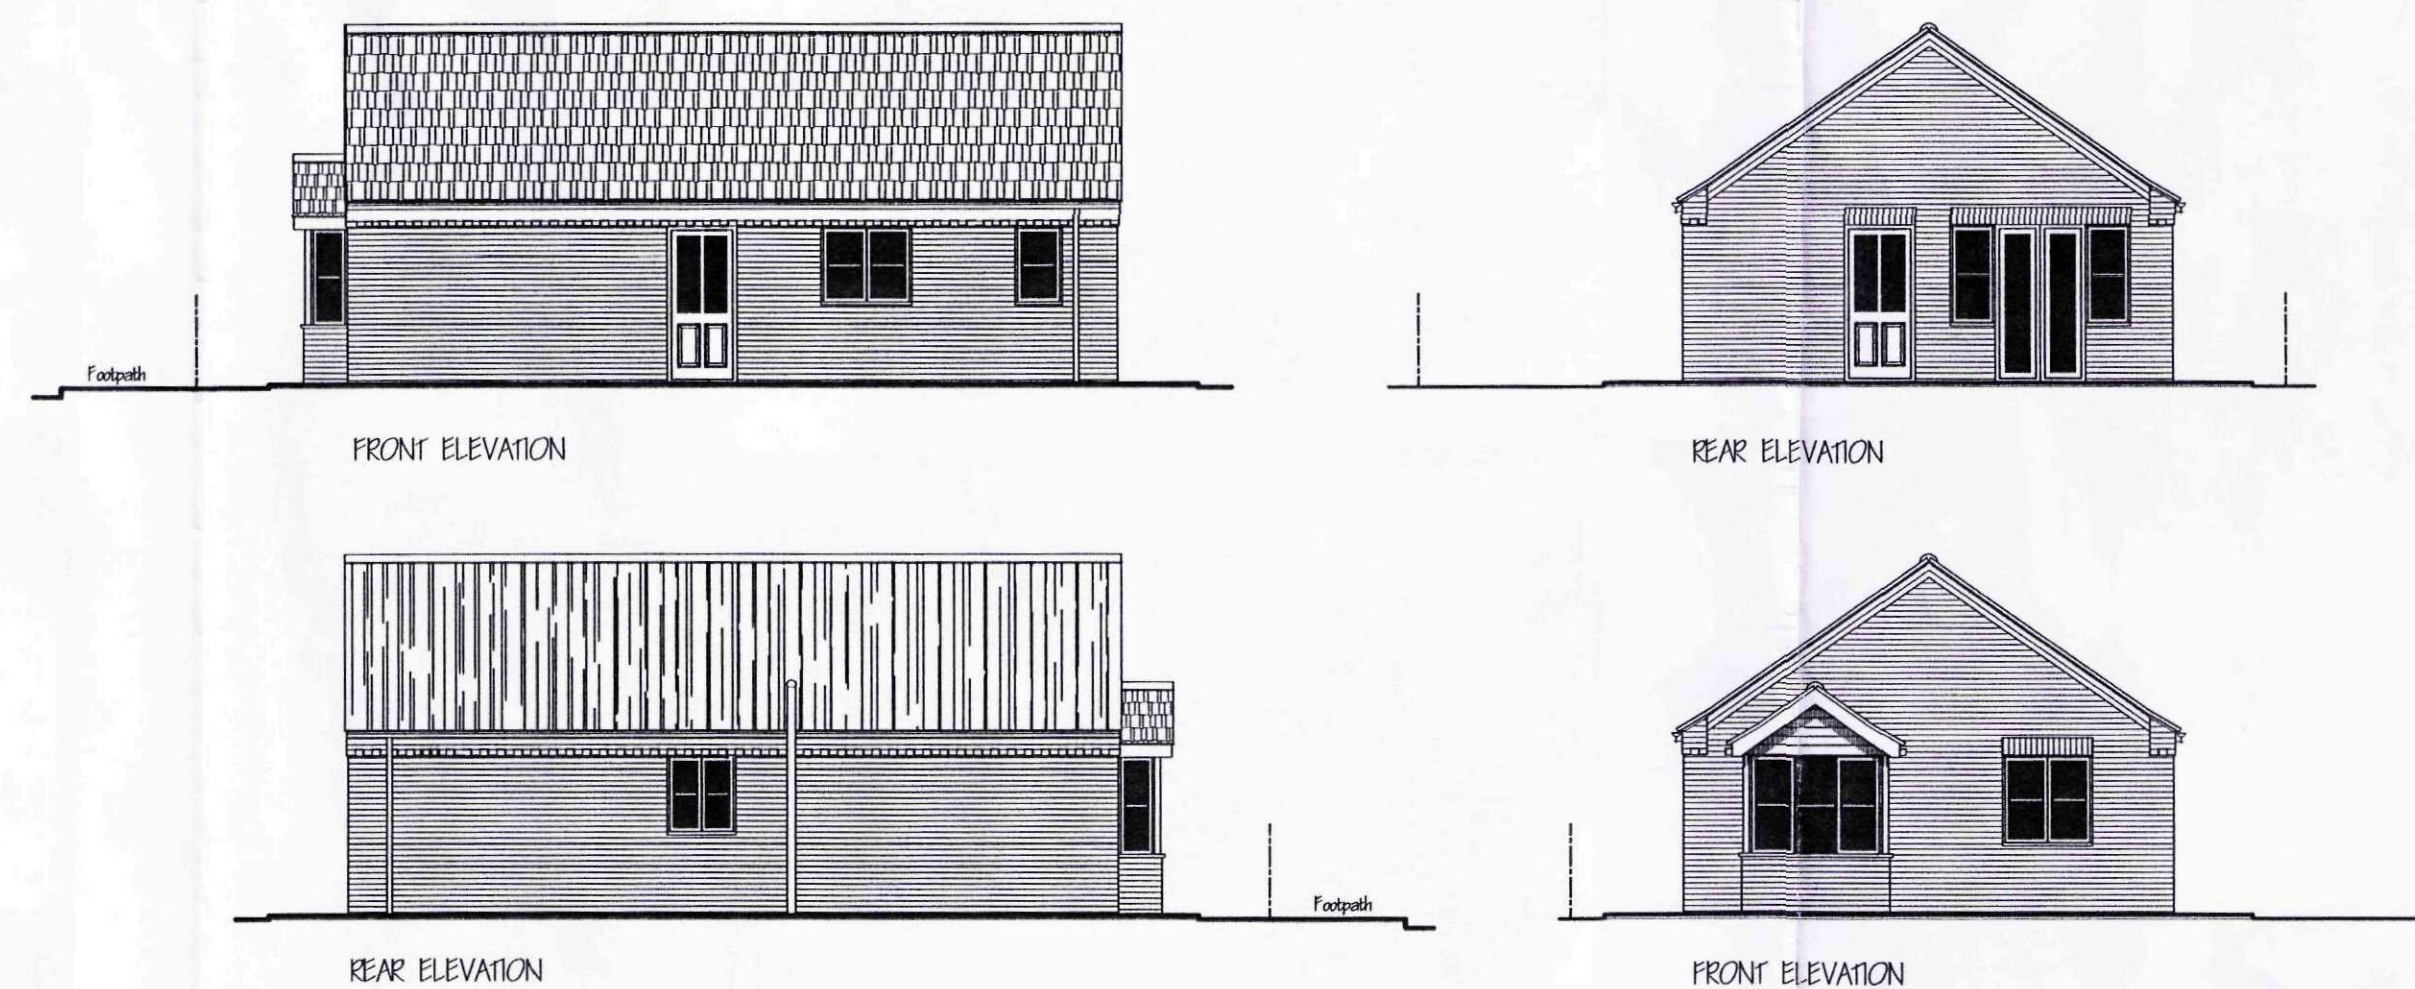

LOCATION PLAN.
1/1250.

SHDC
Planning & Development
20 JUL 2011
Ref: 0562-11

[illegible]

G. R. MERCHANT LTD.
I.ENG AMICE FIWO

**ARCHITECTURAL, STRUCTURAL
AND LAND DRAINAGE
CONSULTANTS**

4 Wrights Mews
12A Park Road, Holbeach,
Spalding, Lincs. PE12 7EE
Tel: 01406 450800
Fax: 01406 428744
E-Mail: gr.merchant@btconnect.com

Project
RESIDENTIAL DEVELOPMENT.
Adj' 5 STONE GATE,
COMBIT.
SPALDING, LINC'S. PE12 6AH.

Client
G. SPRUCE.

Drawing

SITE LAYOUT & LOCATION PLANS.

Job Ref.	Drawing No.
2285-11.	Q.

Date	Drawn
JUNE 2011.	GRM.

Scales

AS INDICATED.

[illegible]