


PROPOSED LONG SECTION THROUGH ATTENUATION BASIN/FLOW CONTROL CHAMBER/RIPARIAN DYKE

SCALE 1:50

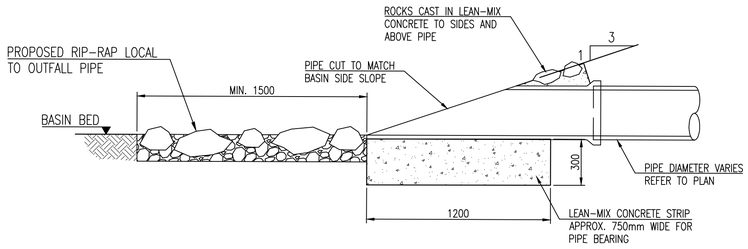

TYPICAL BASIN INLET/OUTLET PIPE DETAIL

SCALE 1:20

0 0.2 0.4 0.6 0.8 1.2 1.6 2m
1:20

0 0.5 1 1.5 2 3 4 5m
1:50

REV.	DESCRIPTION	DRN.	APP.	DATE
A	REVISED TO SUIT WLMA COMMENTS	MRB	APW	24.02.26
–	FIRST ISSUE – FOR INFORMATION.	MRB	APW	12.09.25

SHIELDS WILSON
e: info@shieldswilson.co.uk t: 01775 729252
STRUCTURAL AND CIVIL ENGINEERING

STATUS: FOR INFORMATION

CLIENT: EAST ANGLIAN CIVILS HOLDINGS LTD.

PROJECT: PROPOSED RE–DEVELOPMENT OF YARD & BUILDINGS
66 BARRIER BANK, COWBIT, SPALDING,
LINCS. PE12 6AQ

TITLE: PROPOSED ATTENUATION BASIN SECTIONS & DETAILS

DATE	JUL. '23	SCALE @A1	DRAWING NO.	REV.
DRAWN	MP	1:20 1:10	SW21–216–124	A

COPYRIGHT SHIELDS WILSON LIMITED. ALL RIGHTS RESERVED.