


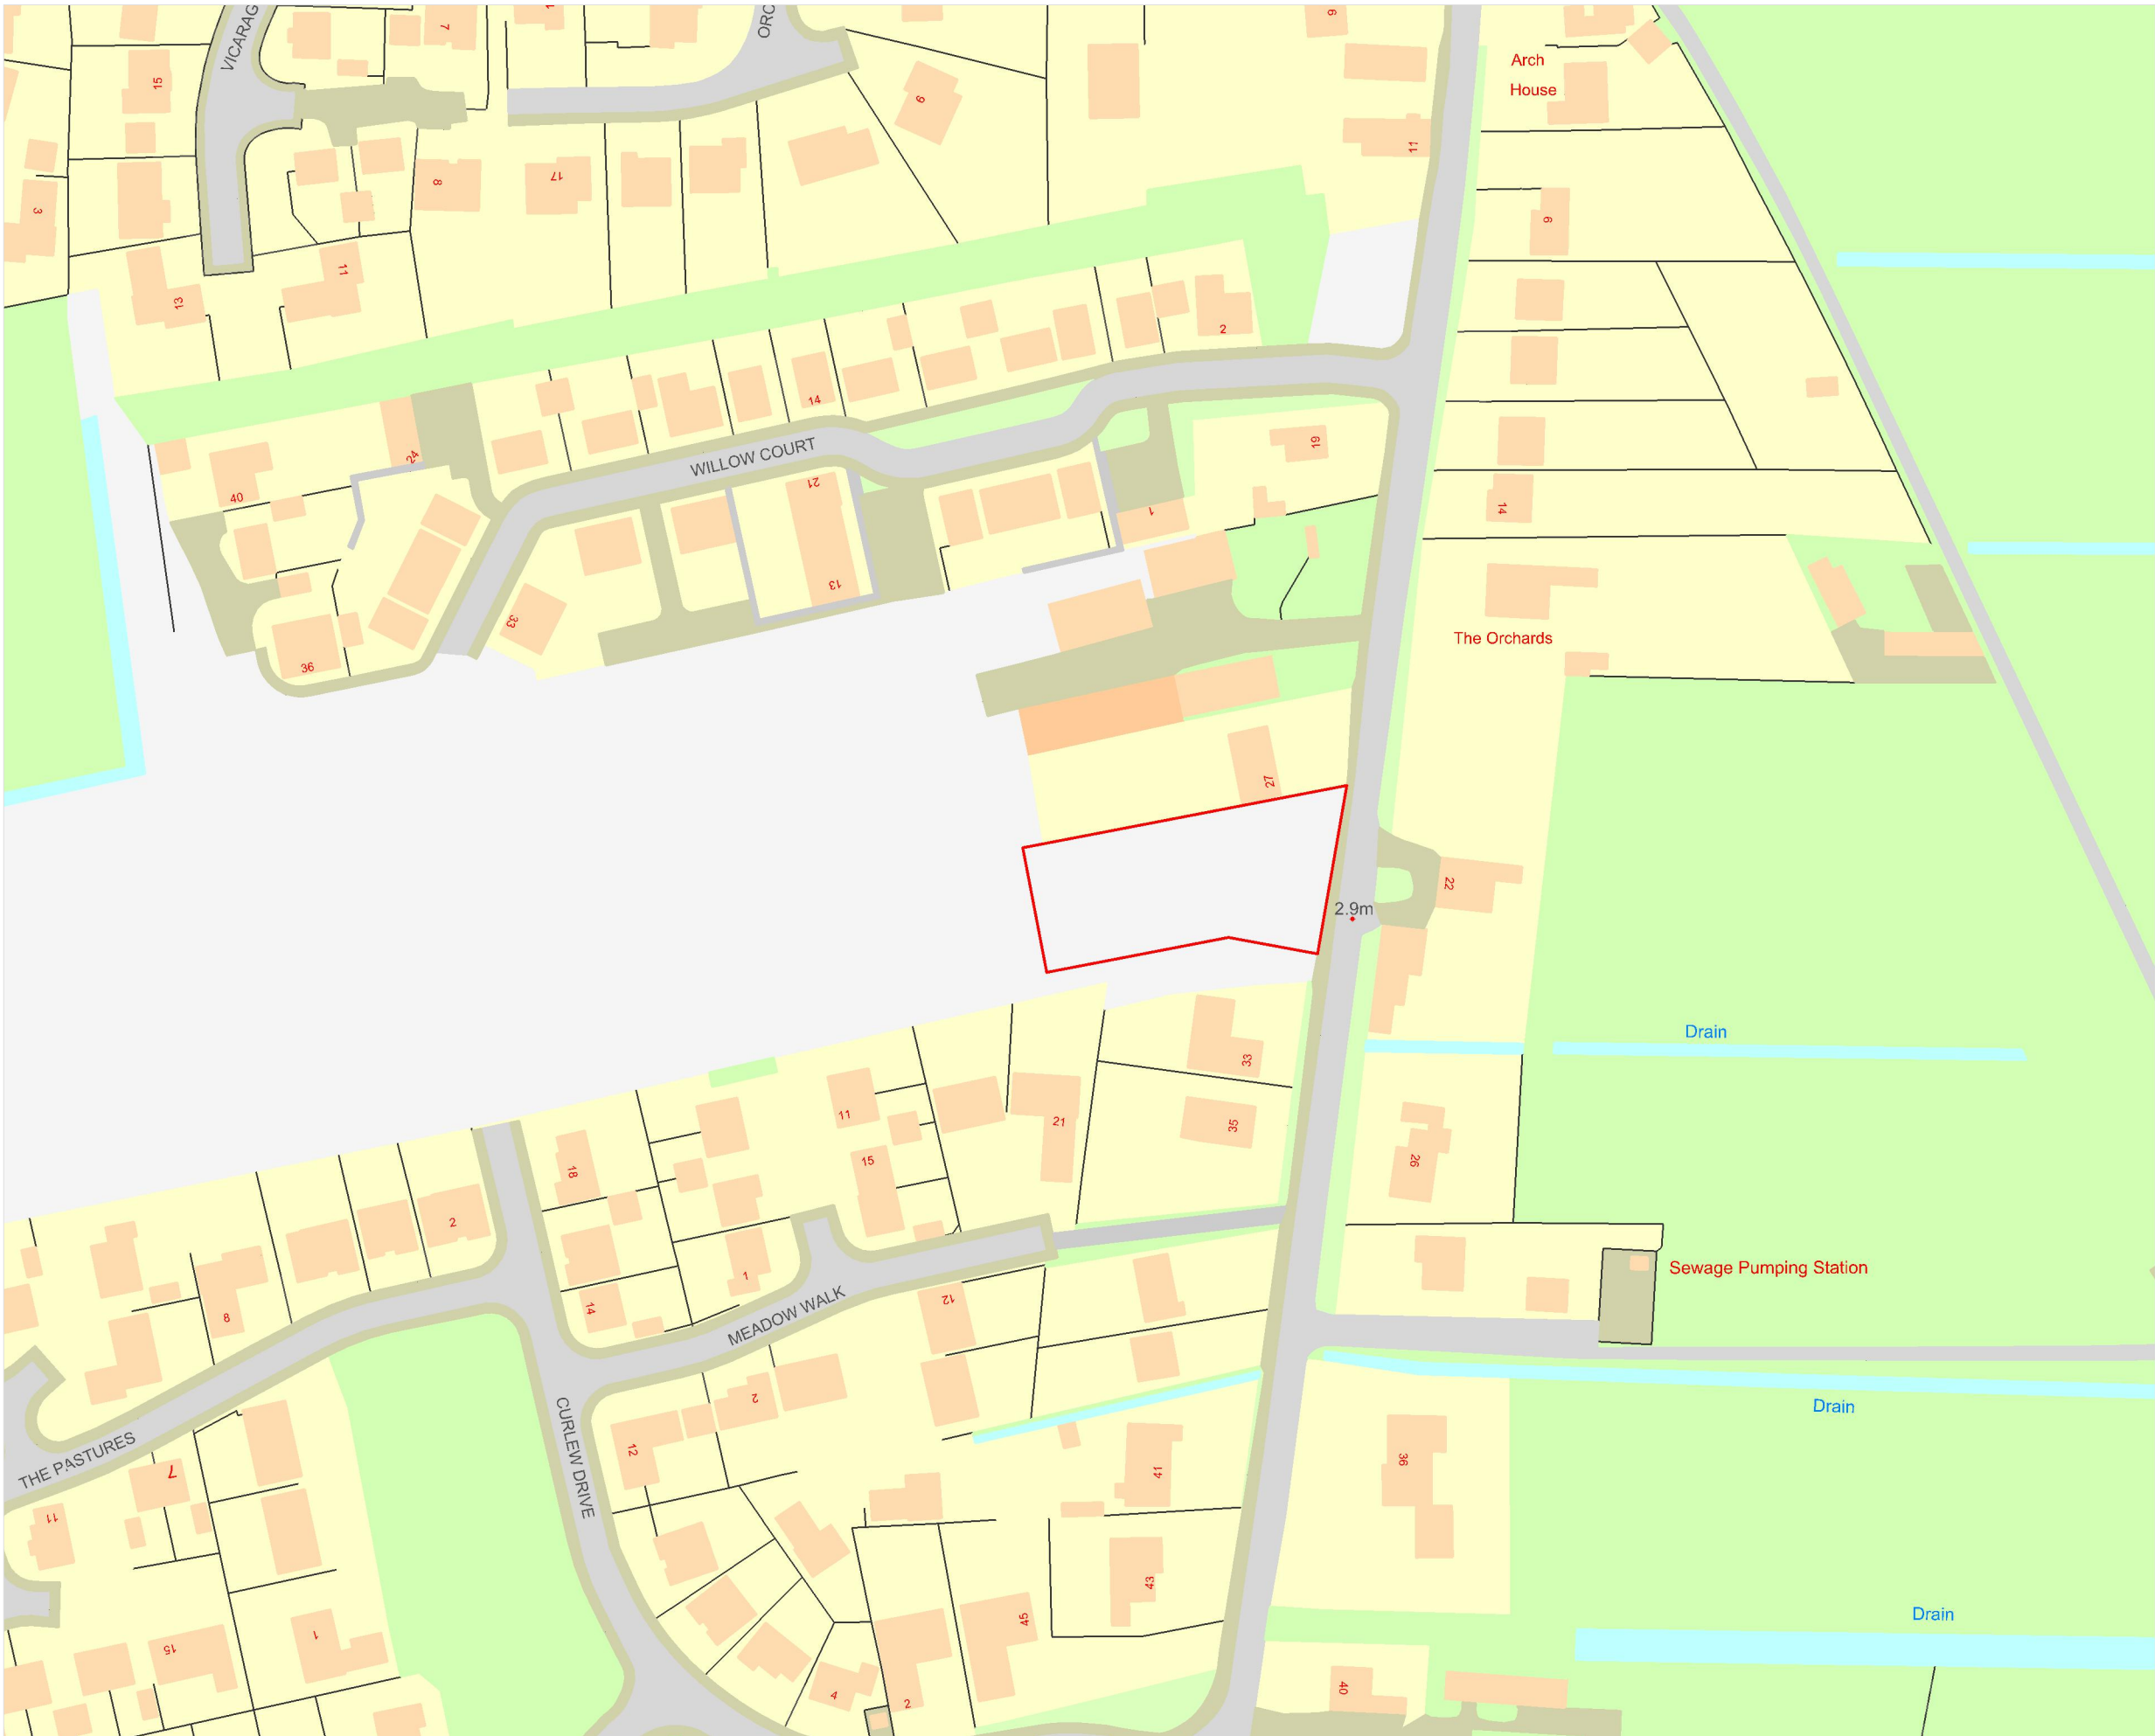

Notes:			
REV:	DESCRIPTION:	BY:	DATE:
STATUS:		Planning	
LaRose HOMES 25 Saltern Drive Spalding Lincolnshire enquiries@larosehomes.co.uk			
SITE:			
Backgate, Cowbit			
TITLE:			
Site Location Plan			
SCALE AT A1:	DATE:	DRAWN:	CHECKED:
1:1250 @A3	03/06/19	TW	TW
PROJECT NO:	DRAWING NO:	REVISION:	
E1901	E1901-01	—	