


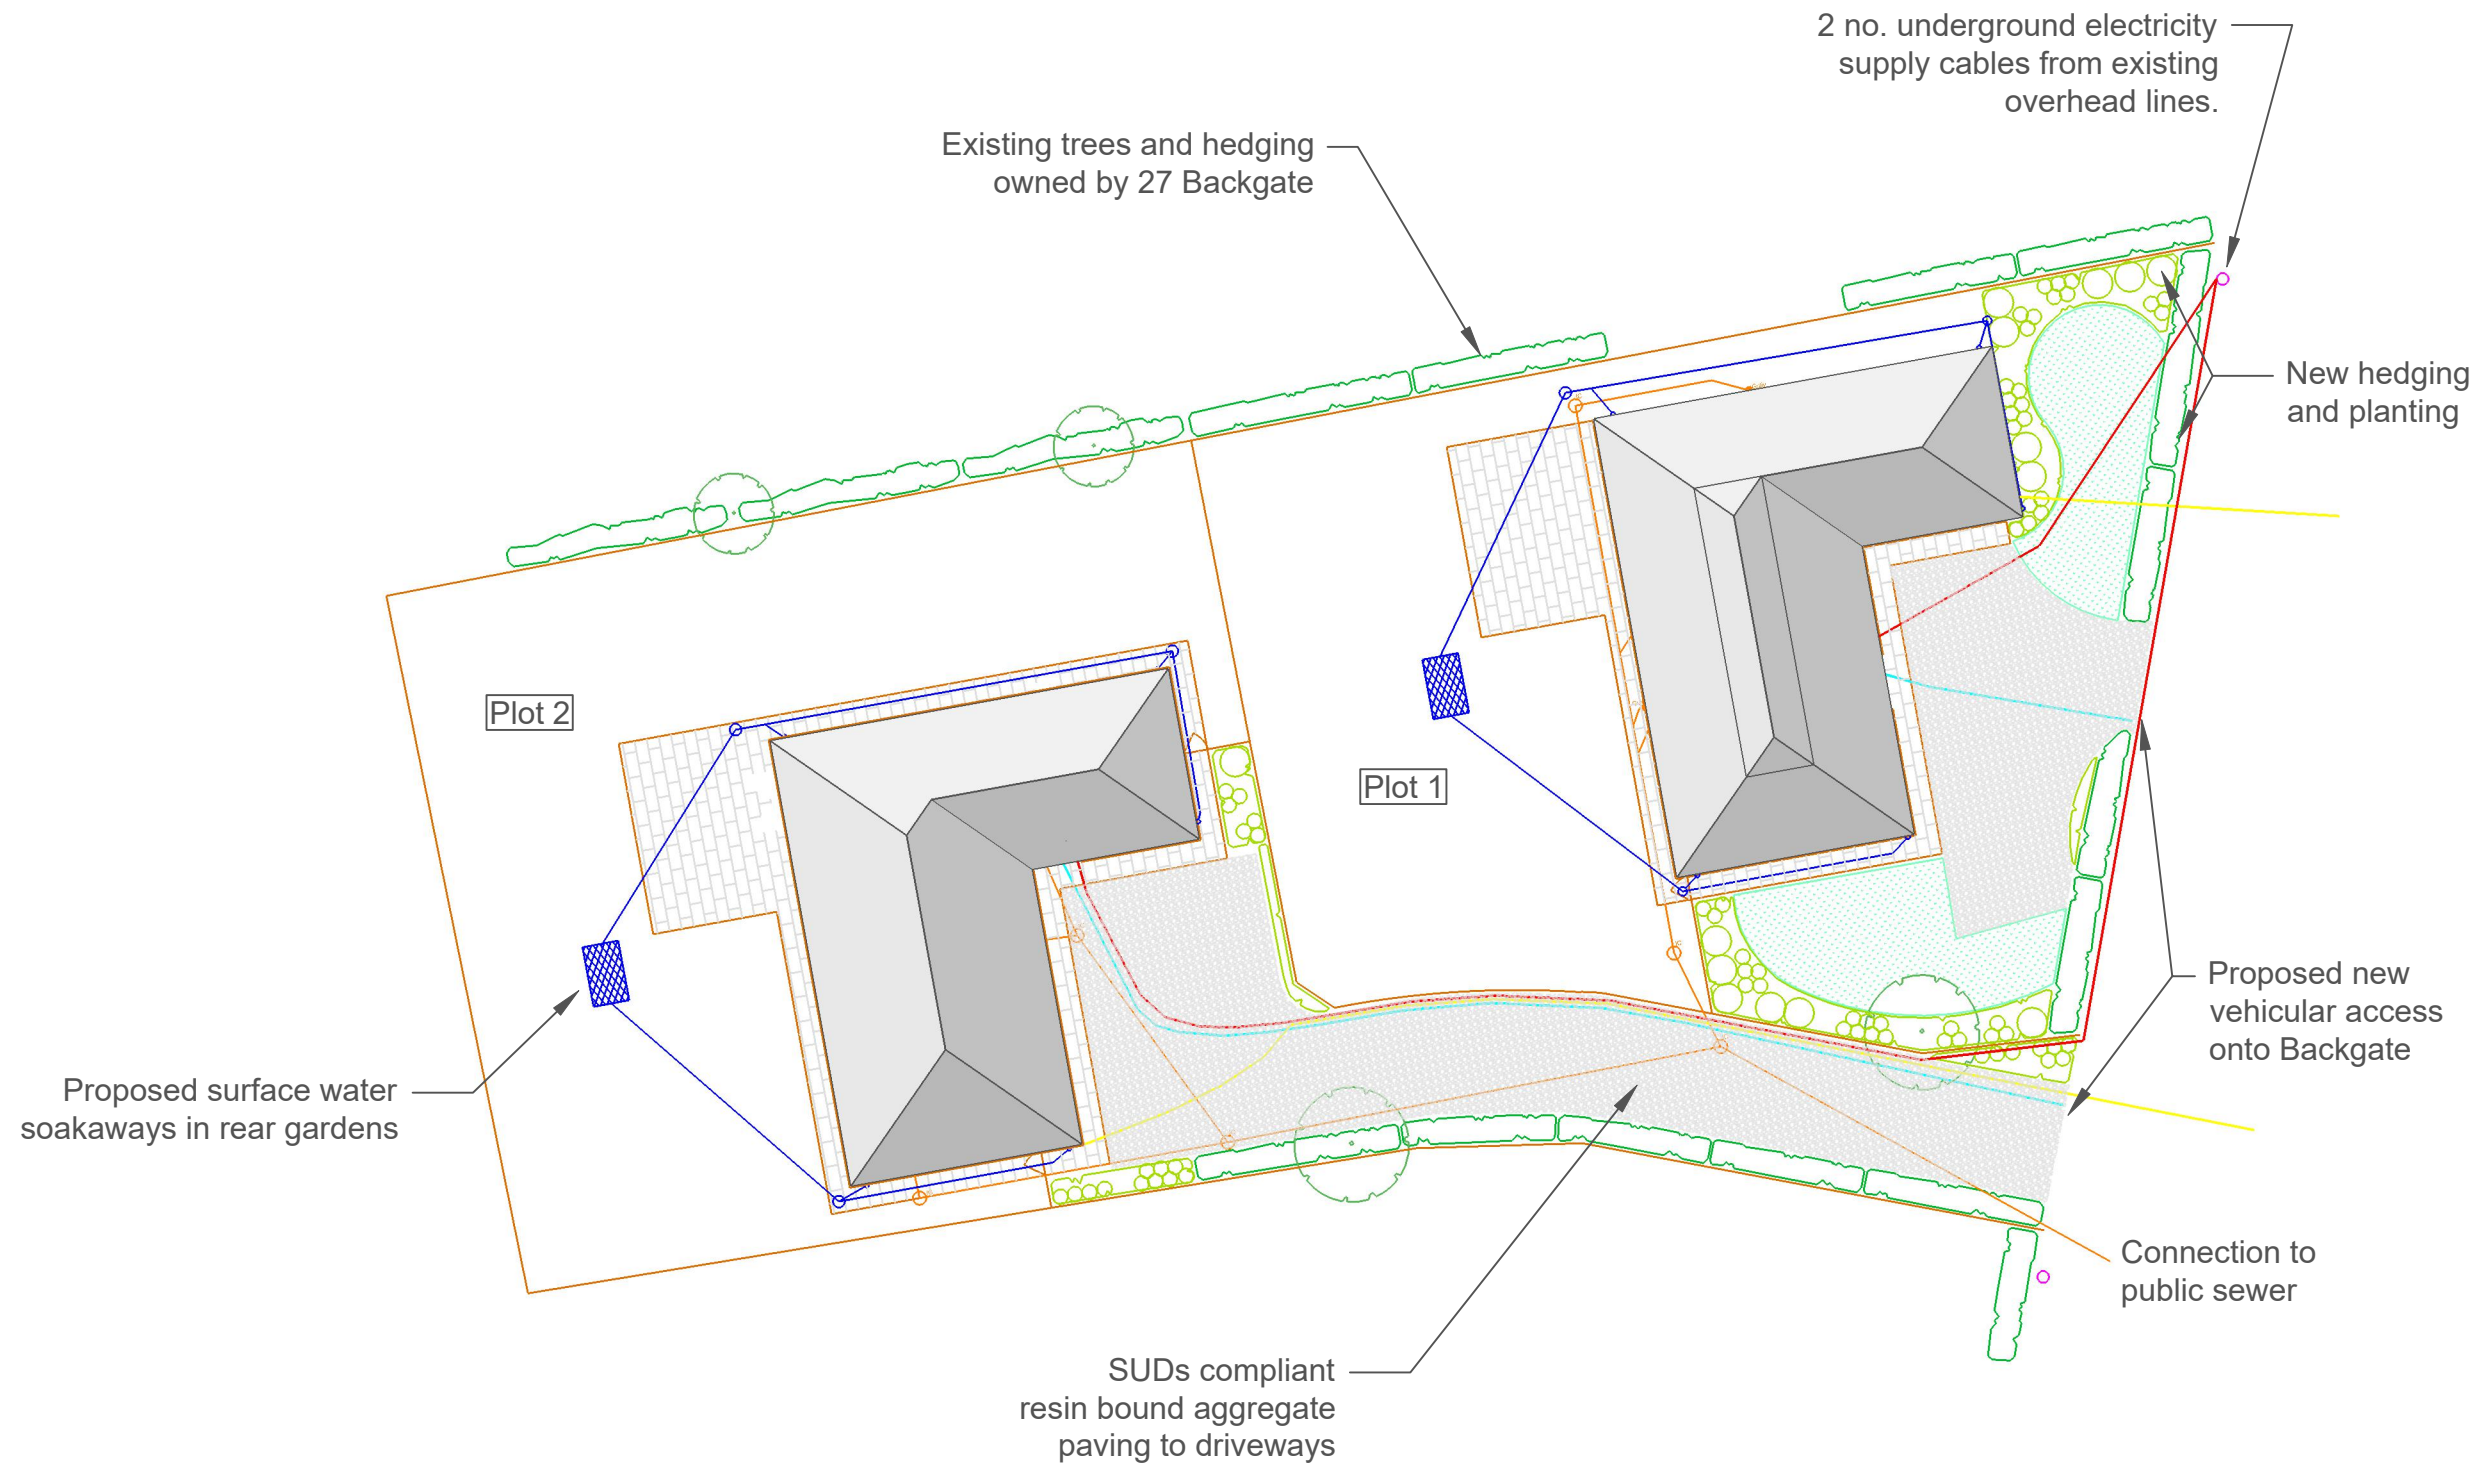

Notes:

For full details of proposed hard and soft landscaping and boundary treatments please refer to Richard Morrish Associates drawing number LD01 and associated Landscaping Schedule.



REV:	DESCRIPTION:	BY:	DATE:
STATUS:	Planning		

La Rose

HOMES

25 Saltern Drive
Spalding
Lincolnshire
enquiries@larosehomes.co.uk

SITE: Backgate, Cowbit			
TITLE: Block Plan			
SCALE AT A1: 1:250	DATE: 03/06/19	DRAWN: TW	CHECKED: TW
PROJECT NO: E1901	DRAWING NO: E1901-03	REVISION: —	