


Location Plan

Site Address: 104, Barrier Bank, Cowbit, Spalding, PE12 6AQ

Date Produced: 18-Jun-2025

Scale: 1:1250 @A3

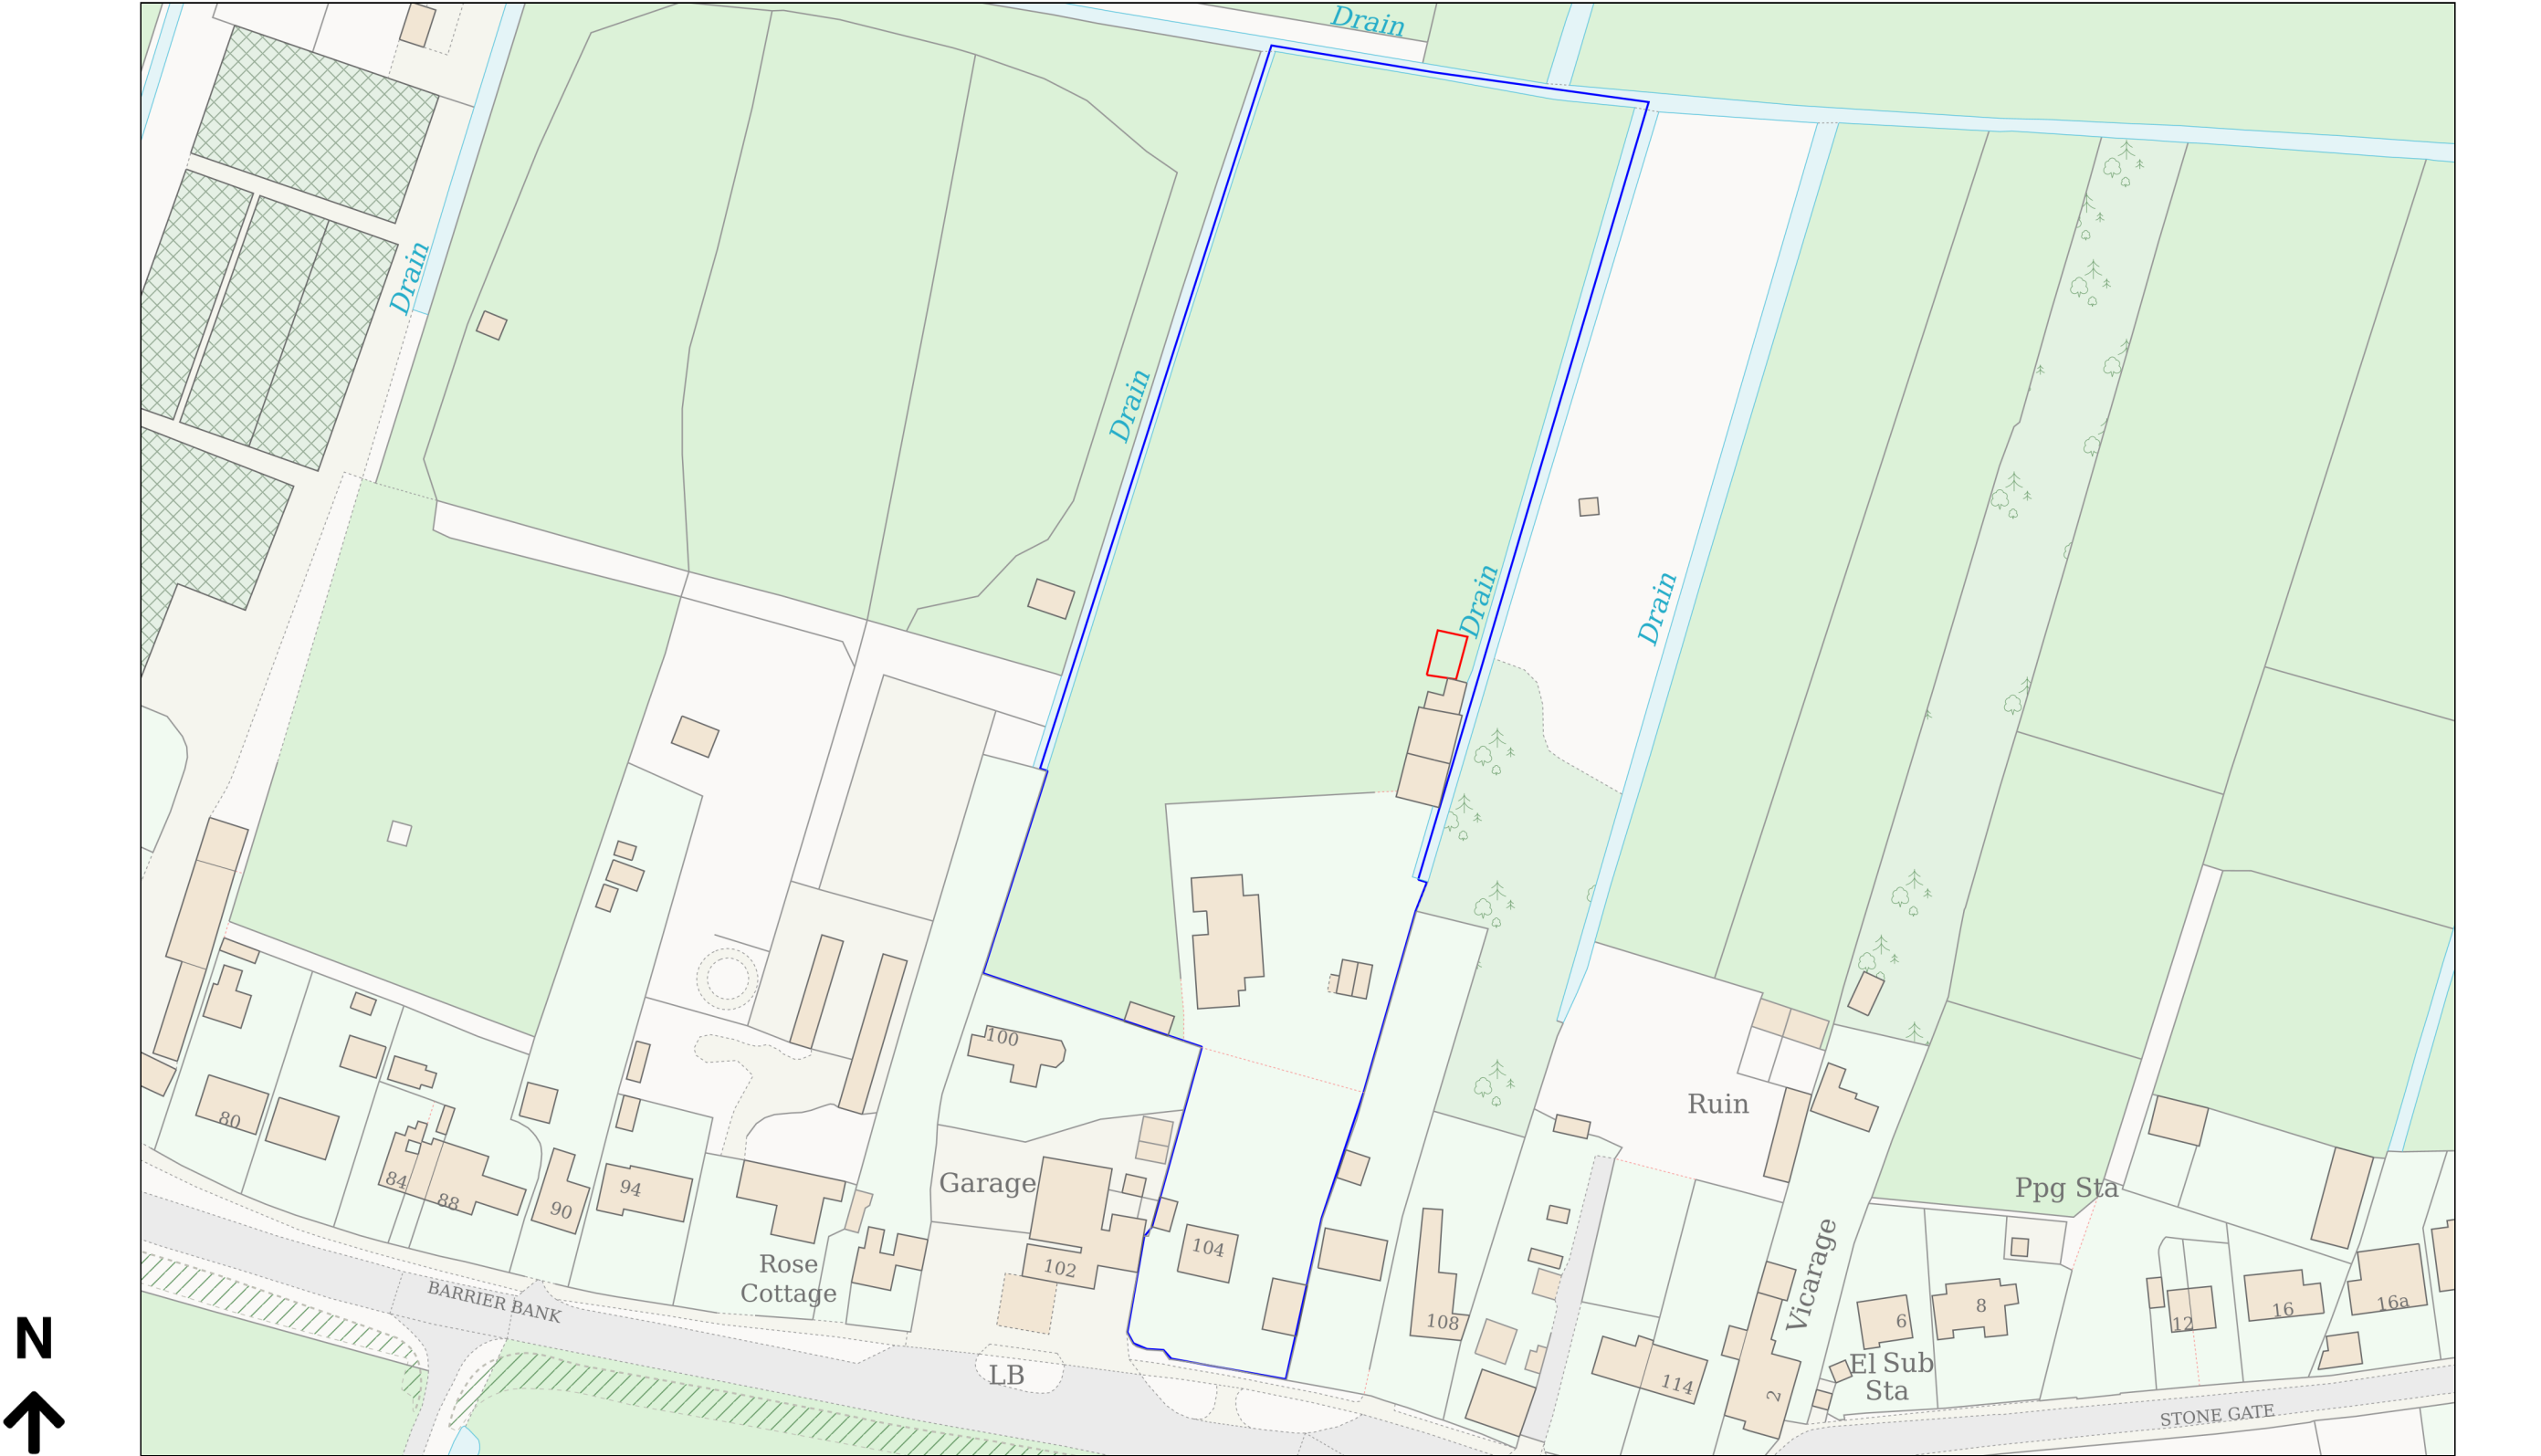

Planning Portal Reference: PP-14107074v1

