


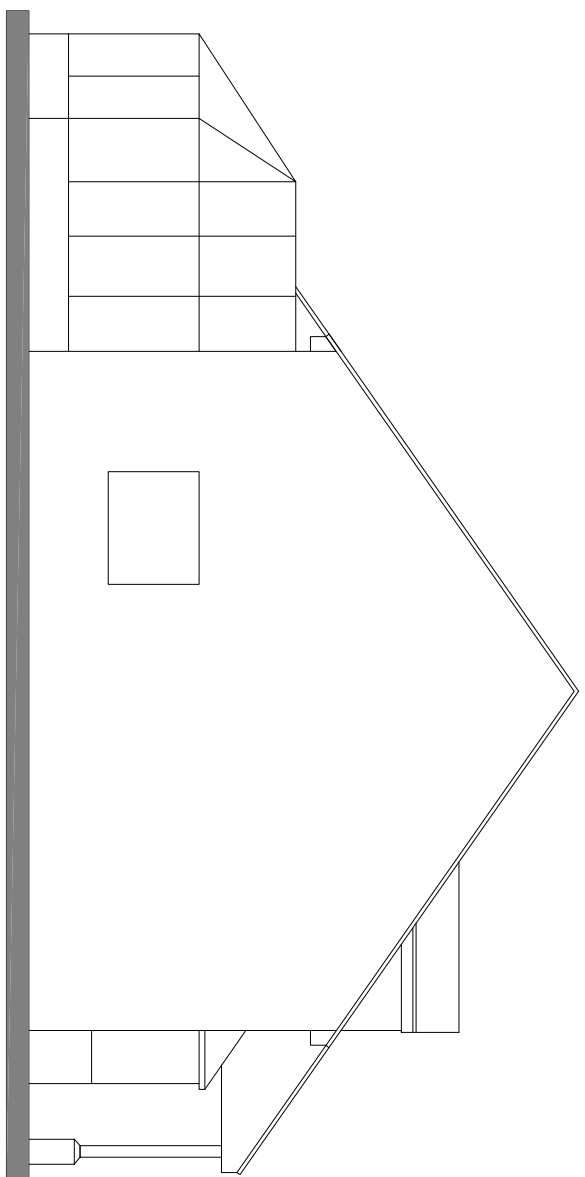
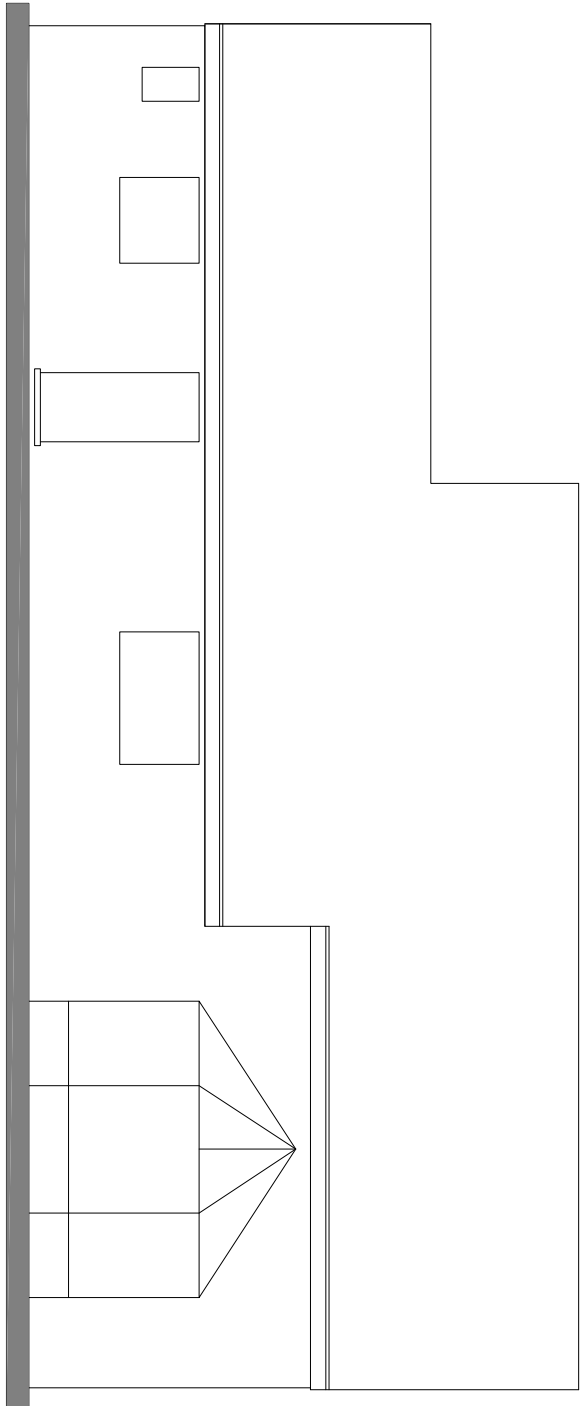


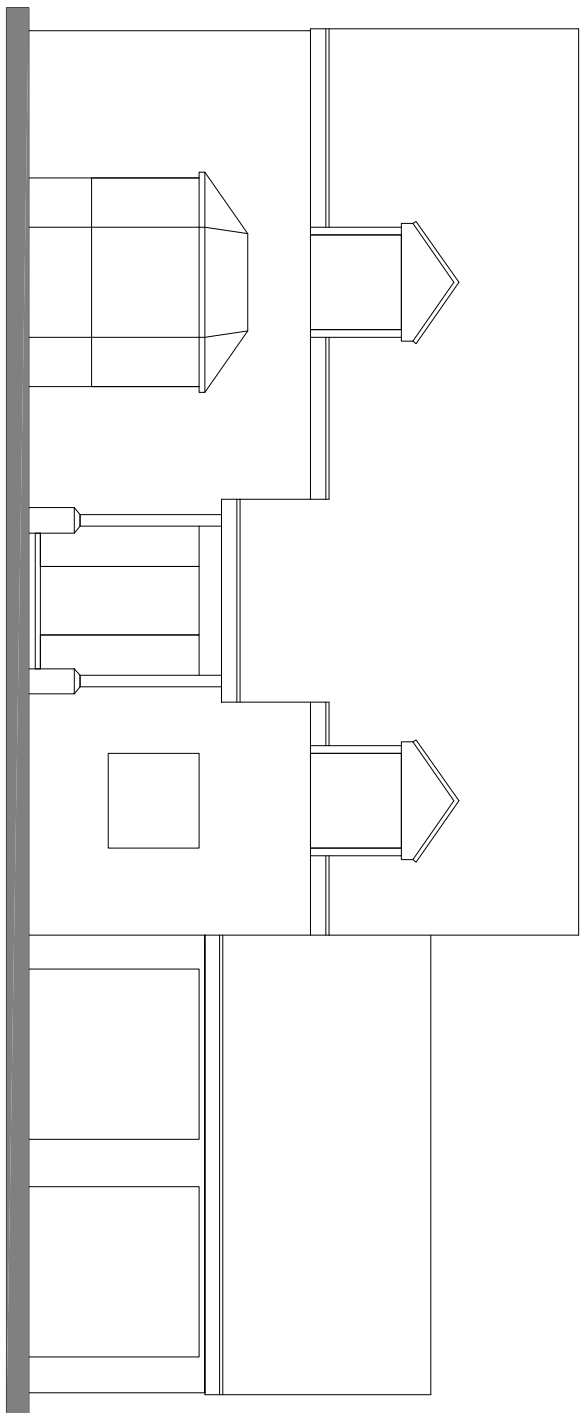


EXISTING ELEVATIONS

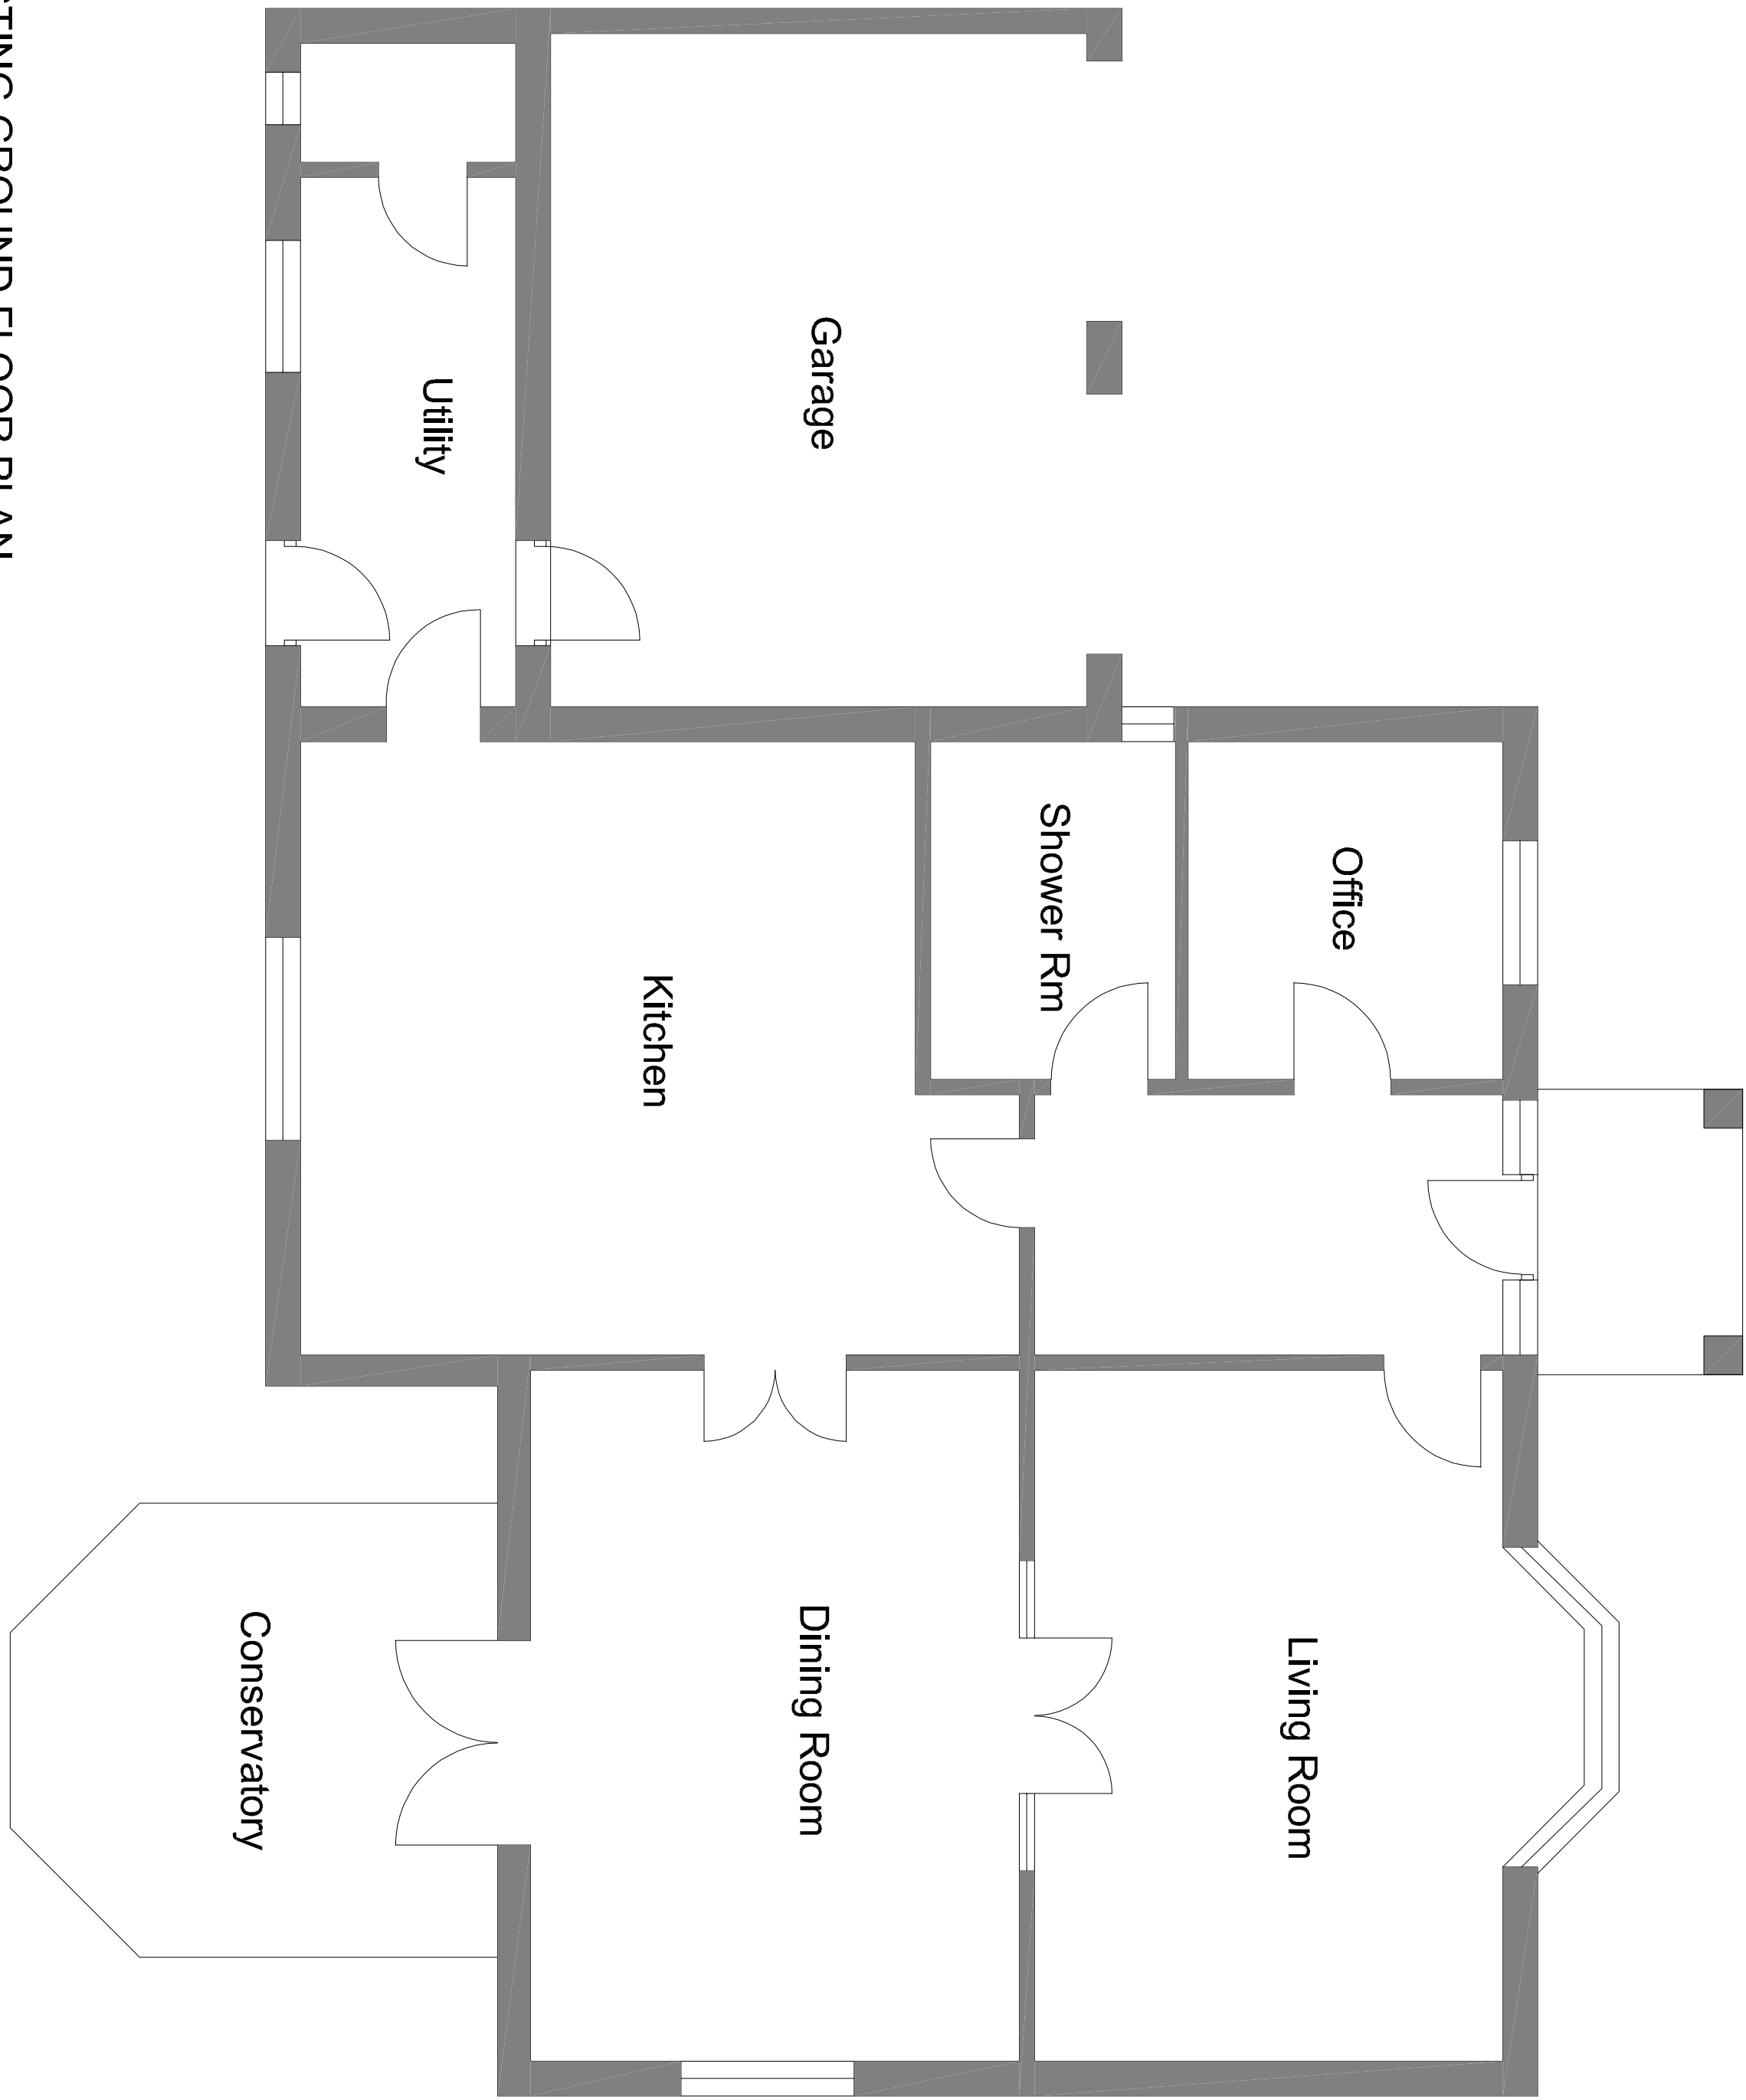

EXISTING GROUND FLOOR PLAN

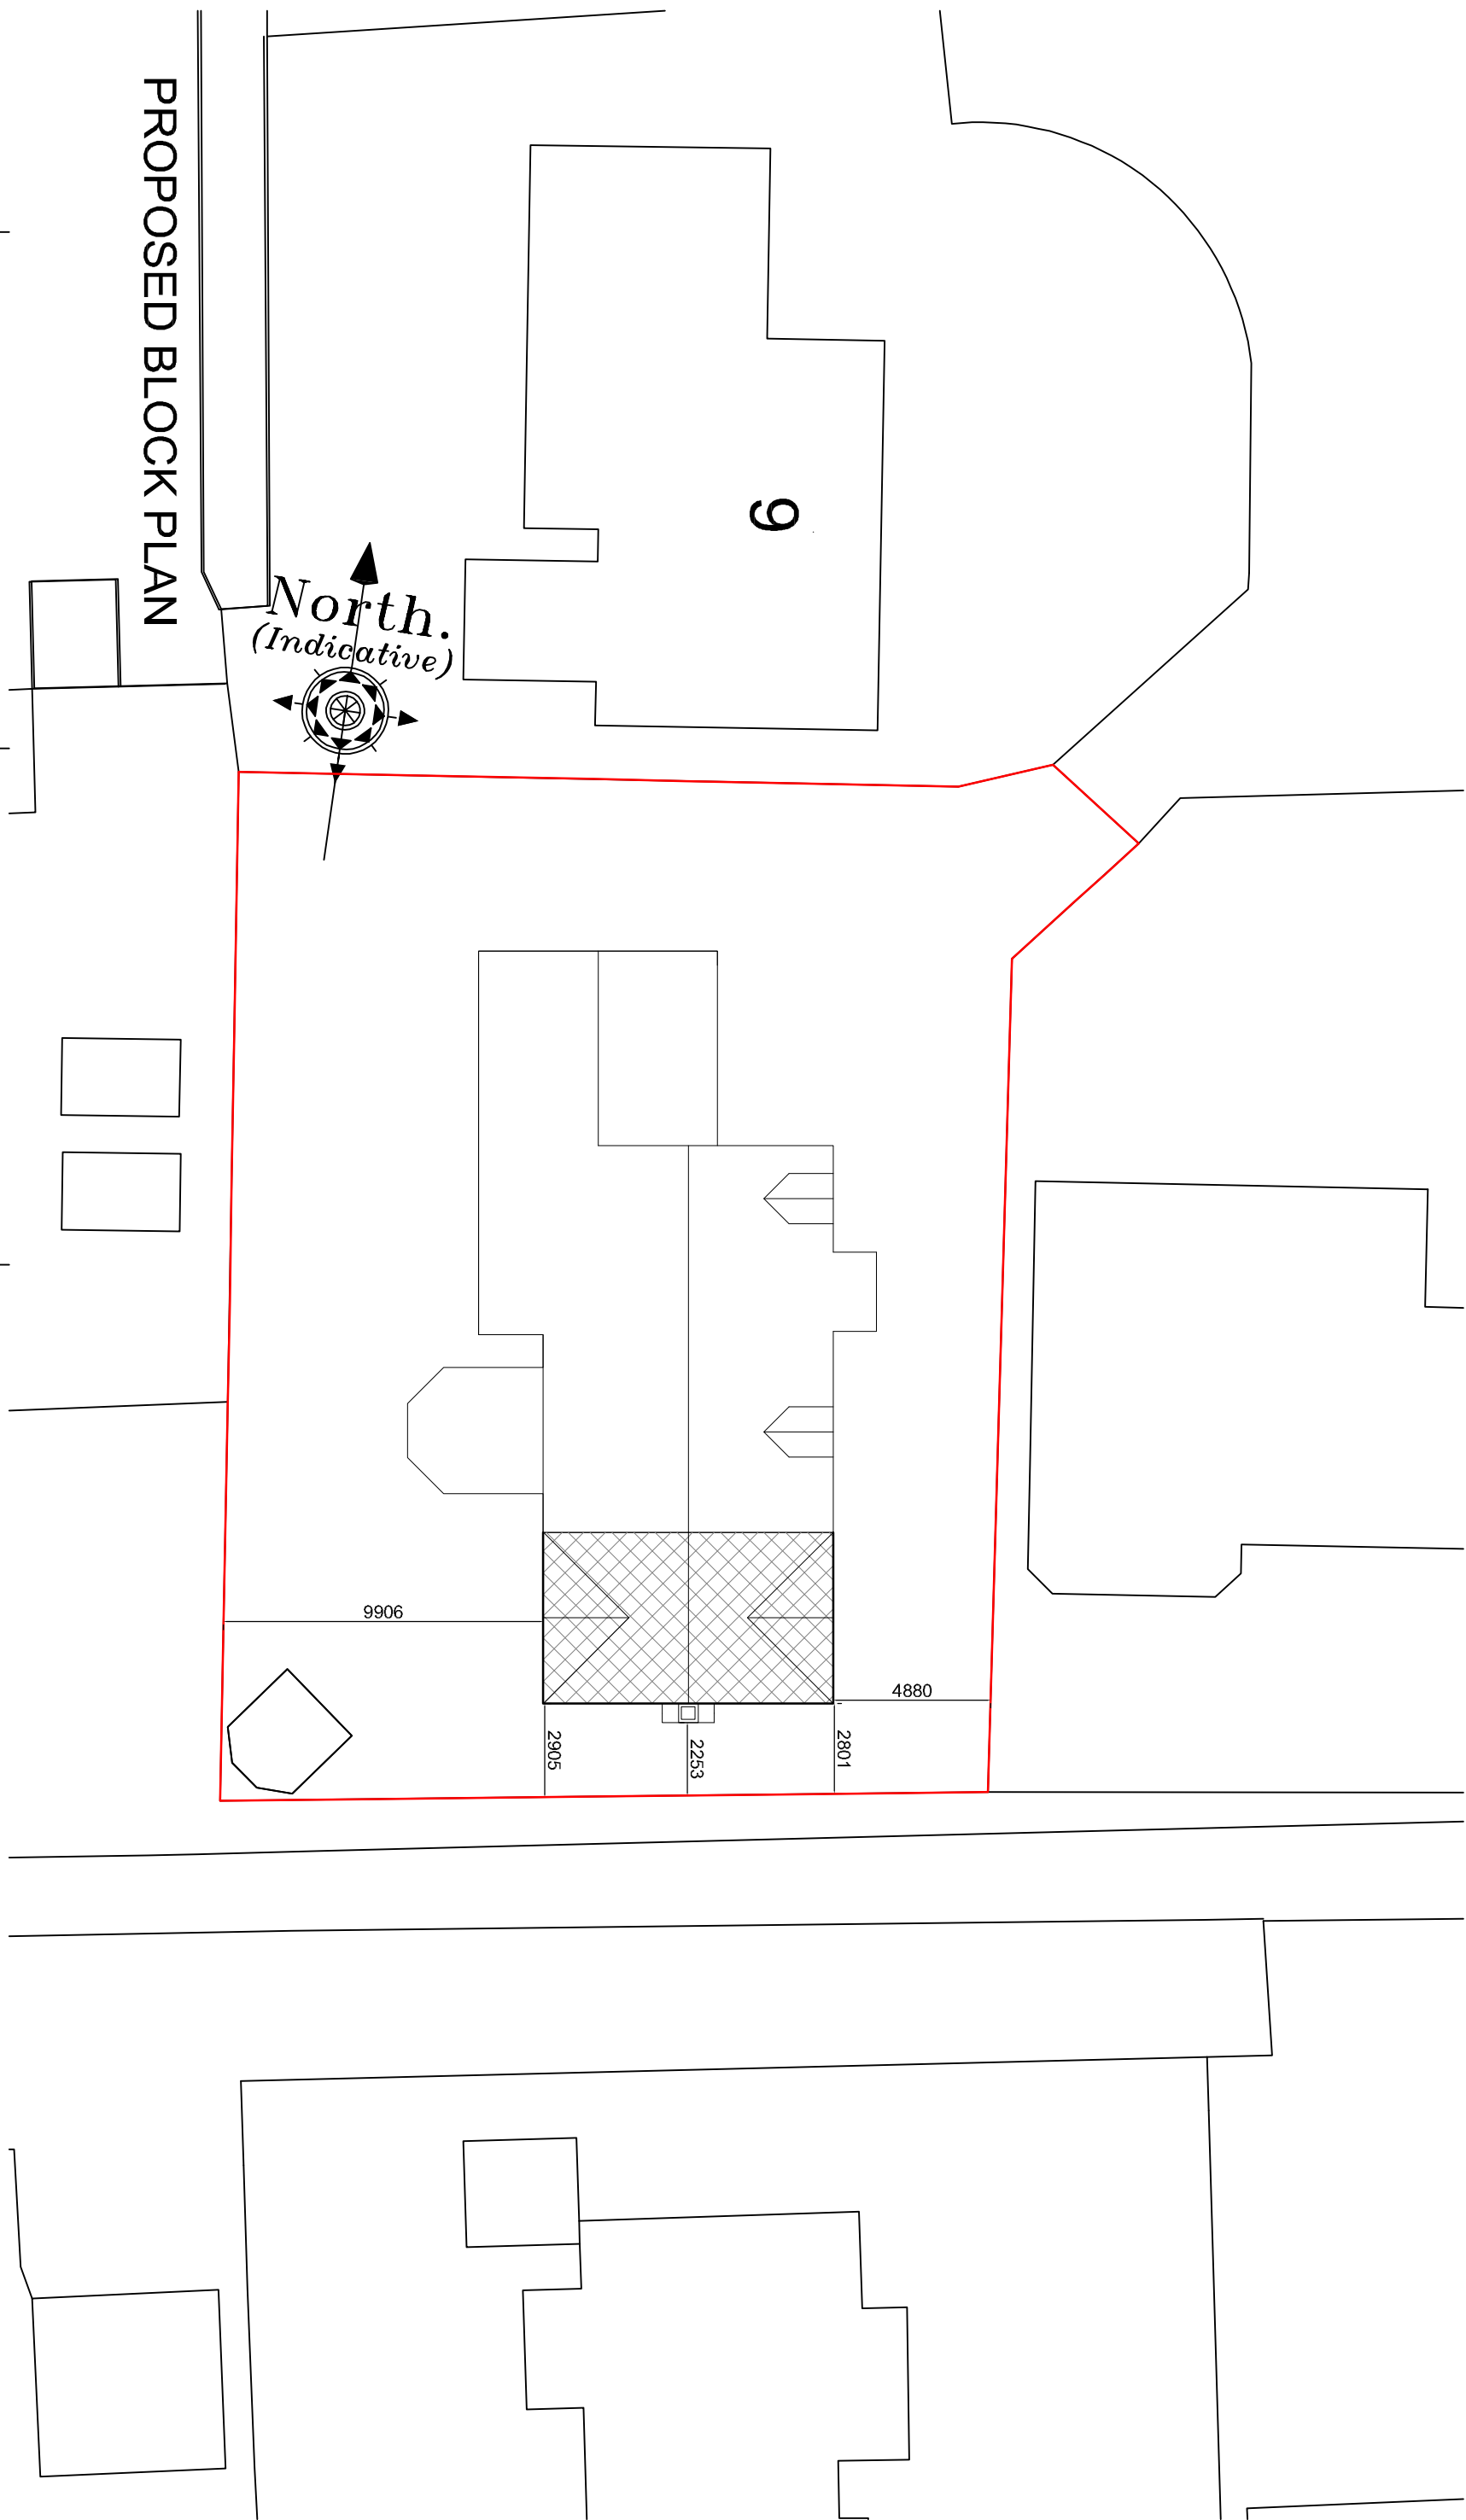

PROPOSED BLOCK PLAN

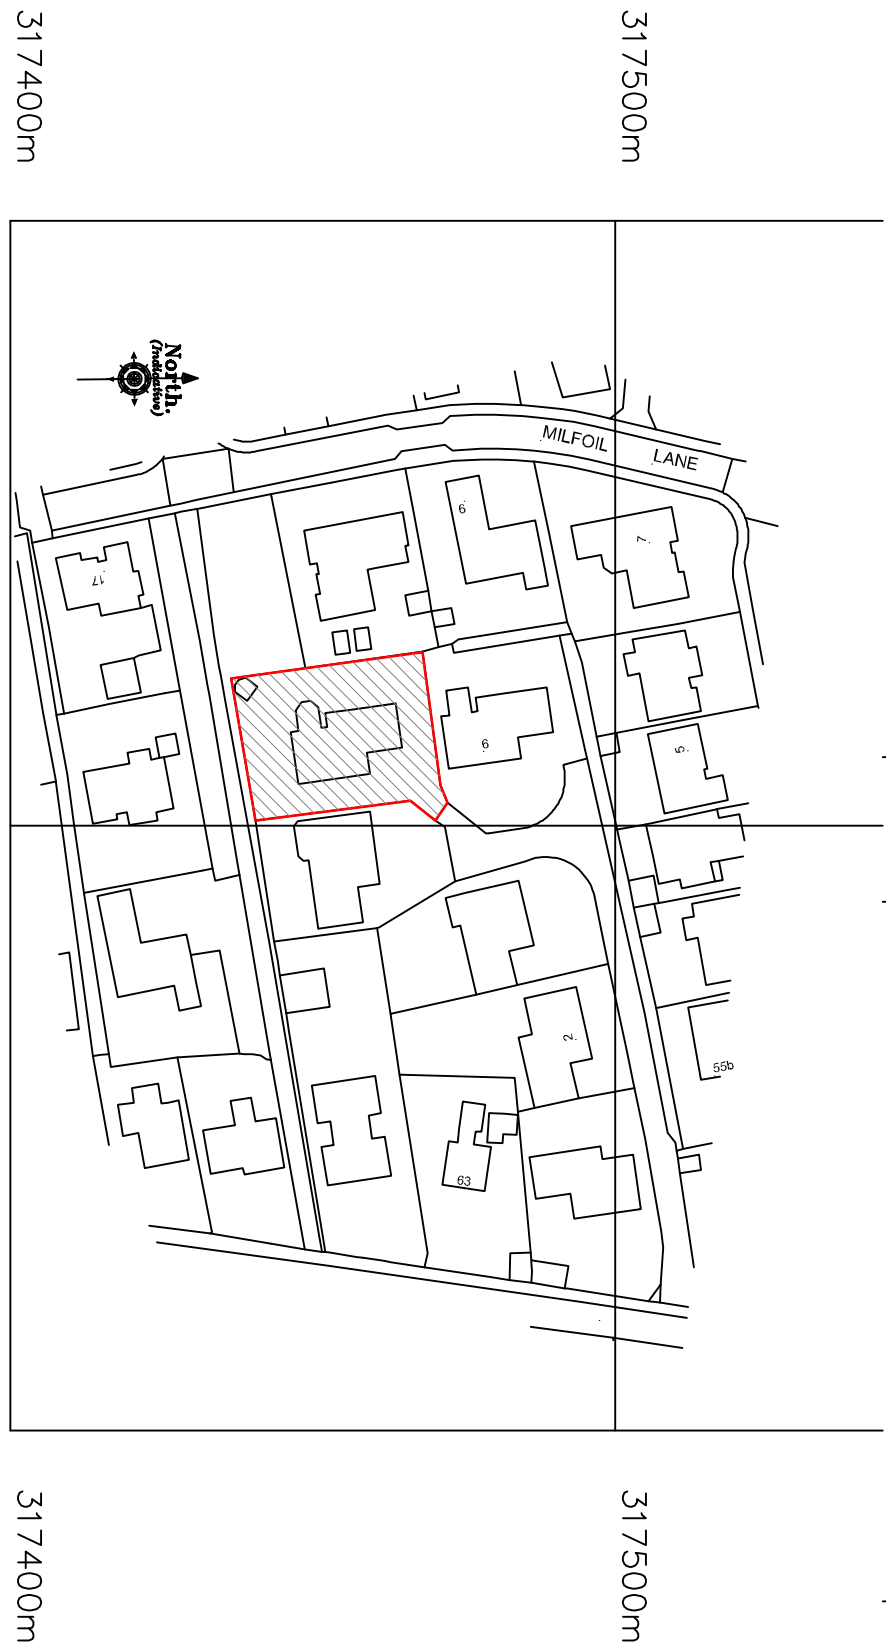

LOCATION PLAN

?Crown Copyright and database rights 2024 OS Licence no. 1000199980

| Revision                                                                           | Date                                                             | Drawn                                                             | Description |
|------------------------------------------------------------------------------------|------------------------------------------------------------------|-------------------------------------------------------------------|-------------|
| Client                                                                             | Ela Lisowska                                                     |                                                                   |             |
| Project                                                                            | Proposed extension & alteration to 5 Broom Close Cowbit PE12 6XU |                                                                   |             |
| Drawing                                                                            | Planning                                                         | (Existing floor plan and elevations and Block and location plans) |             |
| Scale                                                                              | 1:50, 1:100, 1:200, 1:1250 @ A1                                  | Drawn                                                             | AWM Checked |
| Trevor A Day RIBA Ltd, 14 Old Fenille Road, Weston Hills, Spalding, Lincs PE12 8DD | 12/07/2024                                                       | 24/662/PA/003                                                     |             |
| 01480 580027                                                                       |                                                                  |                                                                   |             |
| trevor@trevorarchitects.co.uk                                                      |                                                                  |                                                                   |             |
| www.trevorarchitects.co.uk                                                         |                                                                  |                                                                   |             |