
Block Plan 011 5,PE126XW

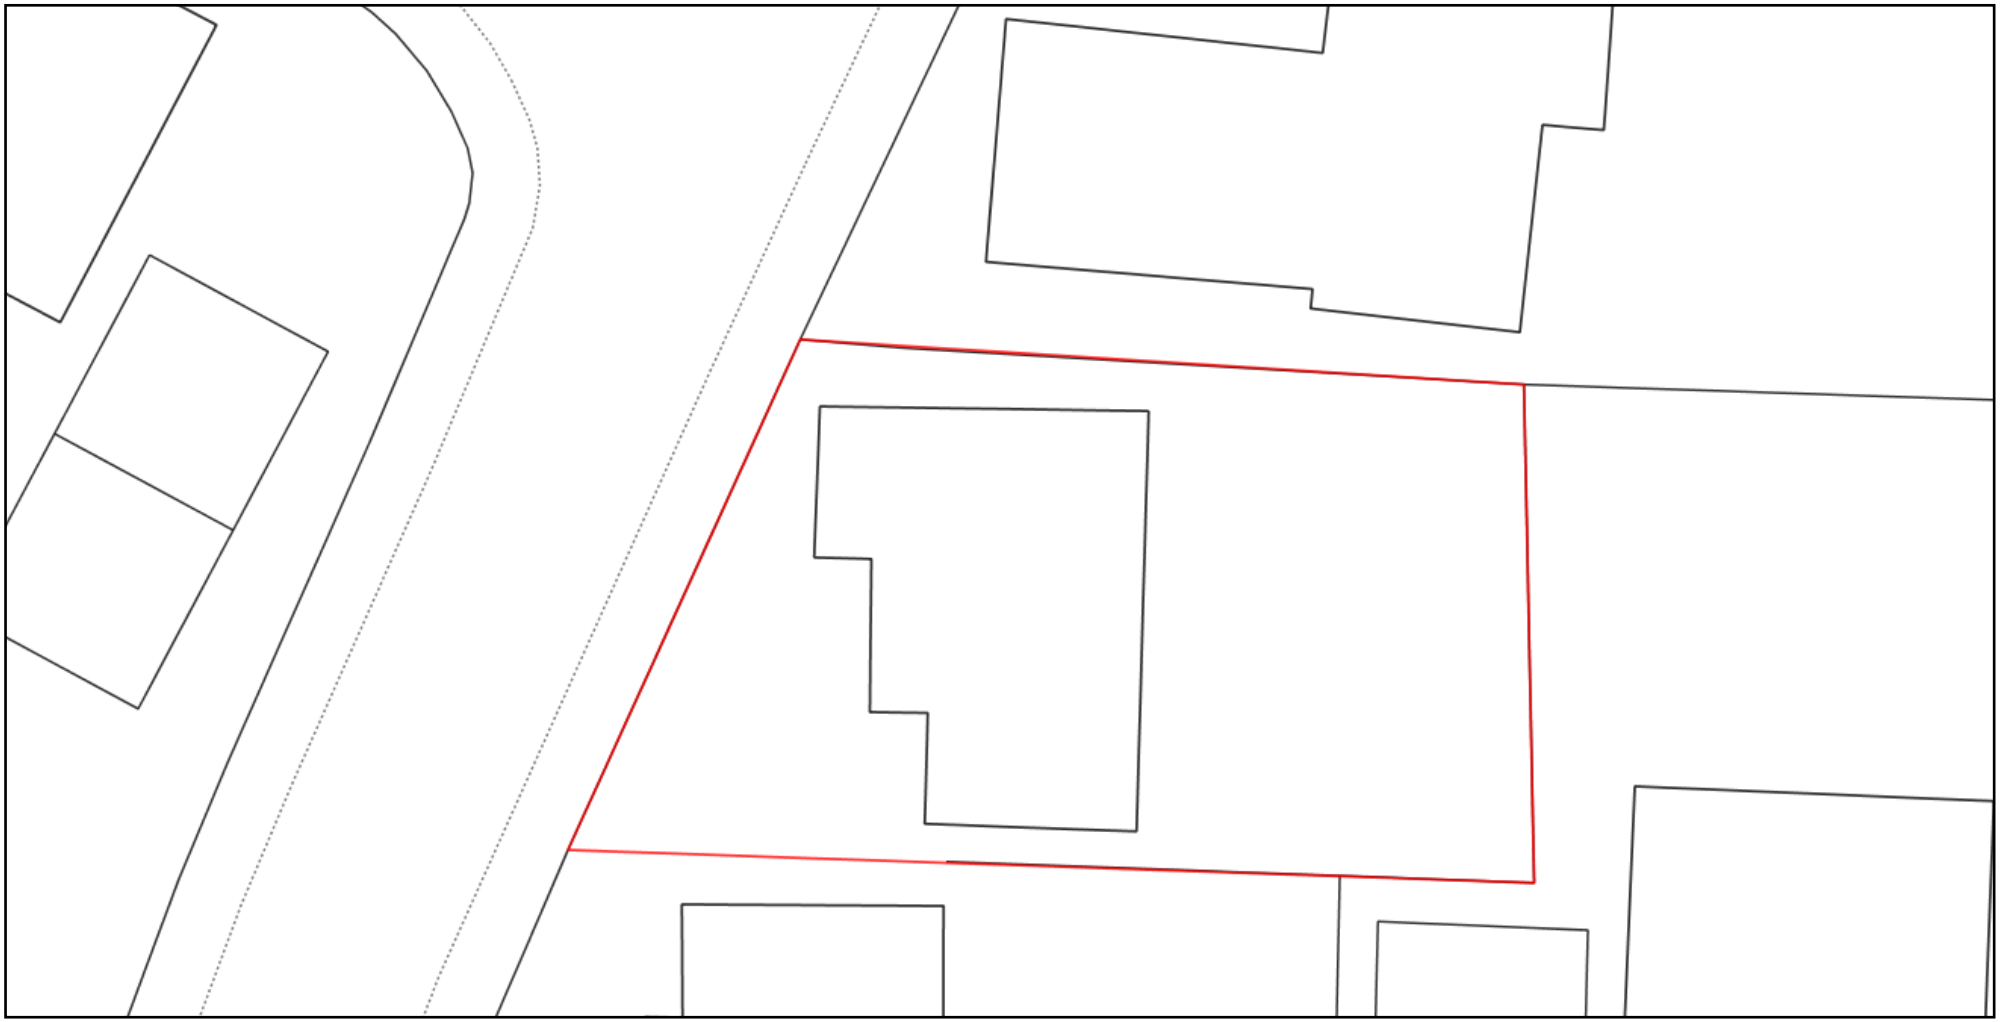

ReQuestaPlan

Plan Produced for:	Maplethorpe & Mooney Ltd
Date Produced:	24 Jun 2017
Plan Reference Number:	TQRQM17175090705244
Scale:	1:200 @ A4

© Crown copyright, All rights reserved. 2017 Licence number 0100042766