
05-10-09
2009 10 5


08-09-09
2009 9 8




SHDC
Planning & Development
12 OCT 2009
Ref: 0615-09

WEST ELEVATION

AMENDED PLAN
Ref. 41

1:20 SCALE

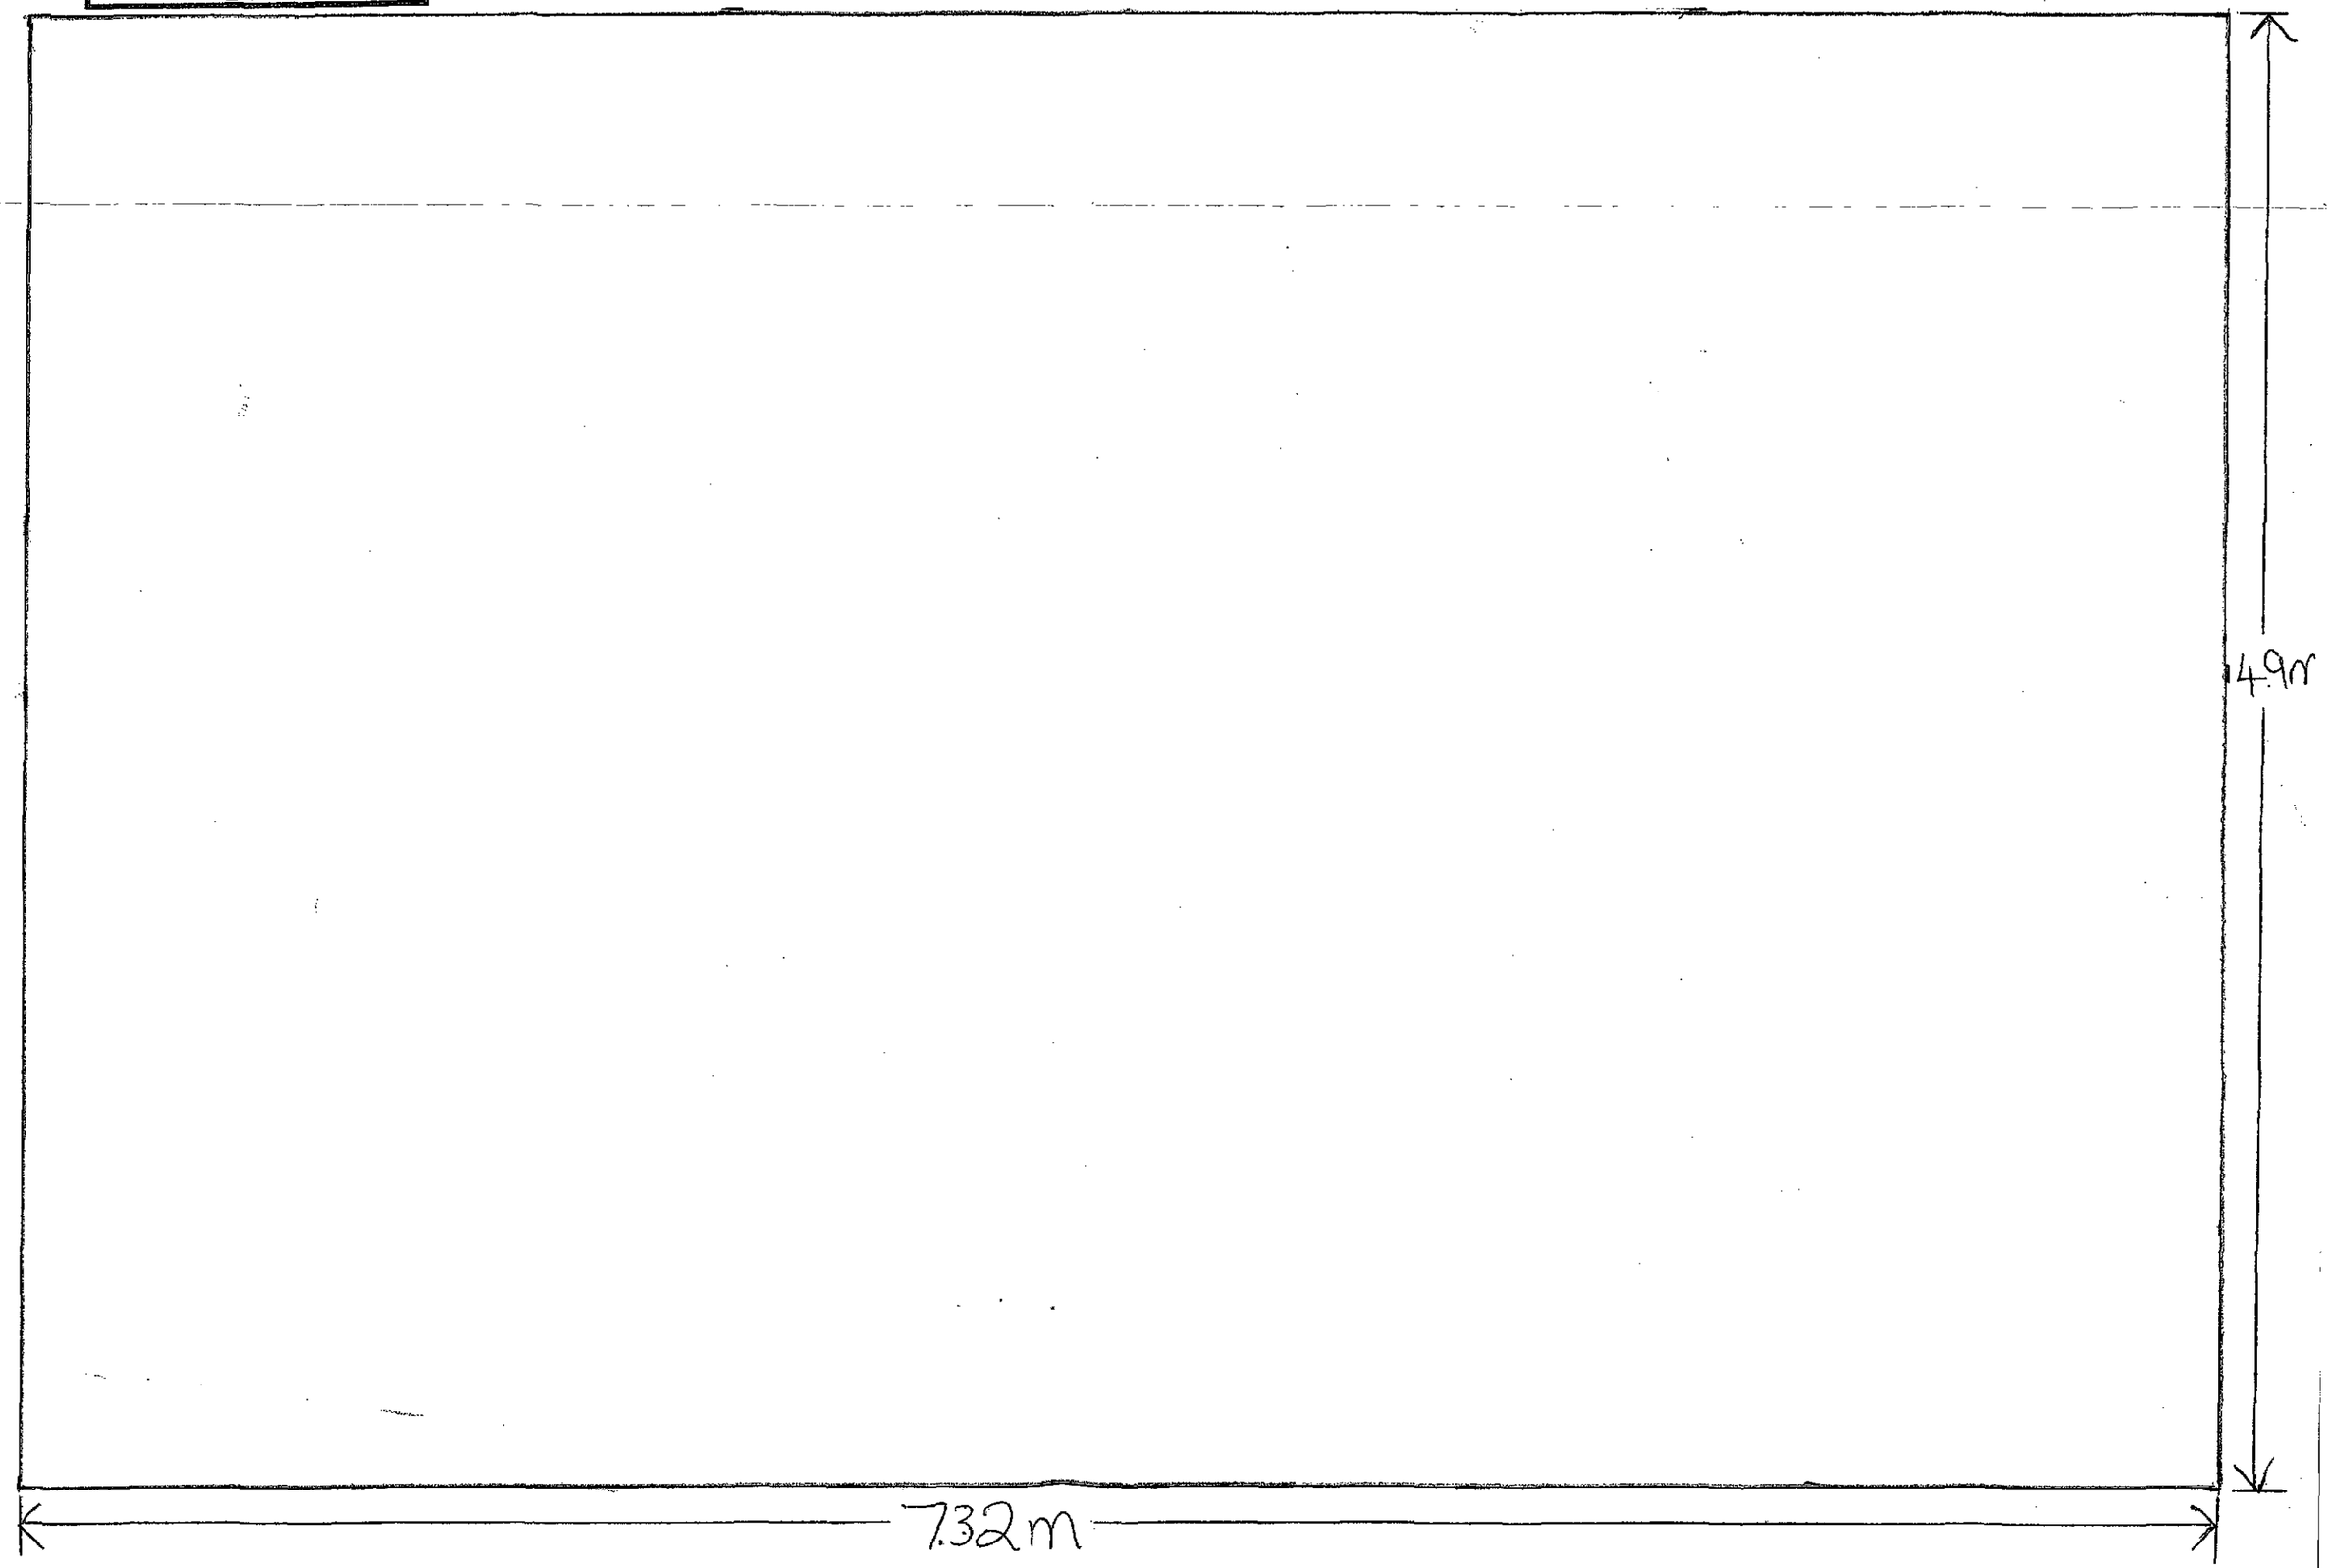


1:20 SCALE


Planning & Development
12 OCT 2009
Ref: 615-09

EAST ELEVATION


AMENDED PLA
Plot. A1

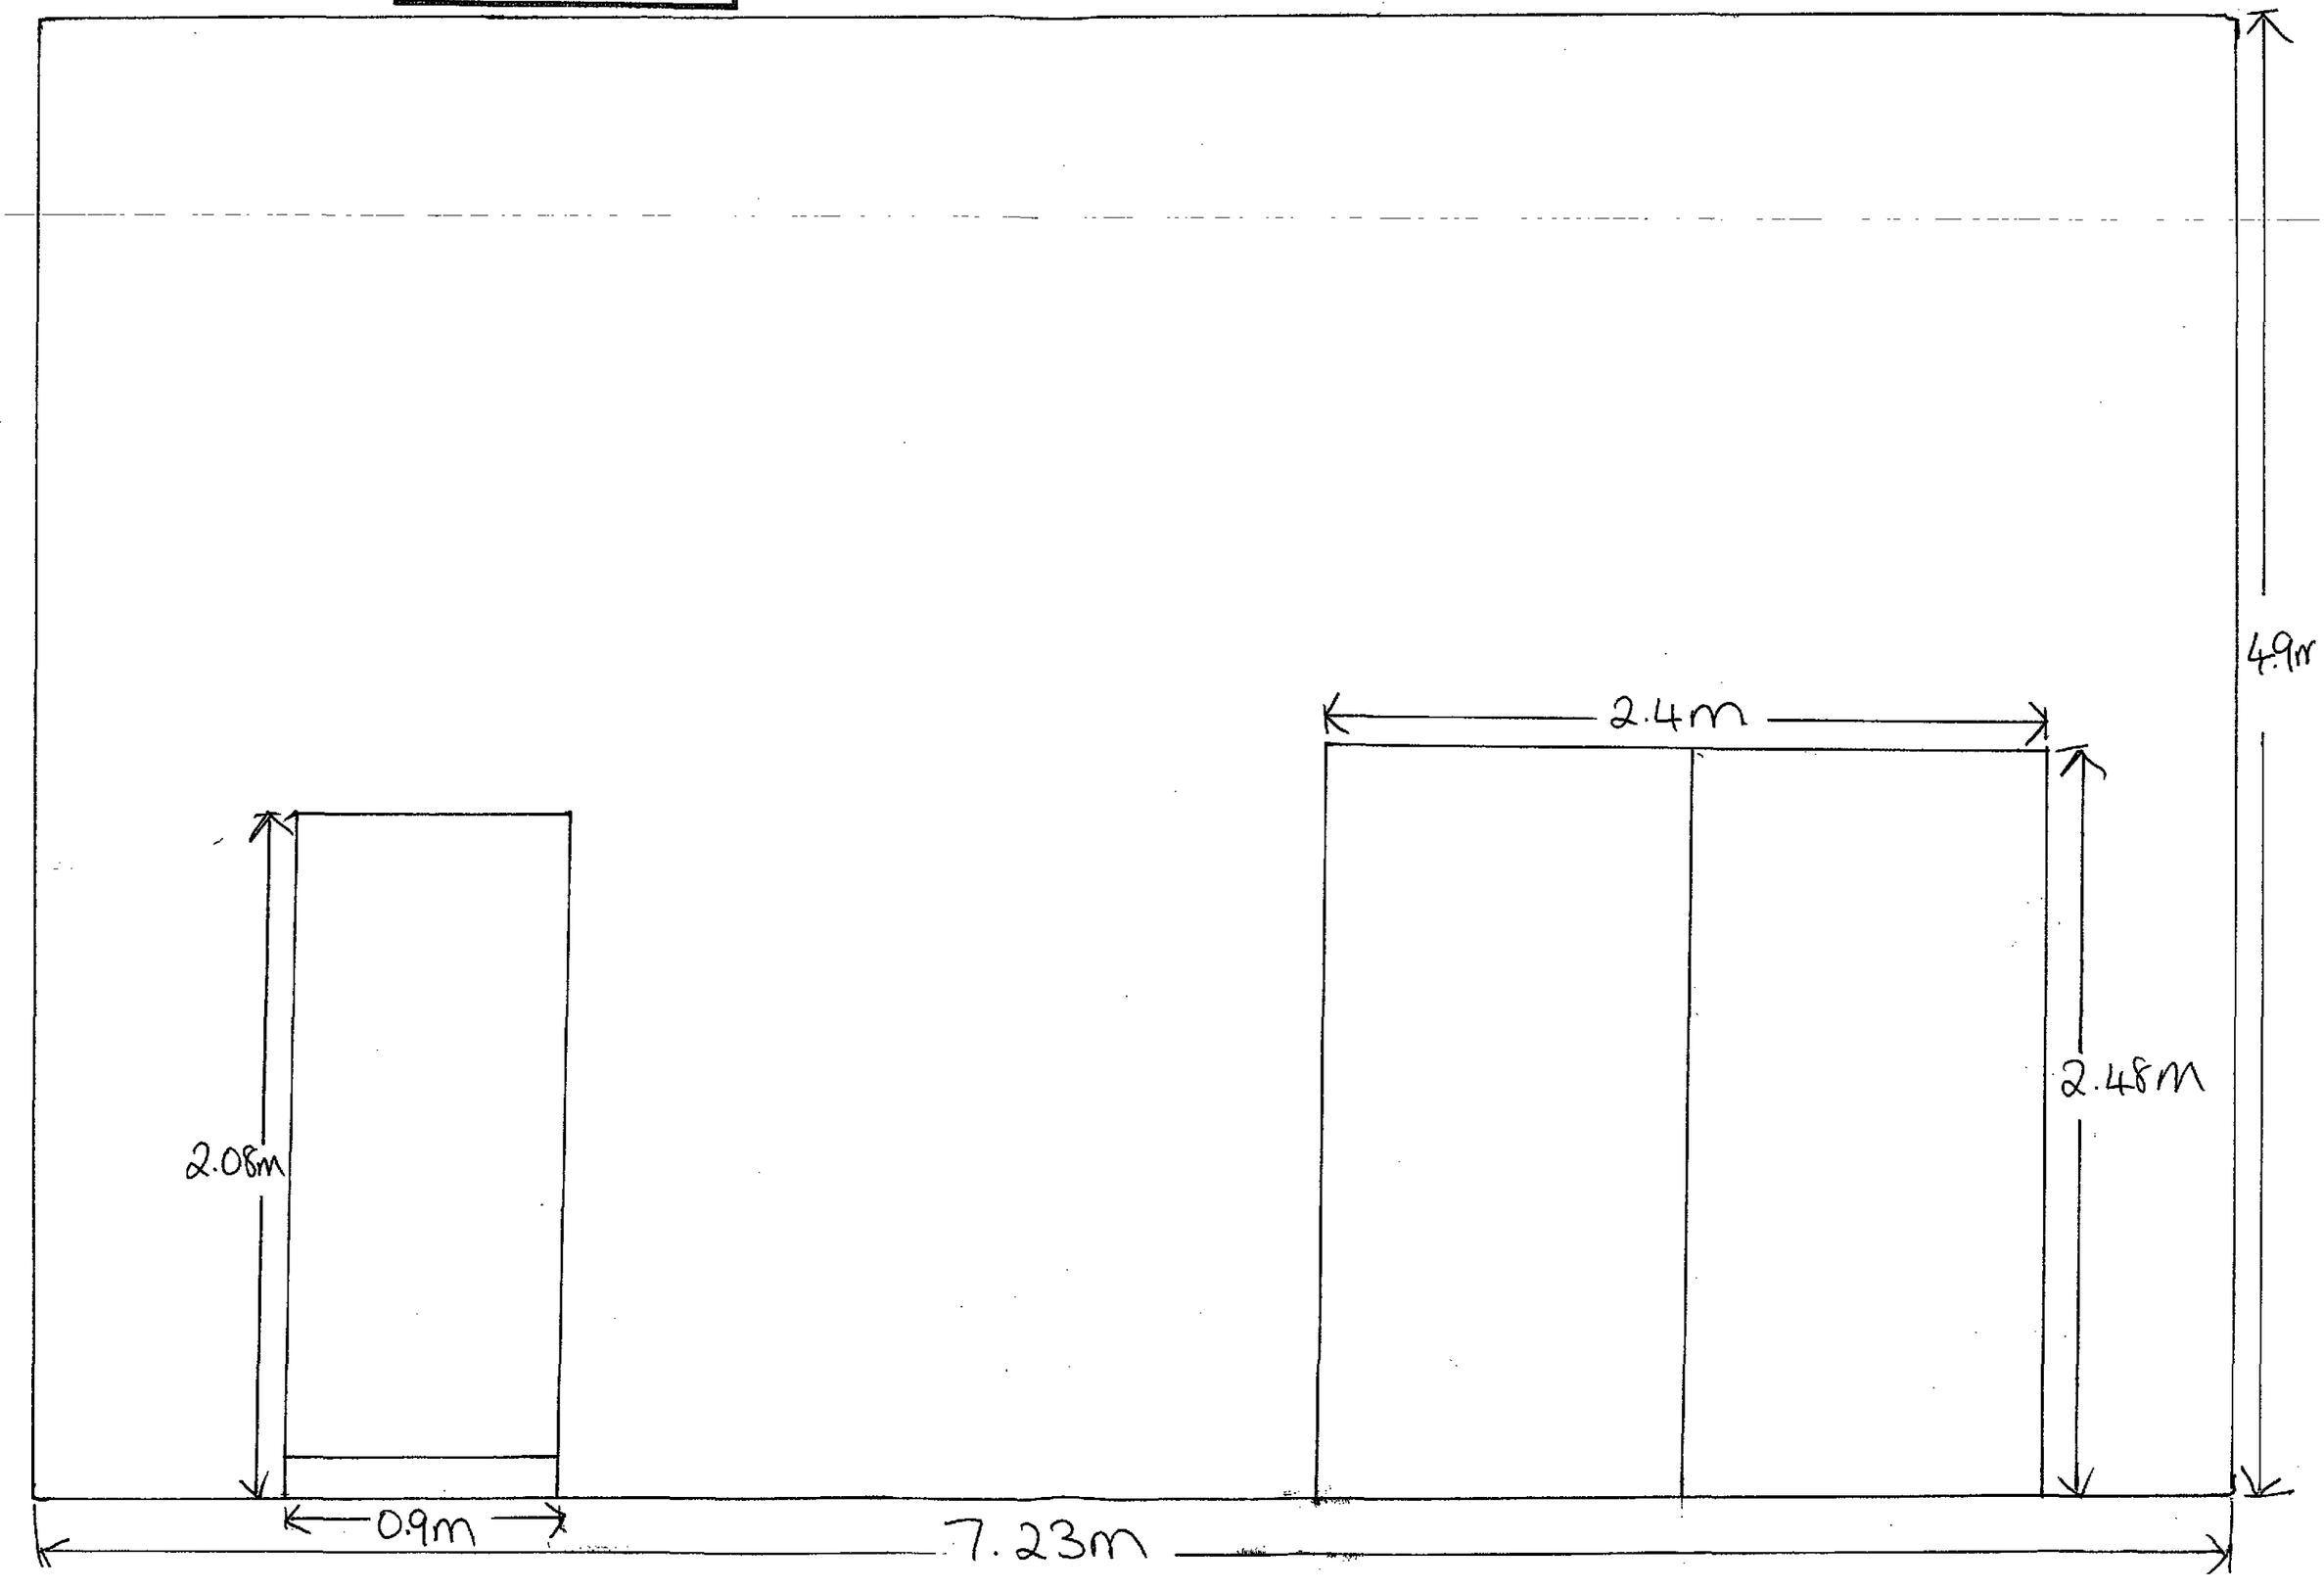


SHDC
Planning & Development
12 OCT 2009
Ref: 0615-09

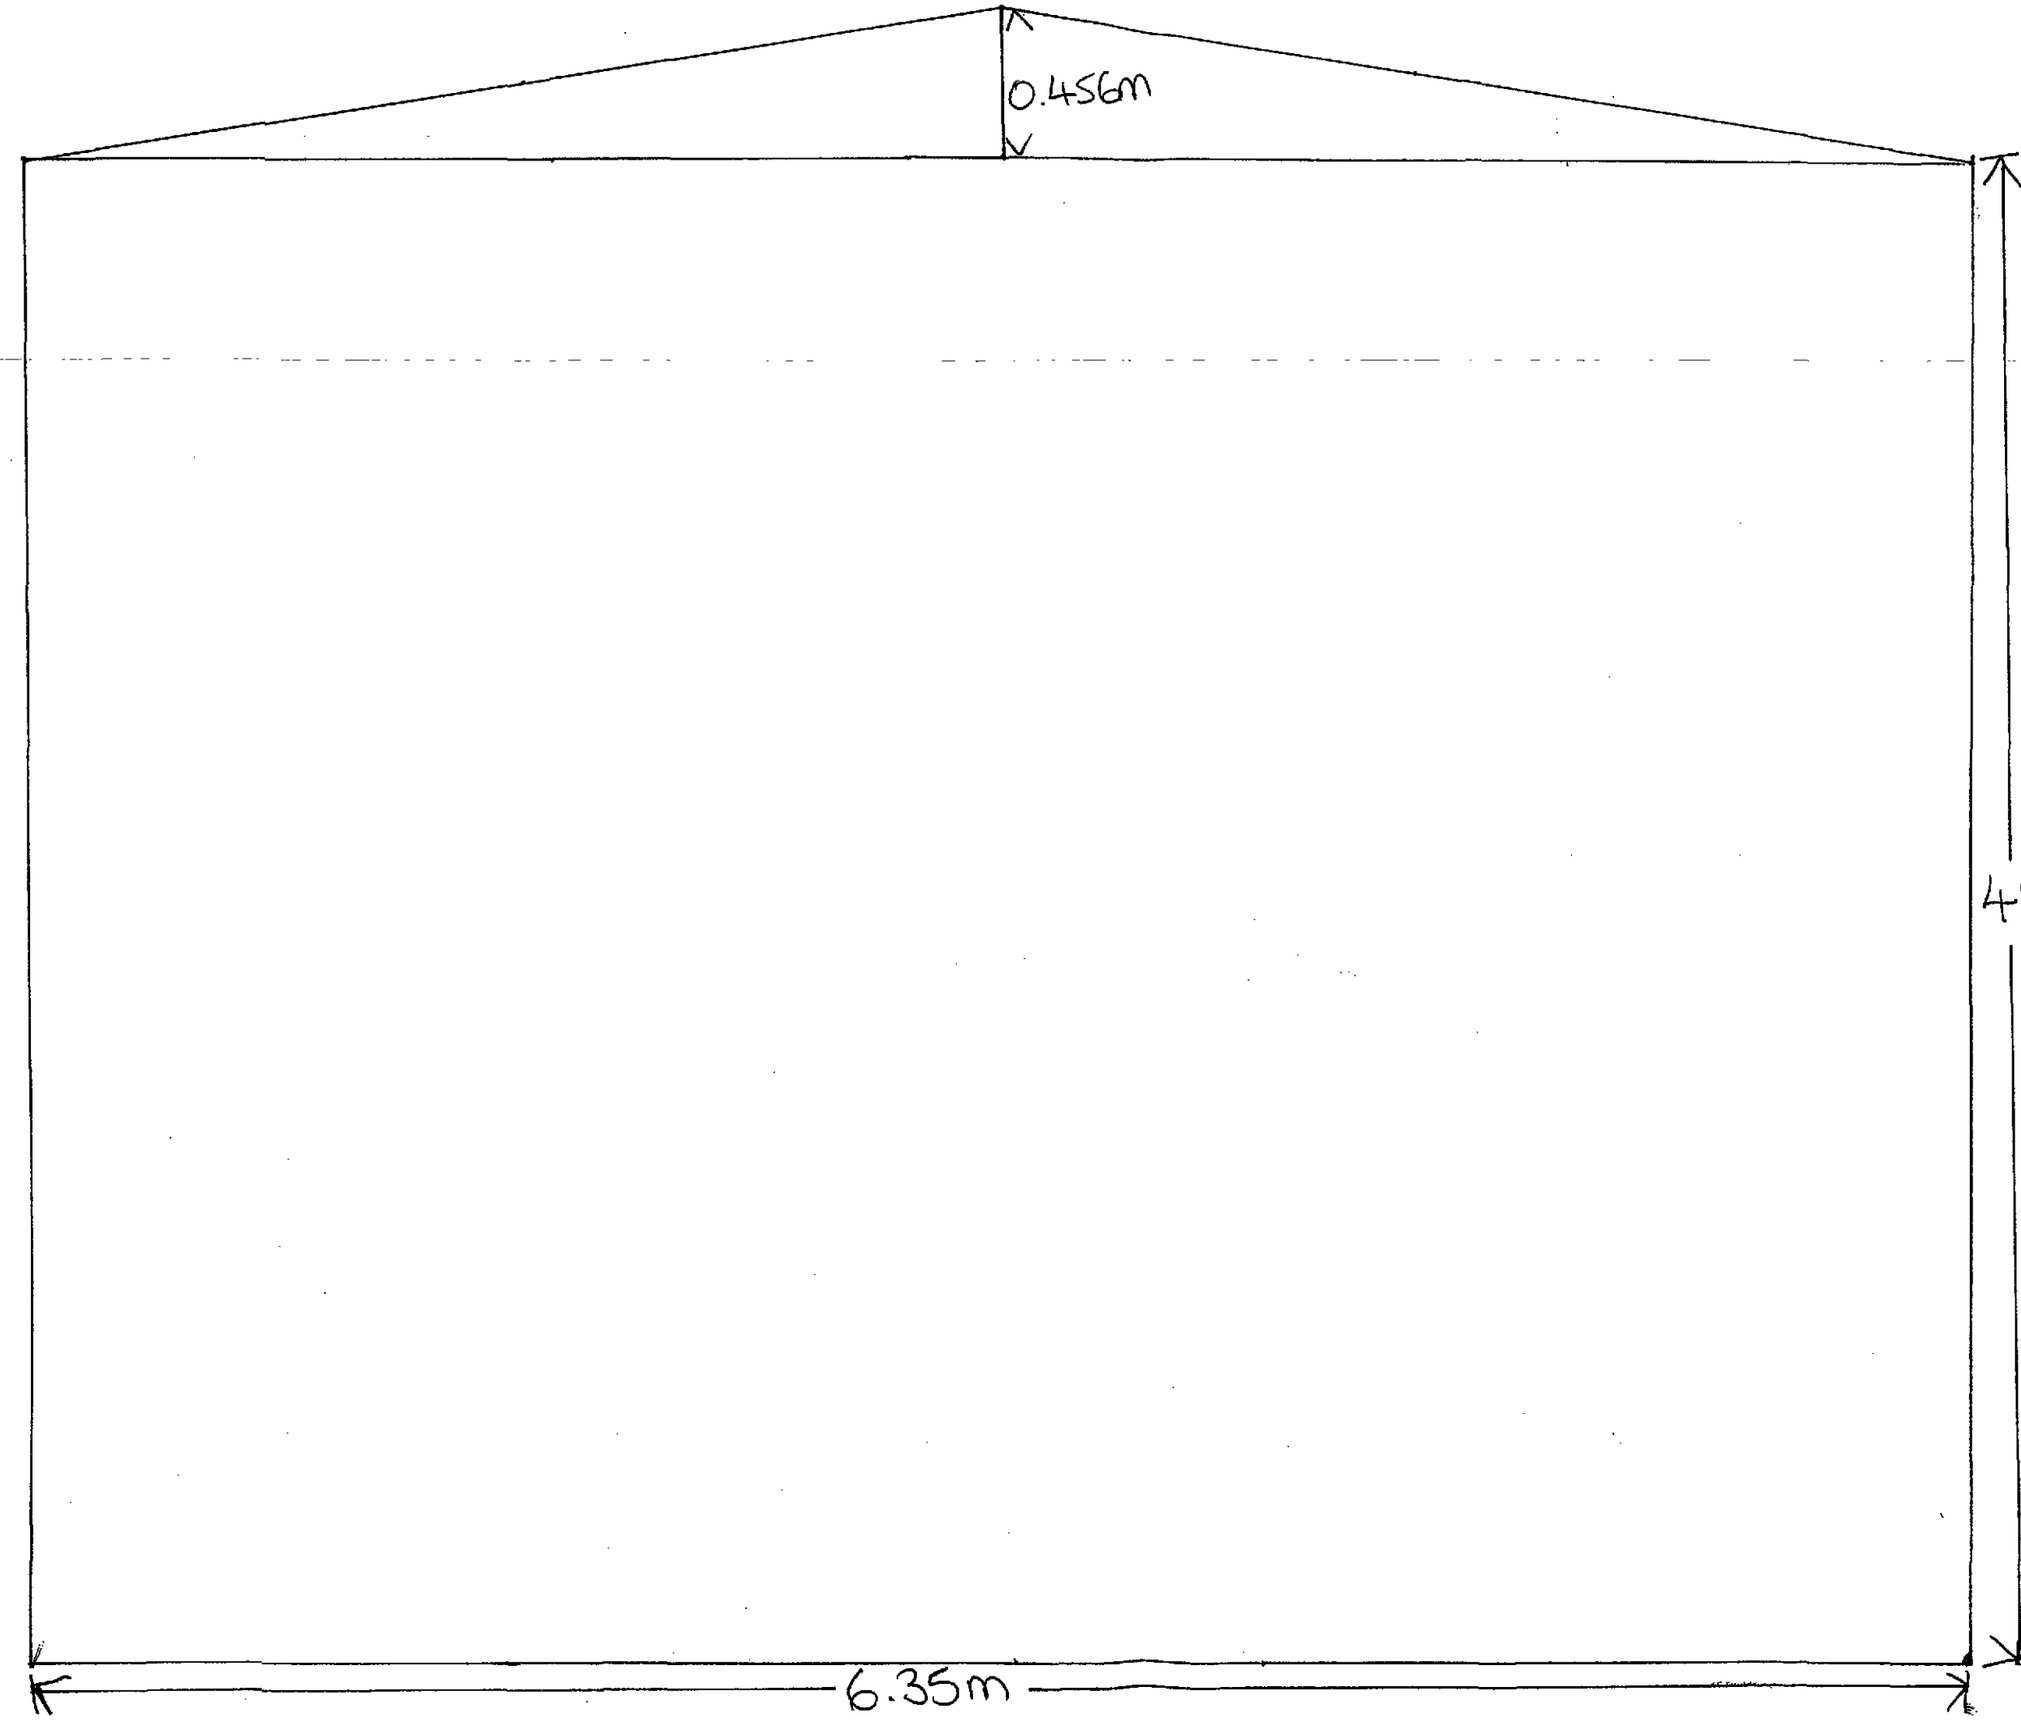

SOUTH ELEVATION

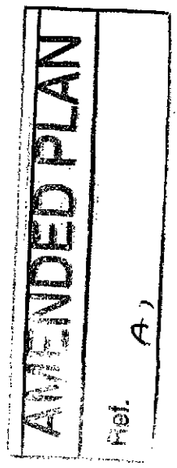

1:20 SCALE

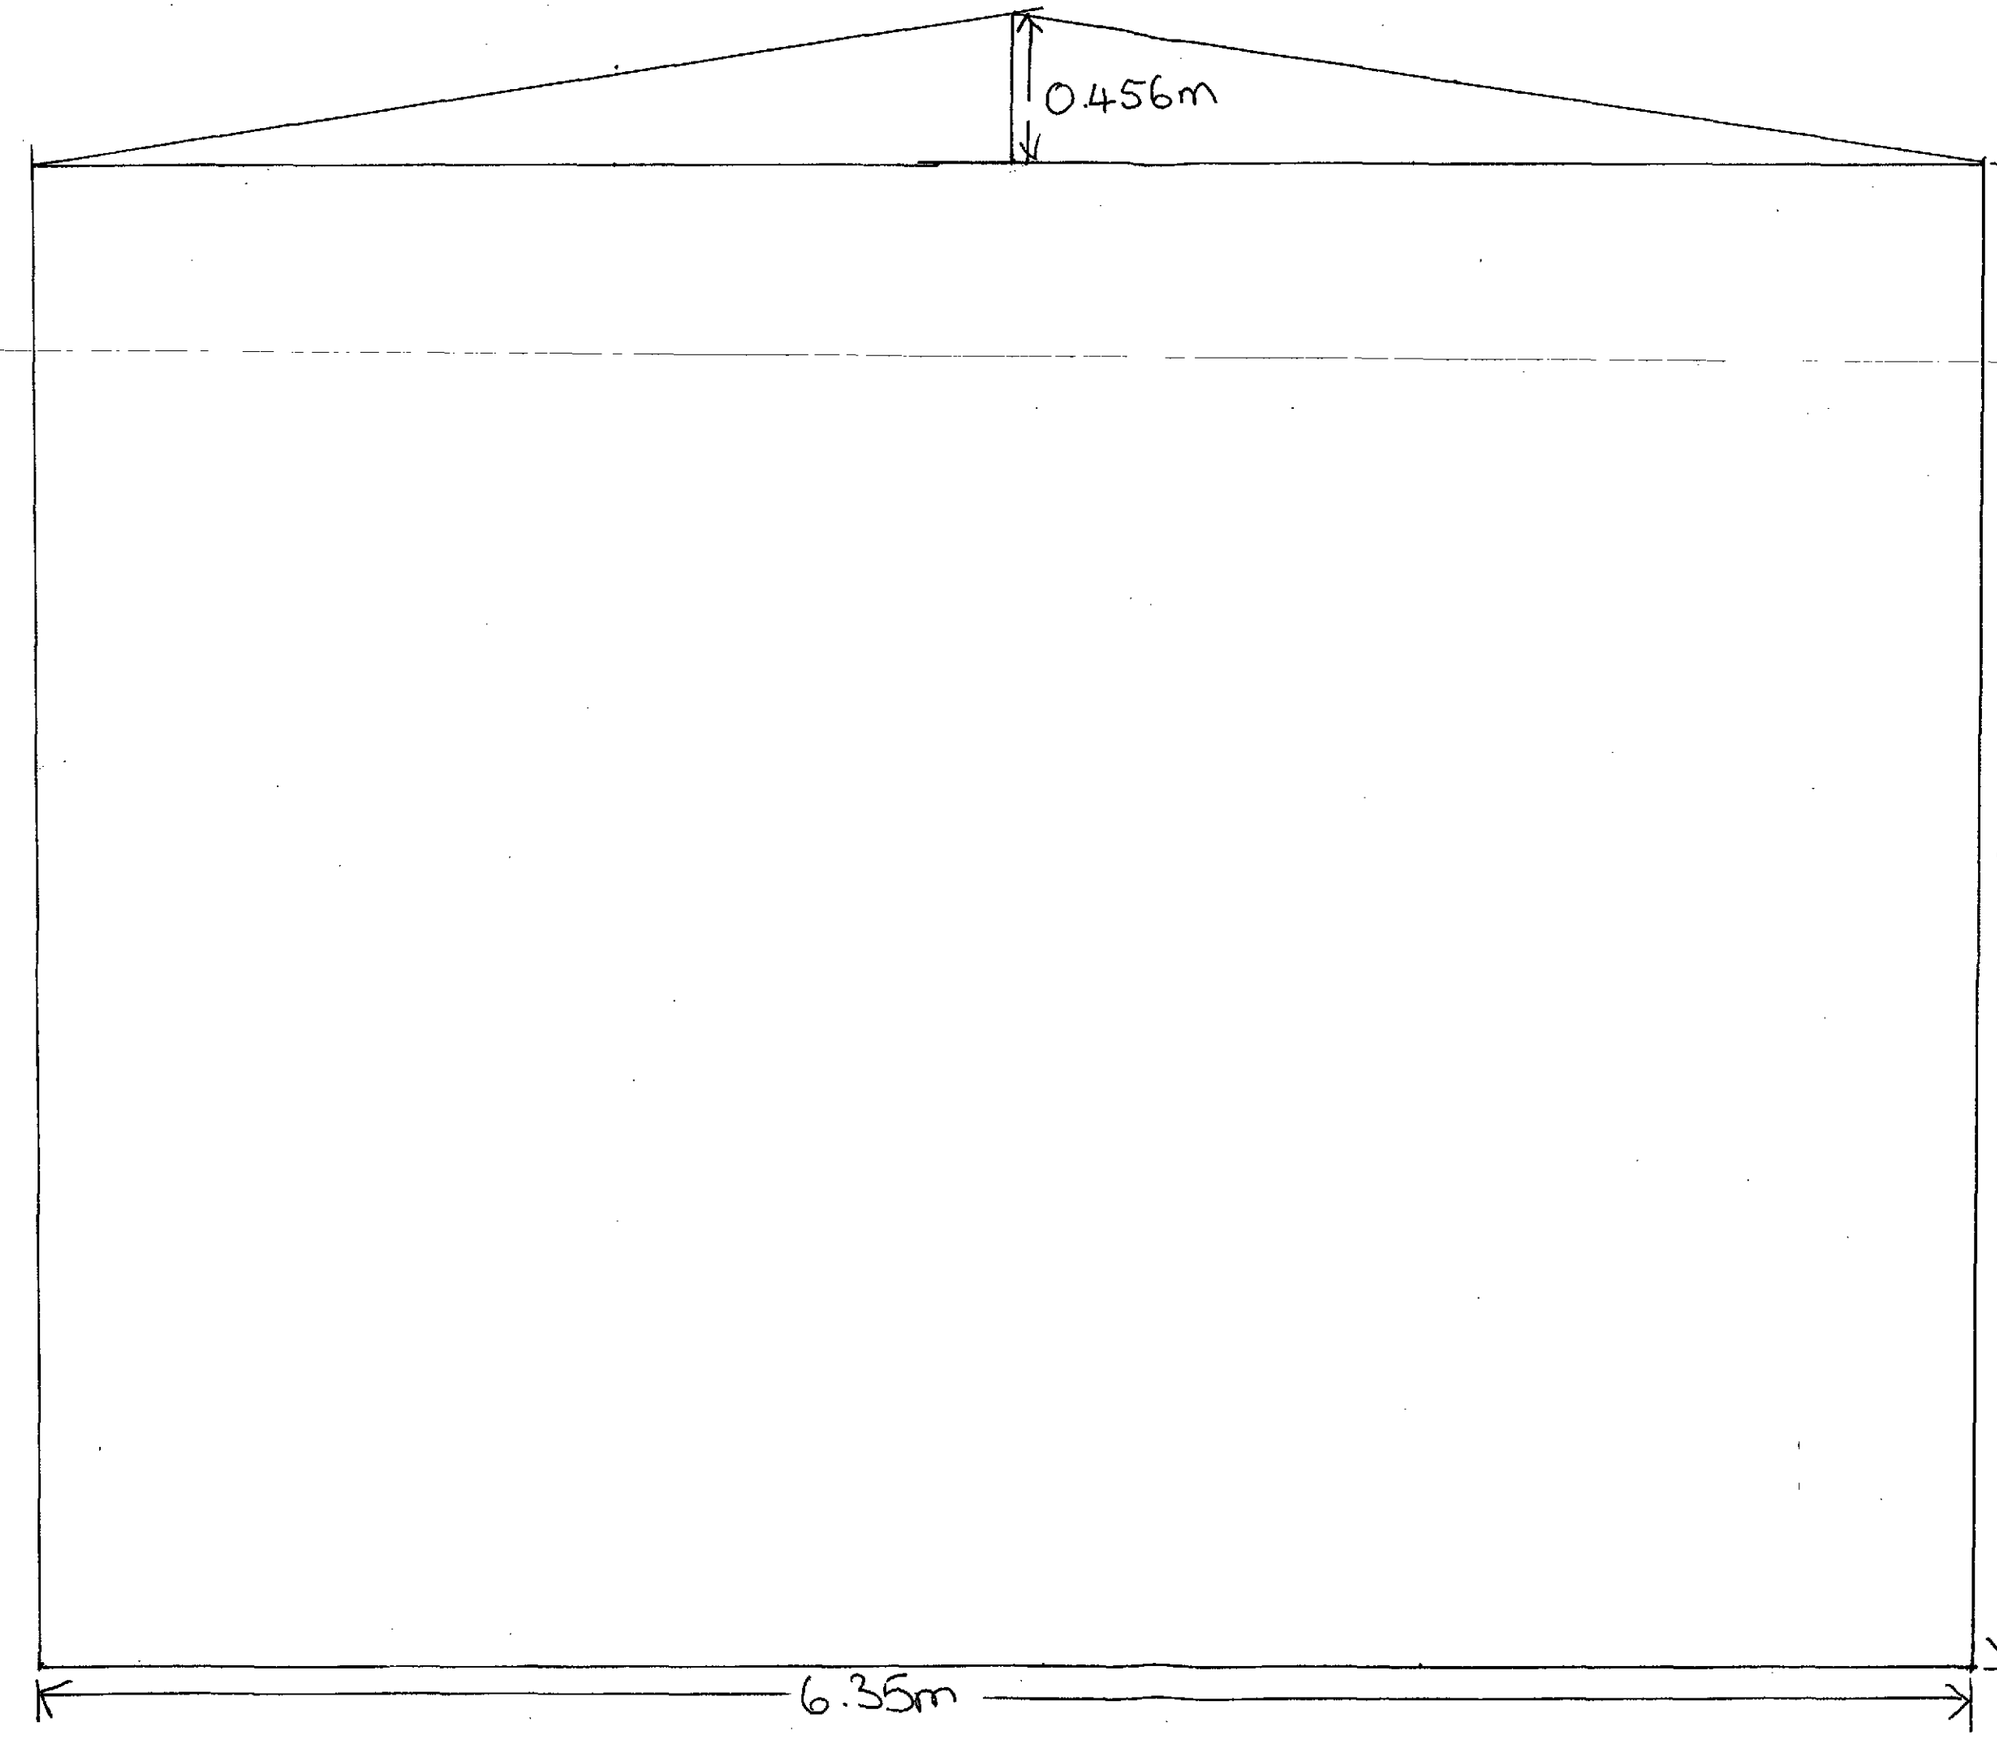

SHDC
Planning & Development
12 OCT 2009
Ref: 0615-09

NORTH ELEVATION

AMENDED PLAN
Ref. A1

1:20 SCALE