

THE ORIGINAL BUILDING.


EAST ELEVATION

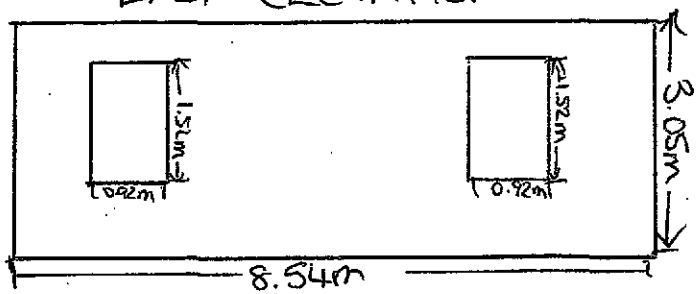


WEST ELEVATION

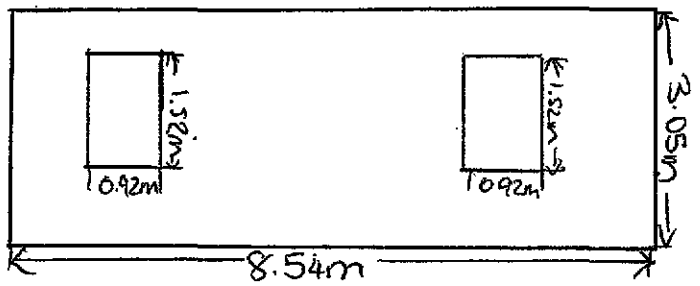


NORTH ELEVATION

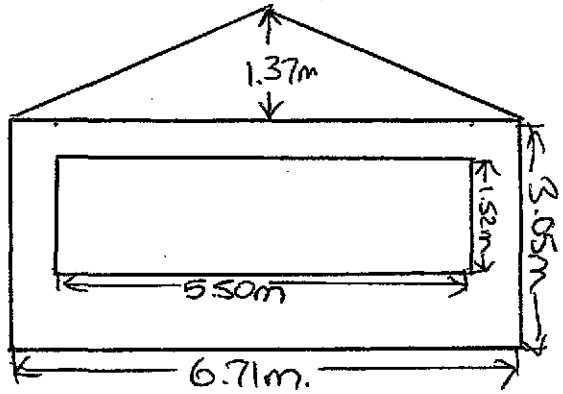

FLOOR PLAN

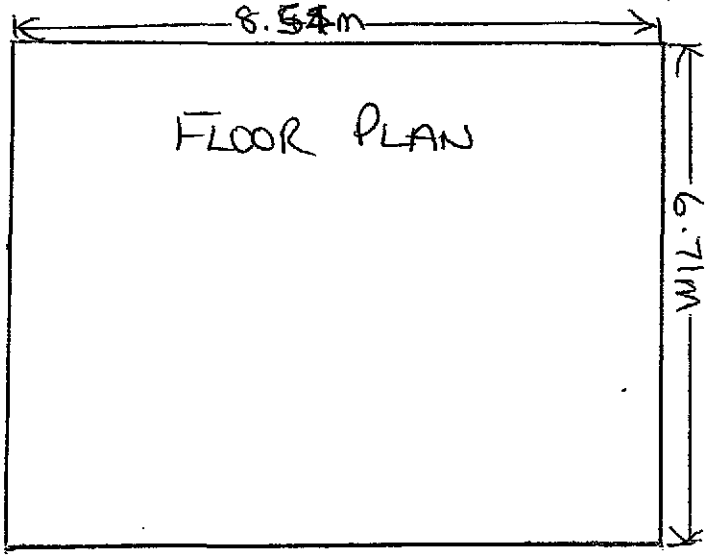


SOUTH ELEVATION

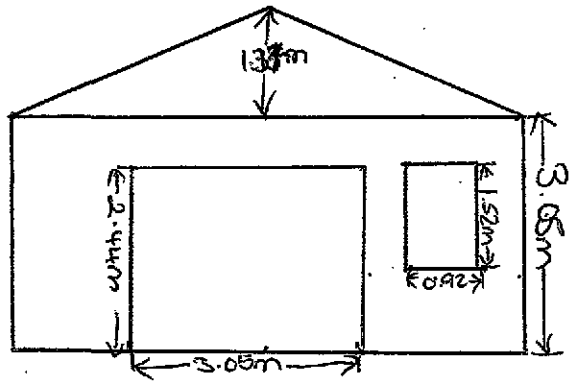

SCALE 1:100

NORTH

SHDC
Planning & Development
13 AUG 2009
Ref: 0615-09

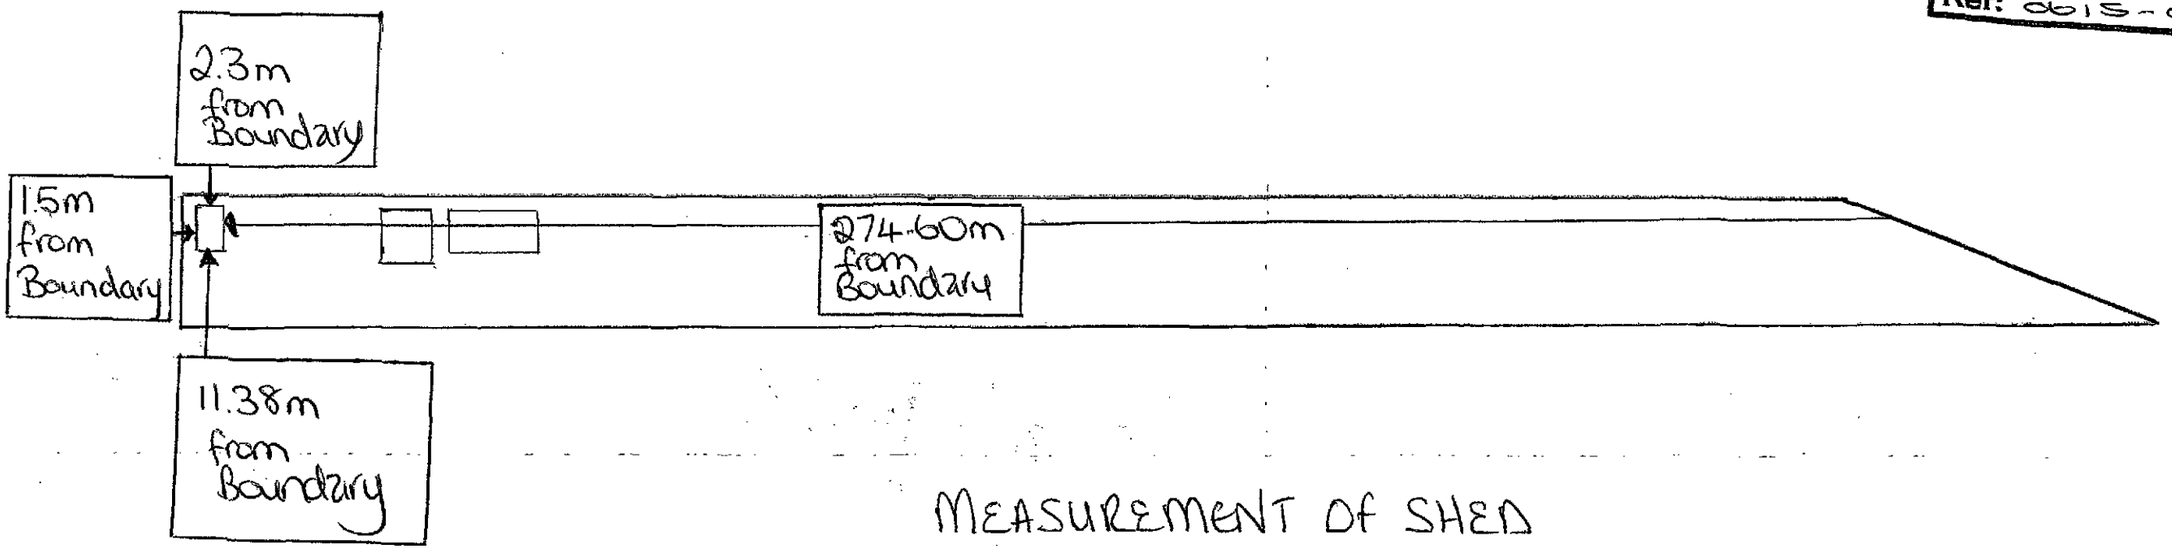

MEASUREMENT OF SHED

TO ALL BOUNDARIES IN METRES

1:1000 SCALE

NORTH

DRAIN RUN SOUTH

SHED FLOOR PLAN.

7.32m

6.35m


6.9m

FIELD GATES / ENTRANCE

SHDC
Planning & Development
13 AUG 2009
Ref: 0615-09

1:100 SCALE

SHDC
Planning & Development
13 AUG 2009
Ref: 0615 - 09

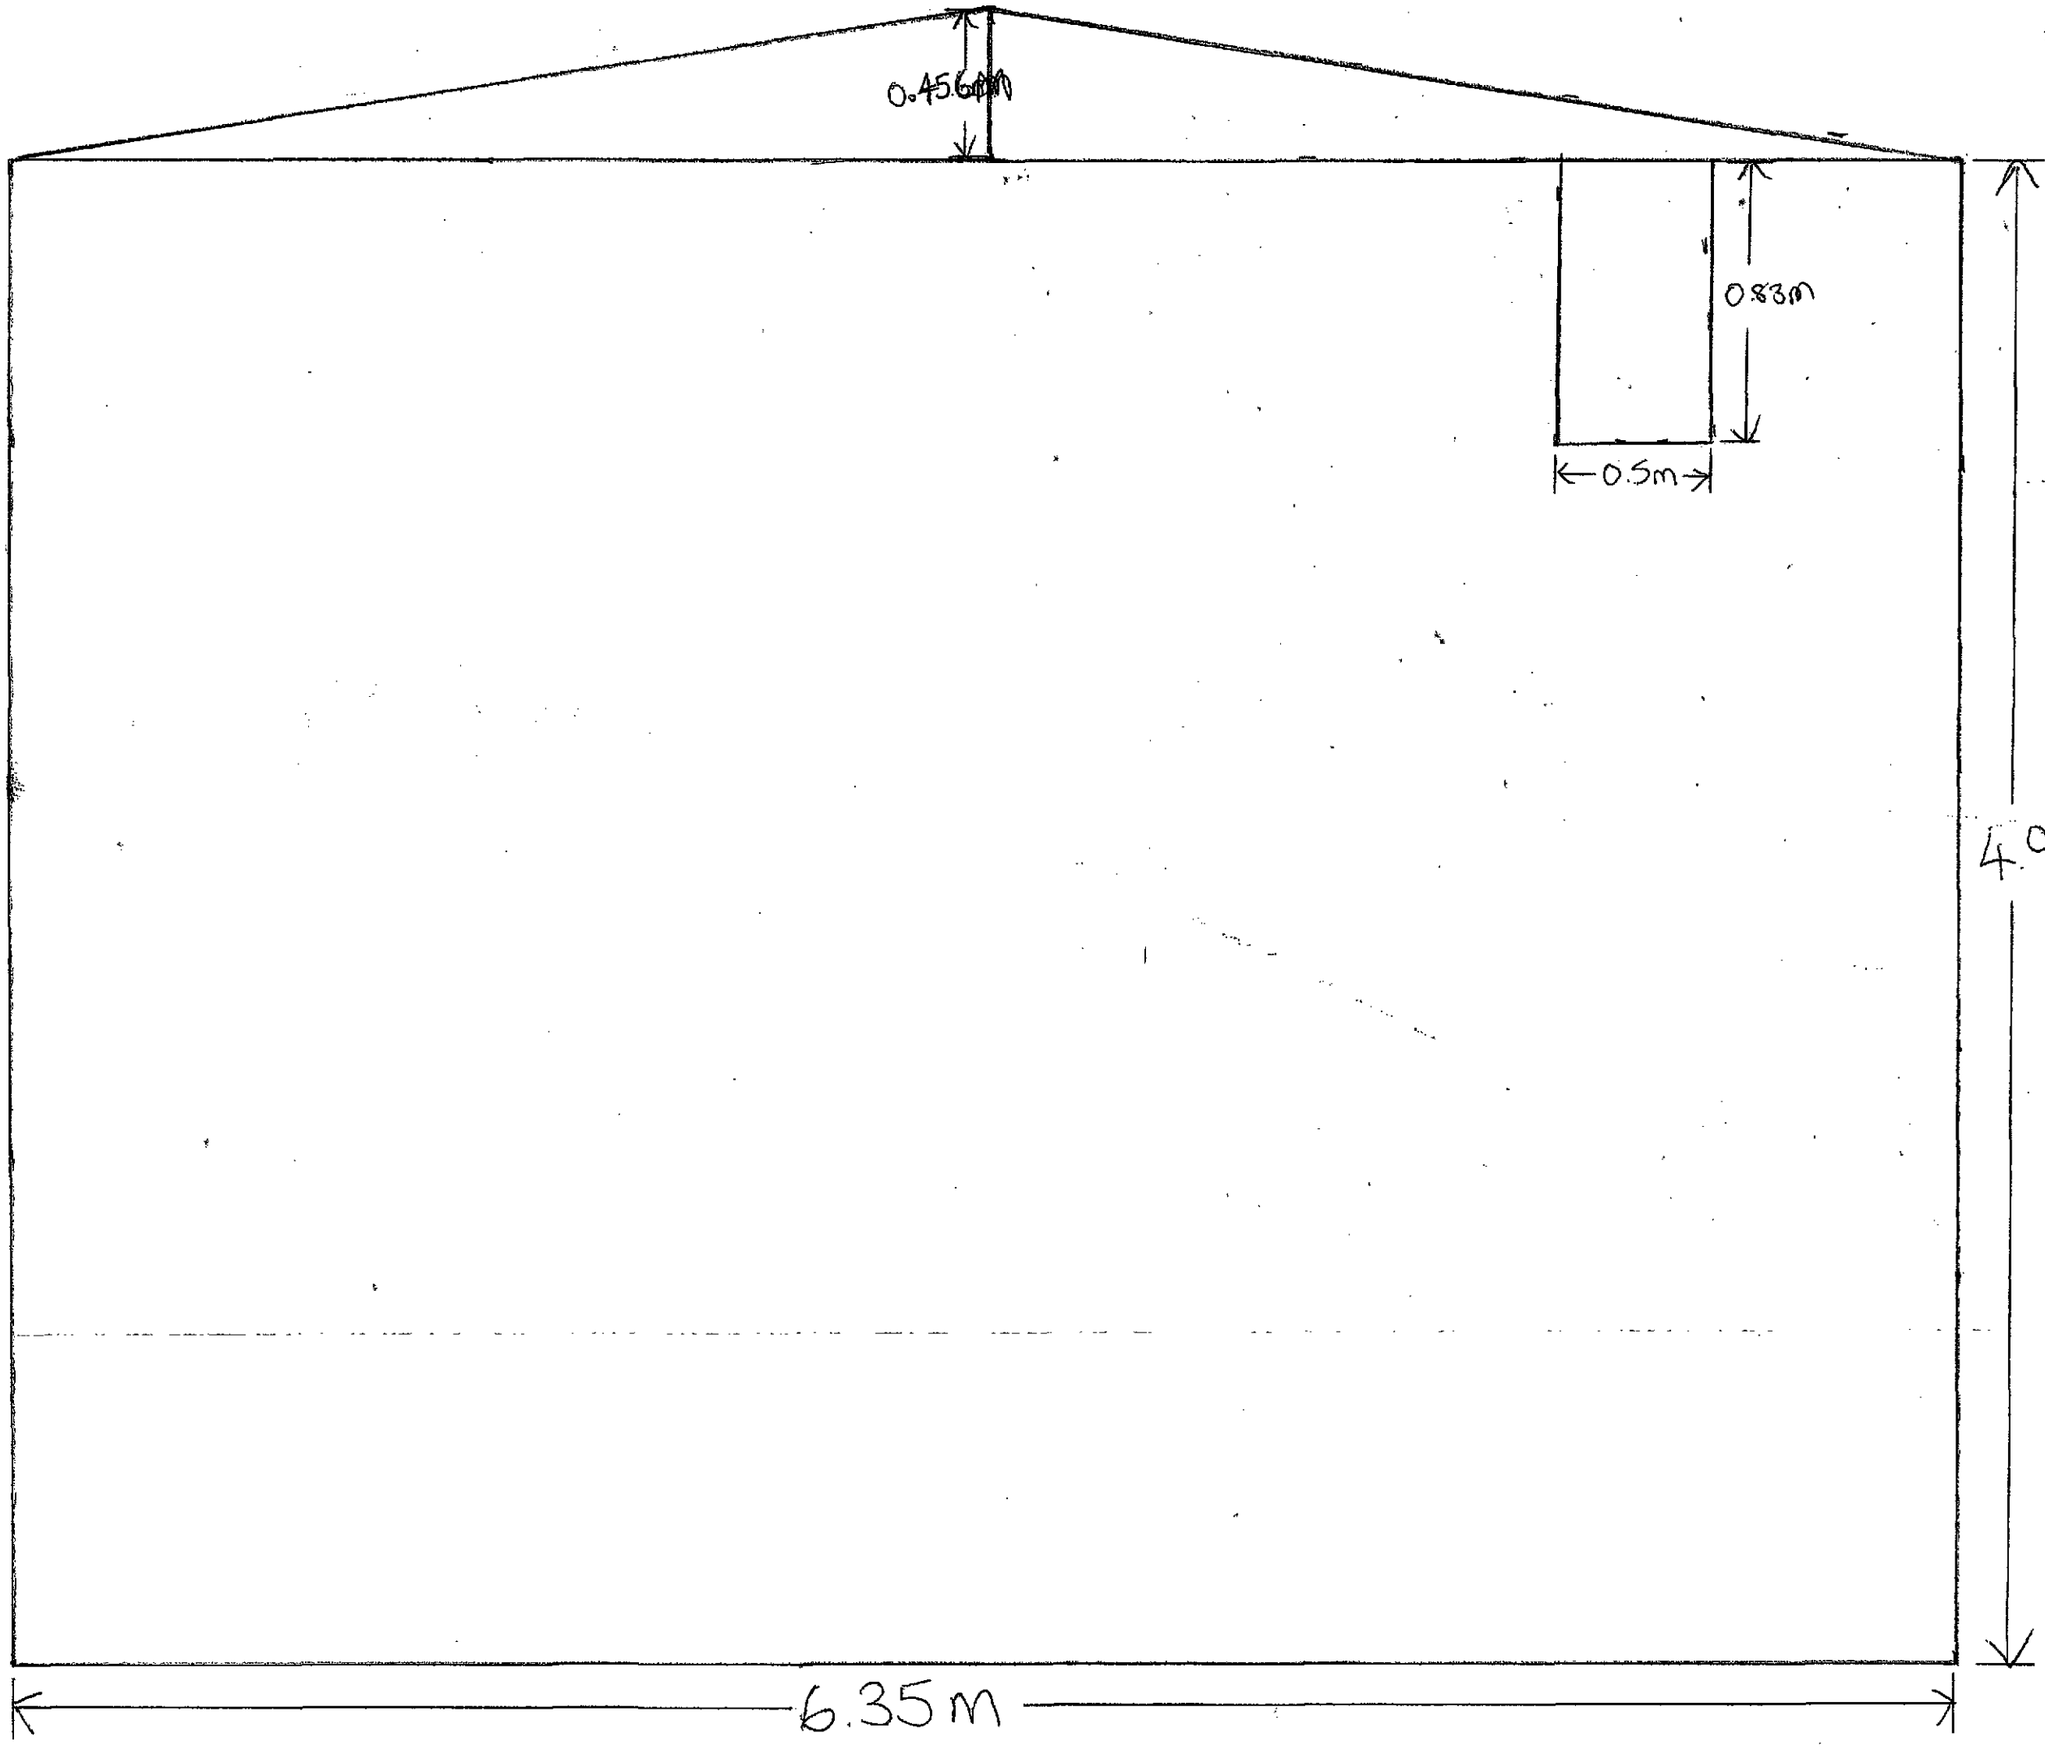

NORTH ELEVATION

1:20 SCALE

SHDC
Planning & Development
13 AUG 2009
Ref: 0615-09

0.456m

0.87m

0.57m

SOUTH

ELEVATION


4.9m

0.66m

0.63m

1:20
SCALE

6.35m

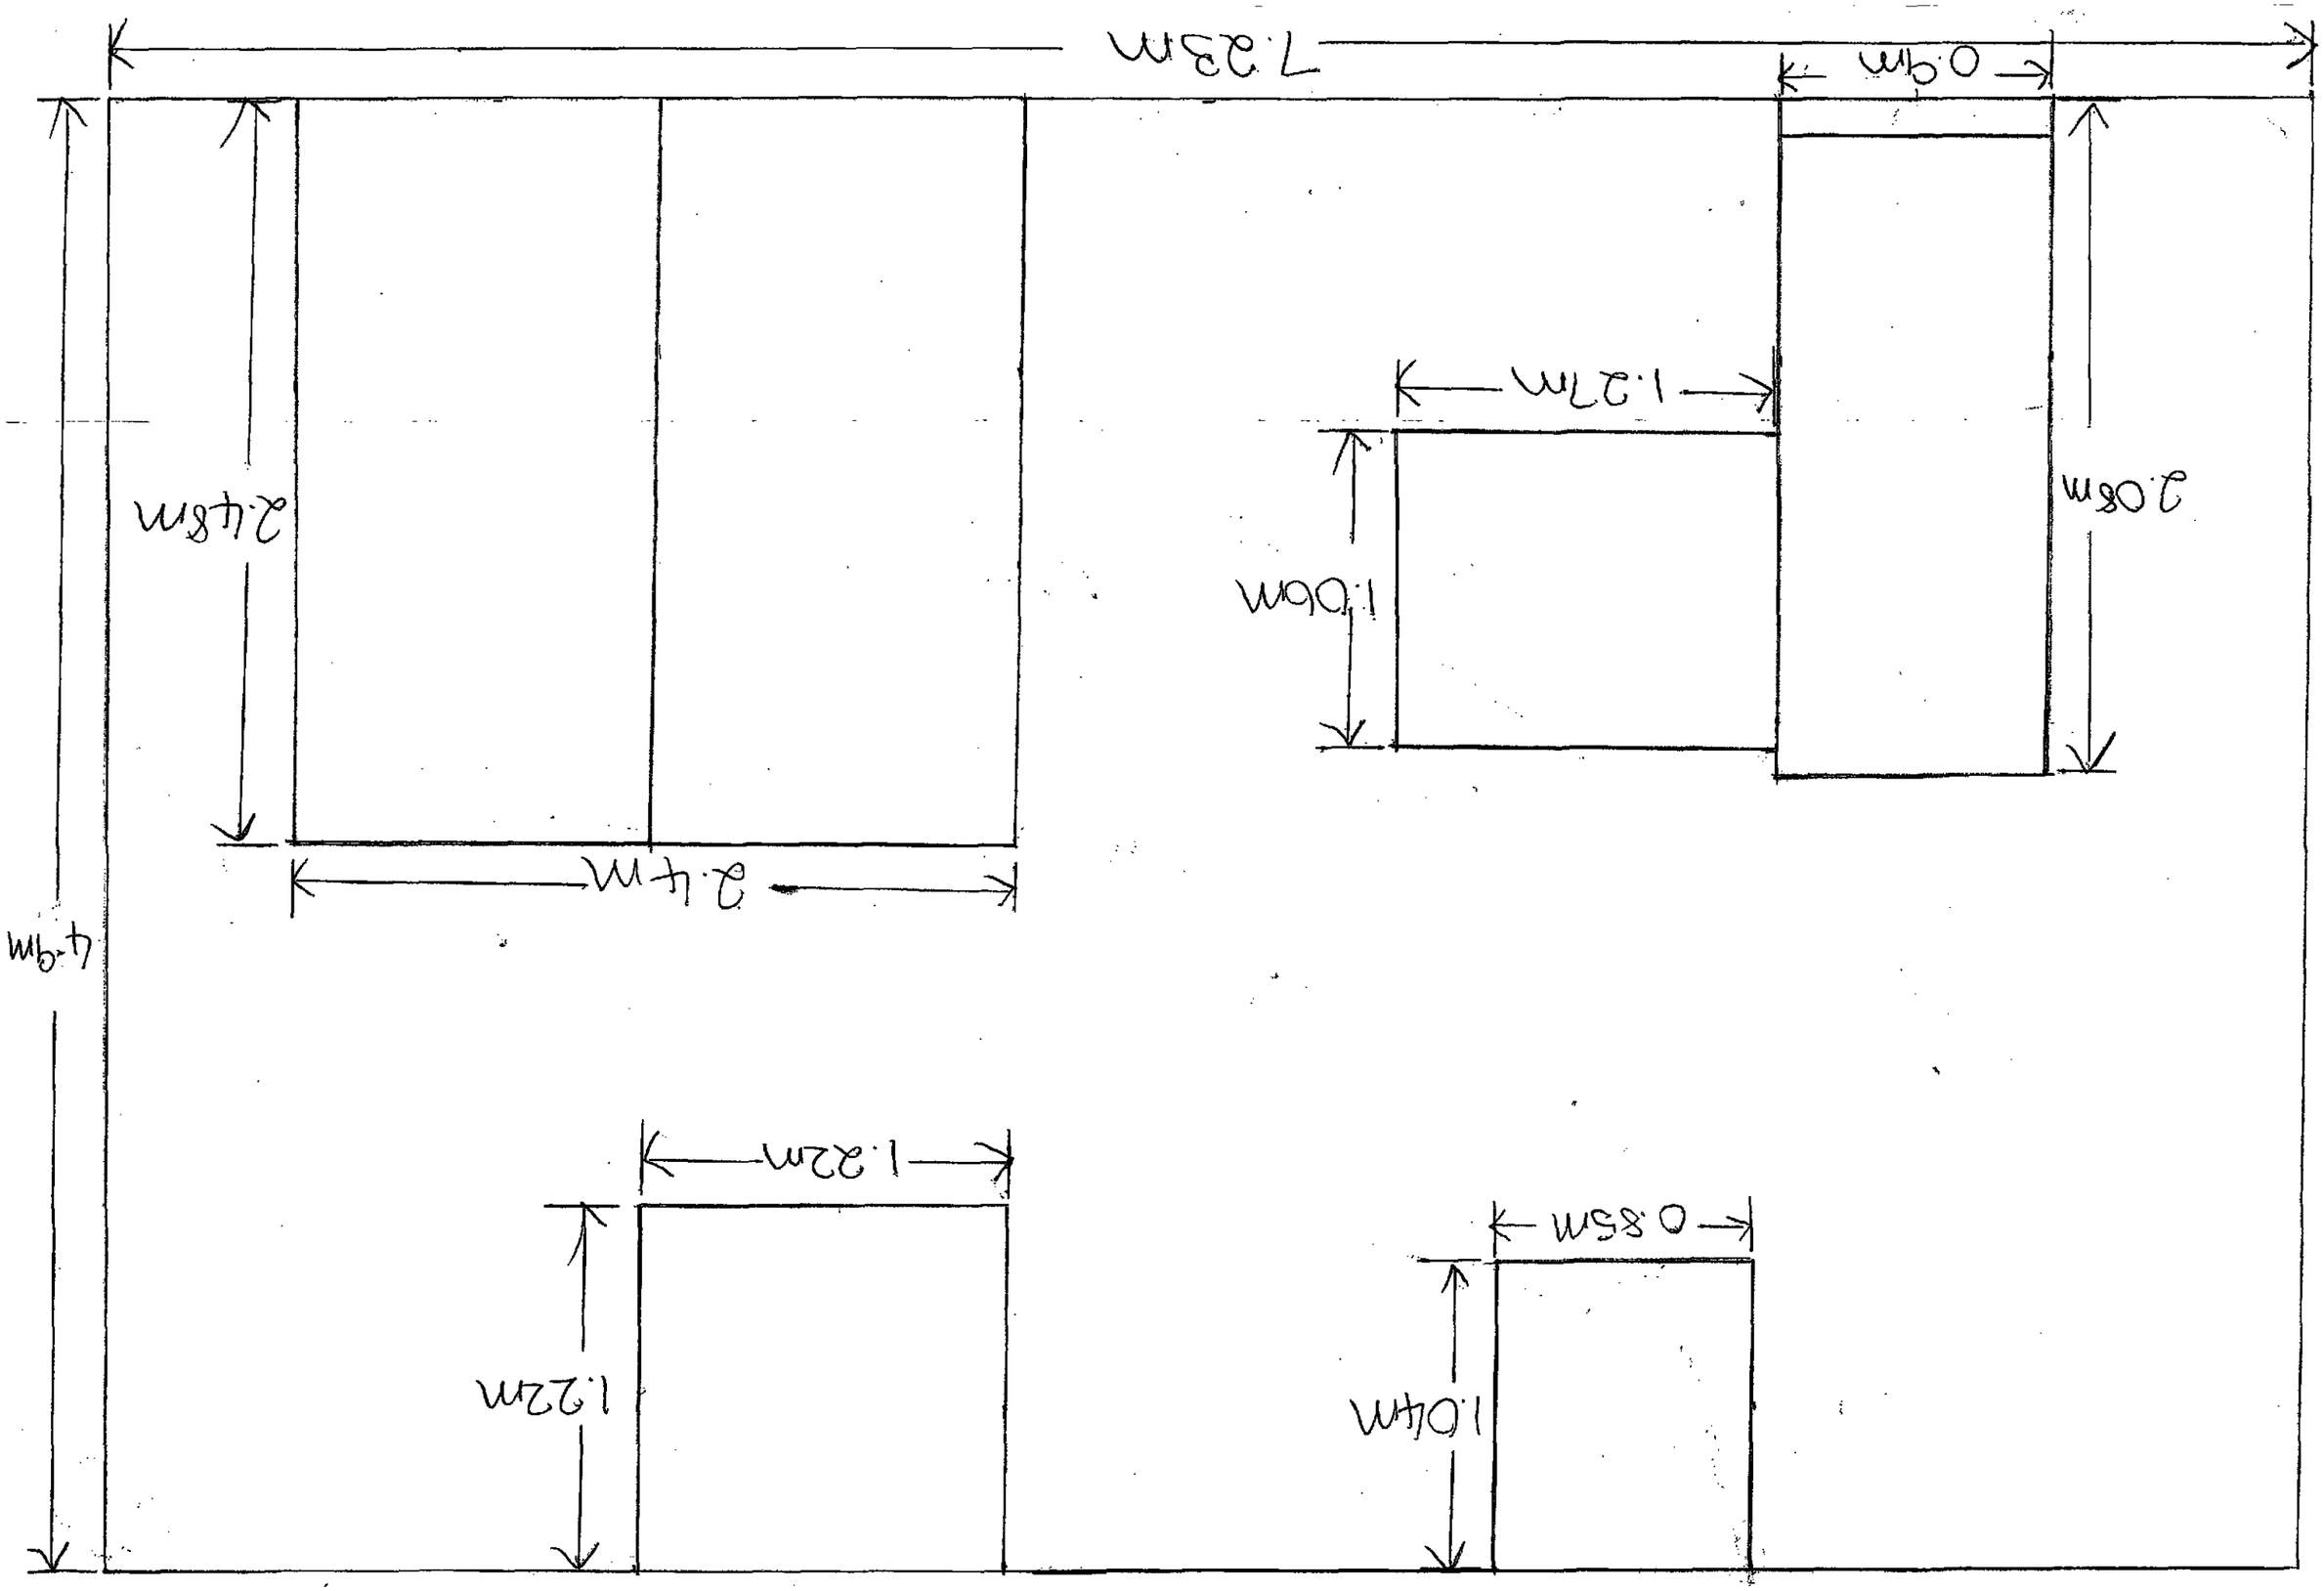

EAST ELEVATION

1:20 SCALE

SHDC
Planning & Development
13 AUG 2009
Ref: 08/S/-09

1:20 SCALE

SHDC
Planning & Development
1 3 AUG 2009
Ref: 0615-09

WEST ELEVATION

1:20 SCALE

