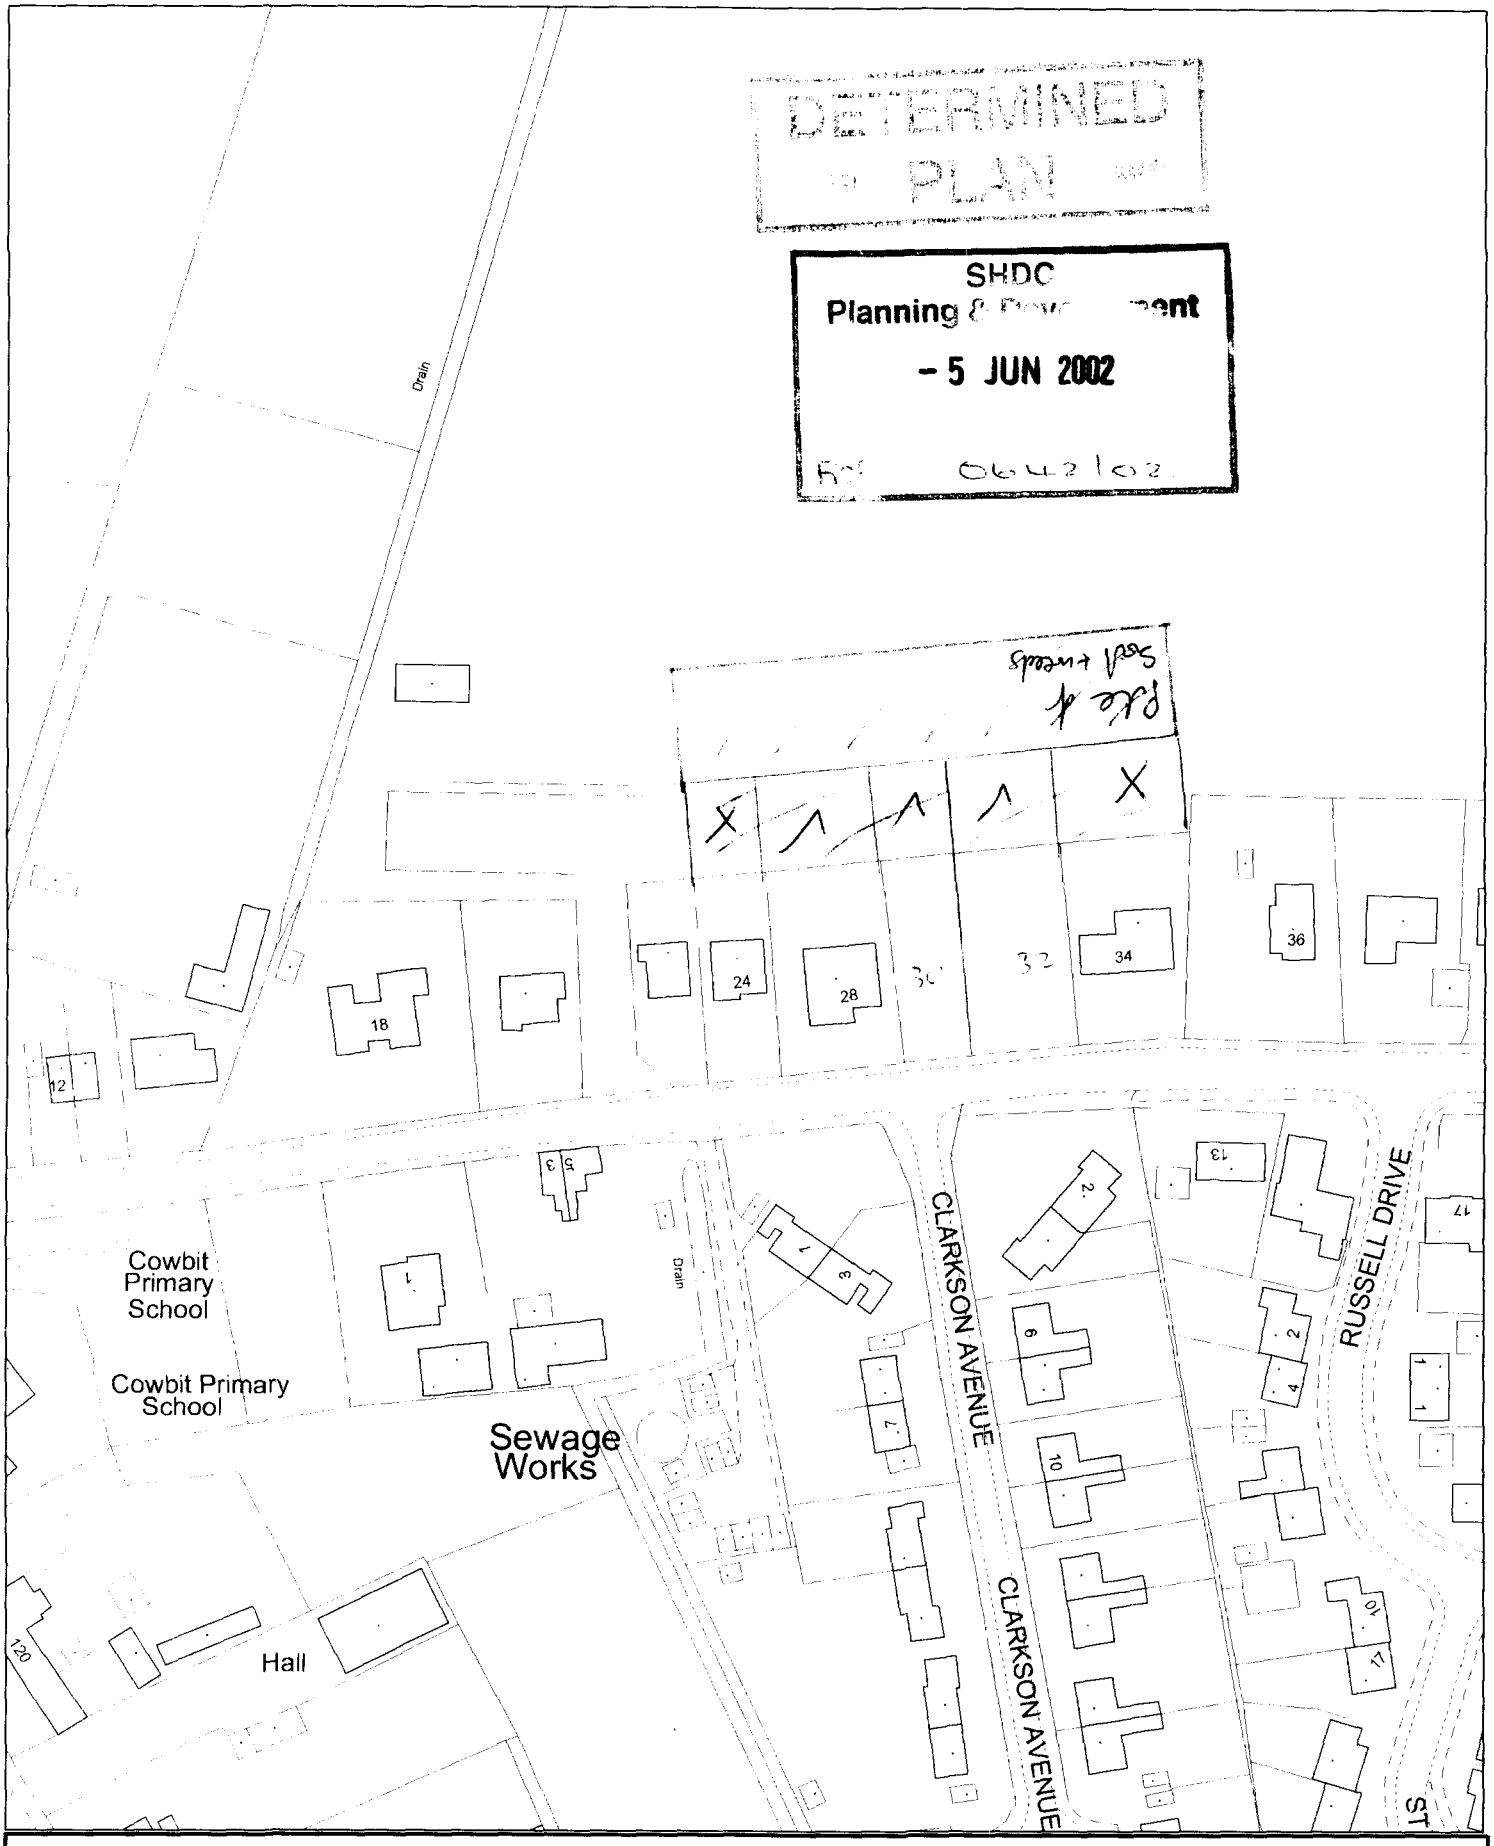


SOUTH HOLLAND DISTRICT COUNCIL

Council Offices, Priory Road, Spalding, Lincolnshire PE11 2XE


This copy has been produced specifically for the map return scheme purposes only. No further copies may be made.

Scale: 1:1250

This map is reproduced from Ordnance Survey material with permission of Ordnance Survey on behalf of Her Majesty's Stationery Office (c) Crown copyright. Unauthorised reproduction infringes Crown copyright and may lead to prosecution or civil proceedings. South Holland District Council LA079413 2002

THIS PLAN IS PROVIDED FOR IDENTIFICATION PURPOSES ONLY AND ALTHOUGH BASED ON ORDANCE SURVEY, ITS ACCURACY IS NOT GUARANTEED

DETERMINED PLAN

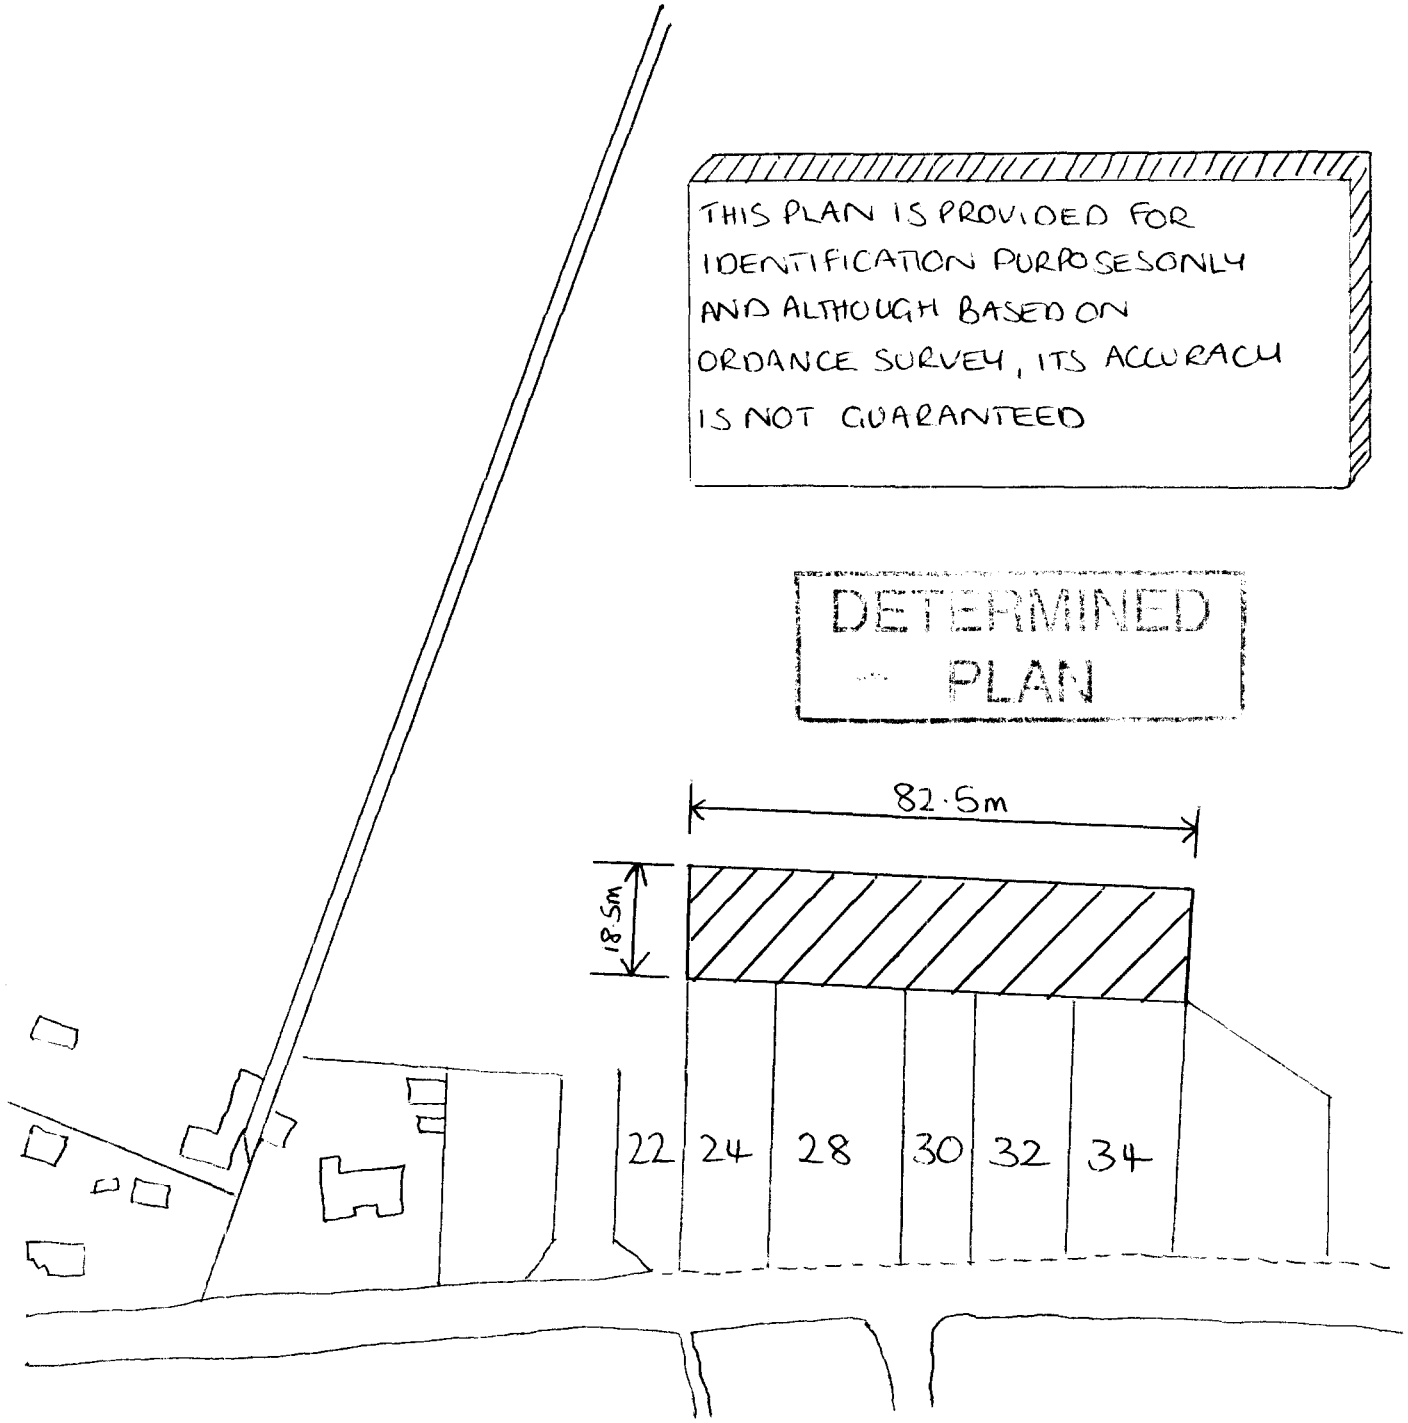

TITLE. LAND AT REAR
24|34 STONEGATE
COWBIT

CHDC
Planning
- 5 JUN 2002
Ref 0642/02

2 JUNE 2002