
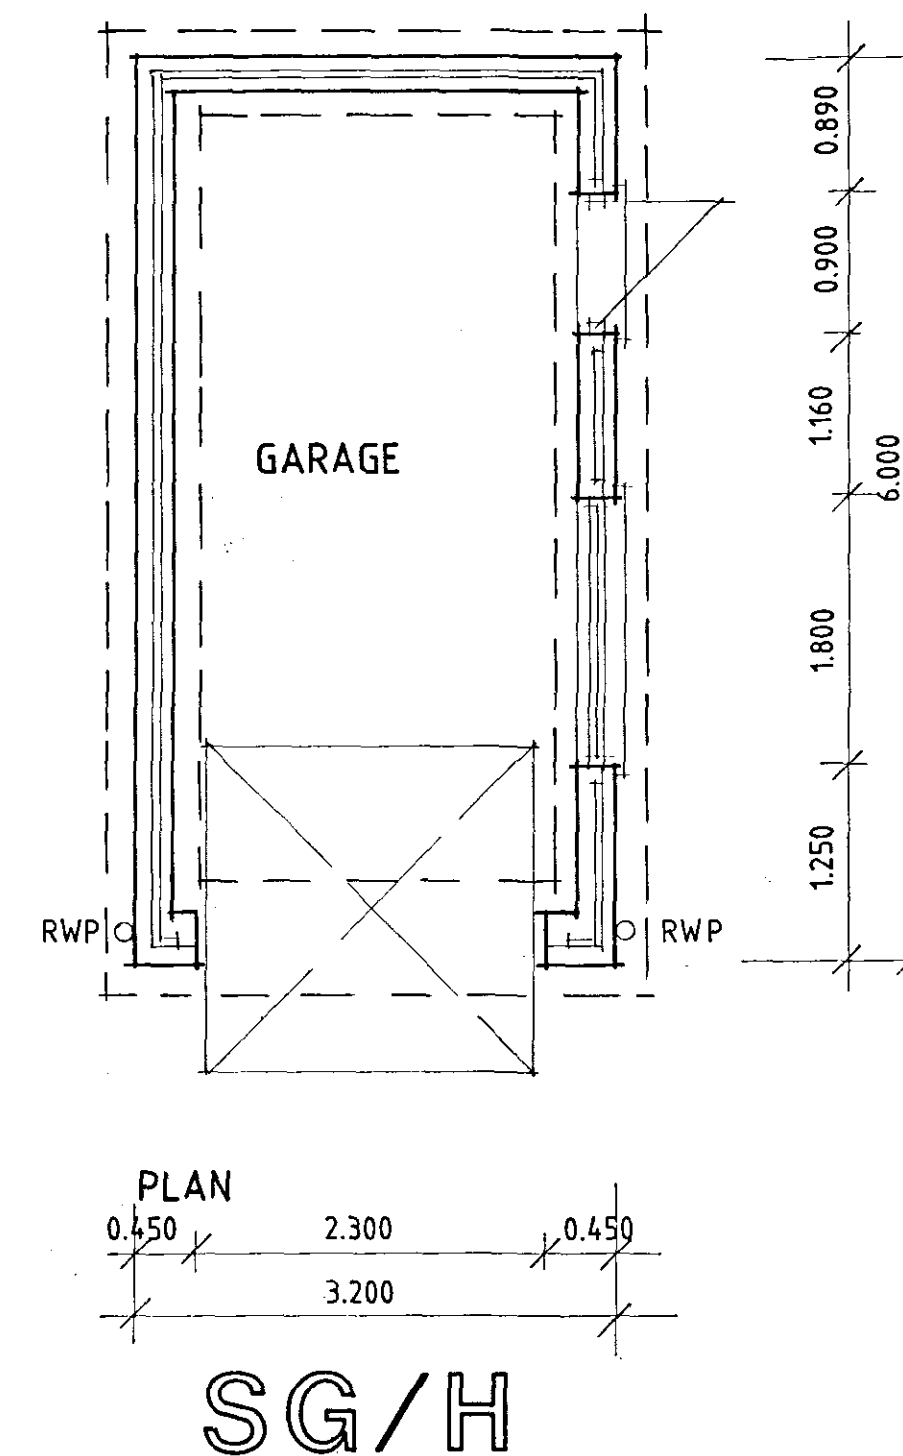
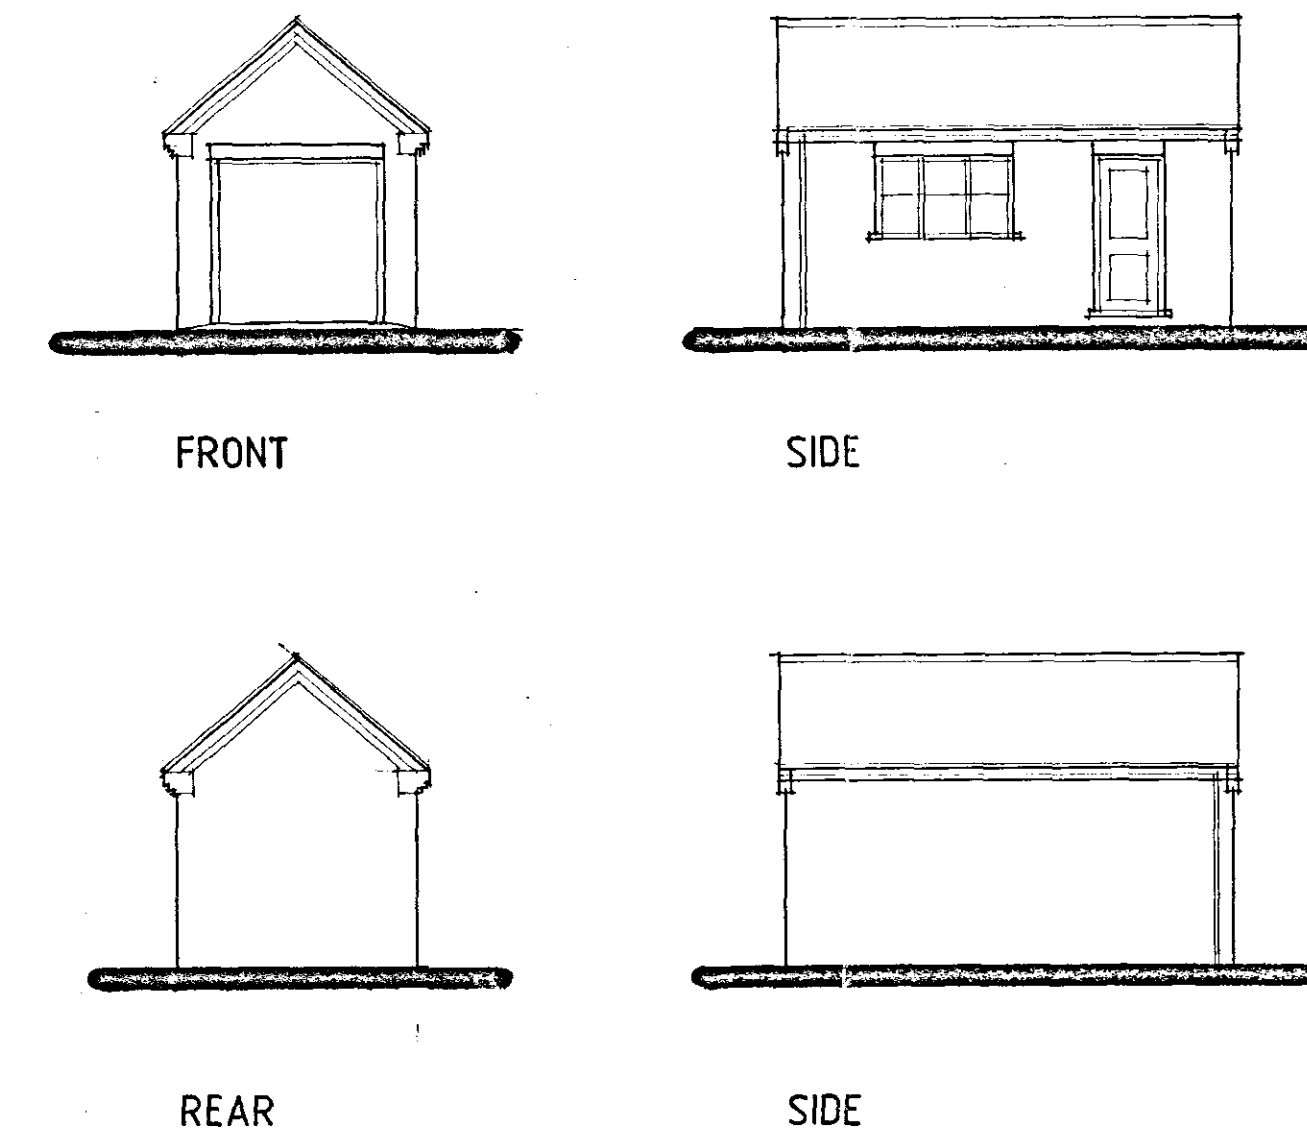
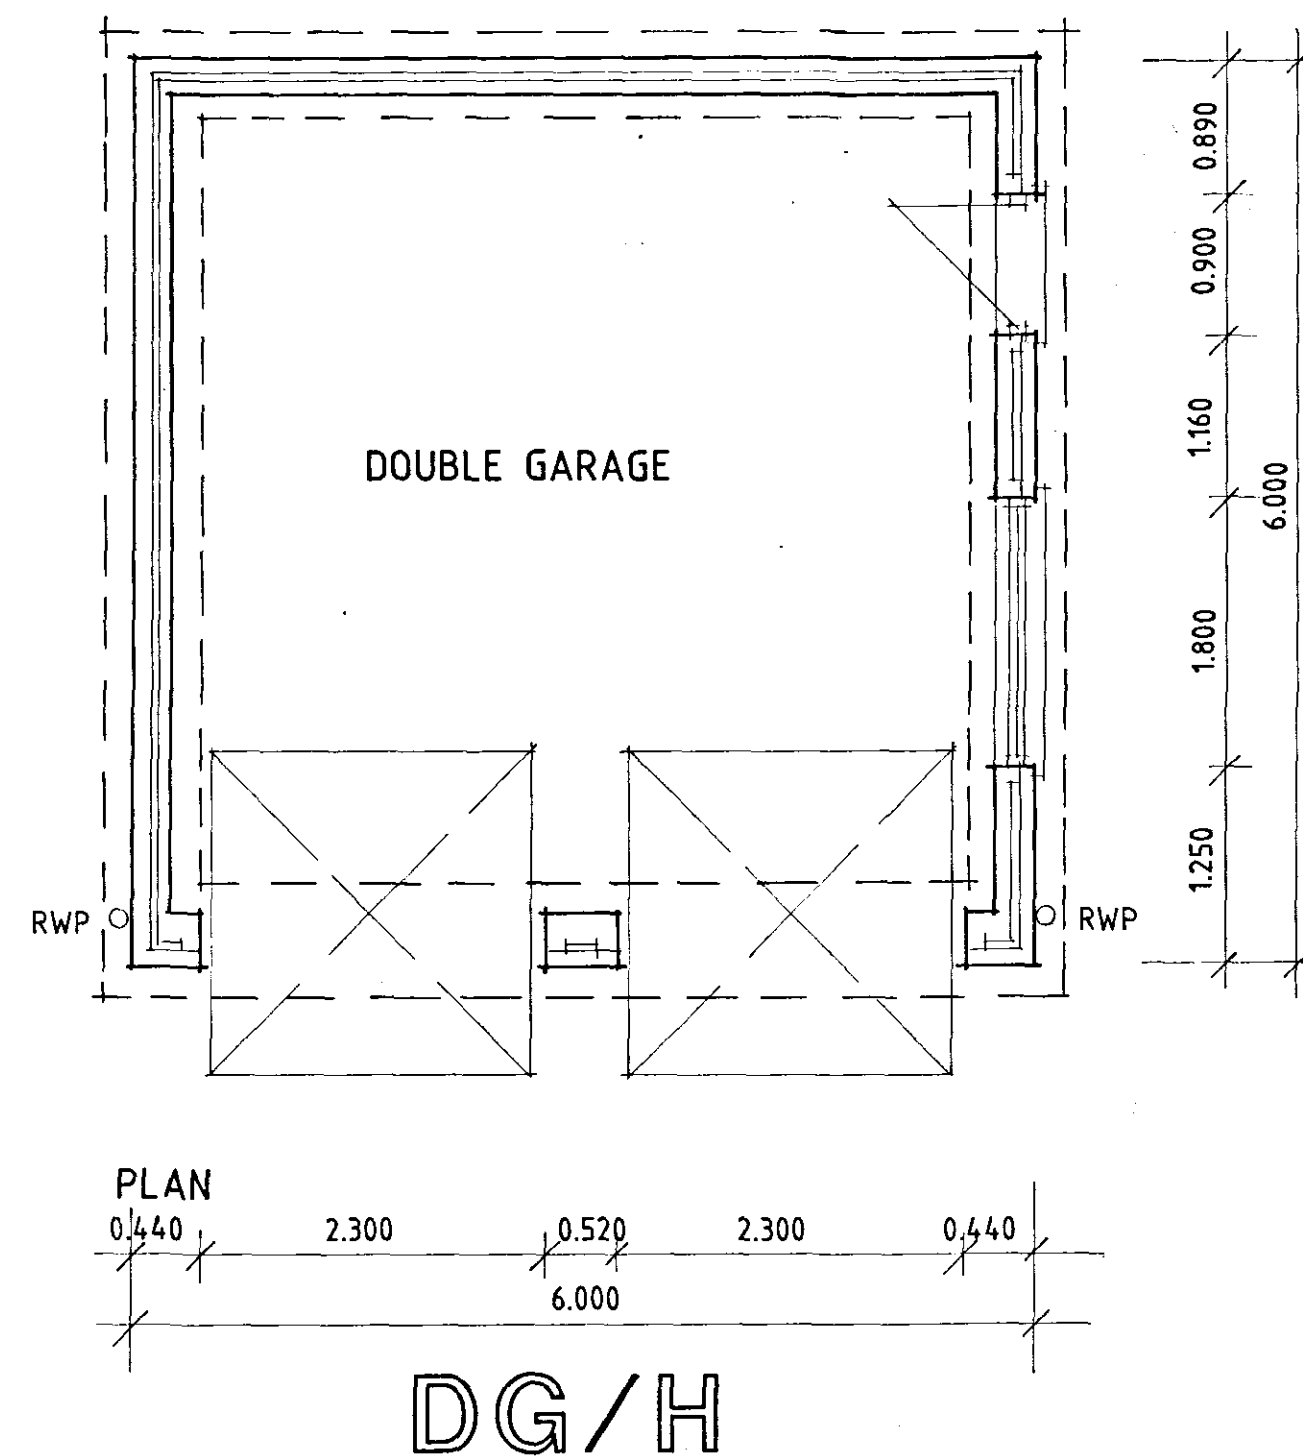
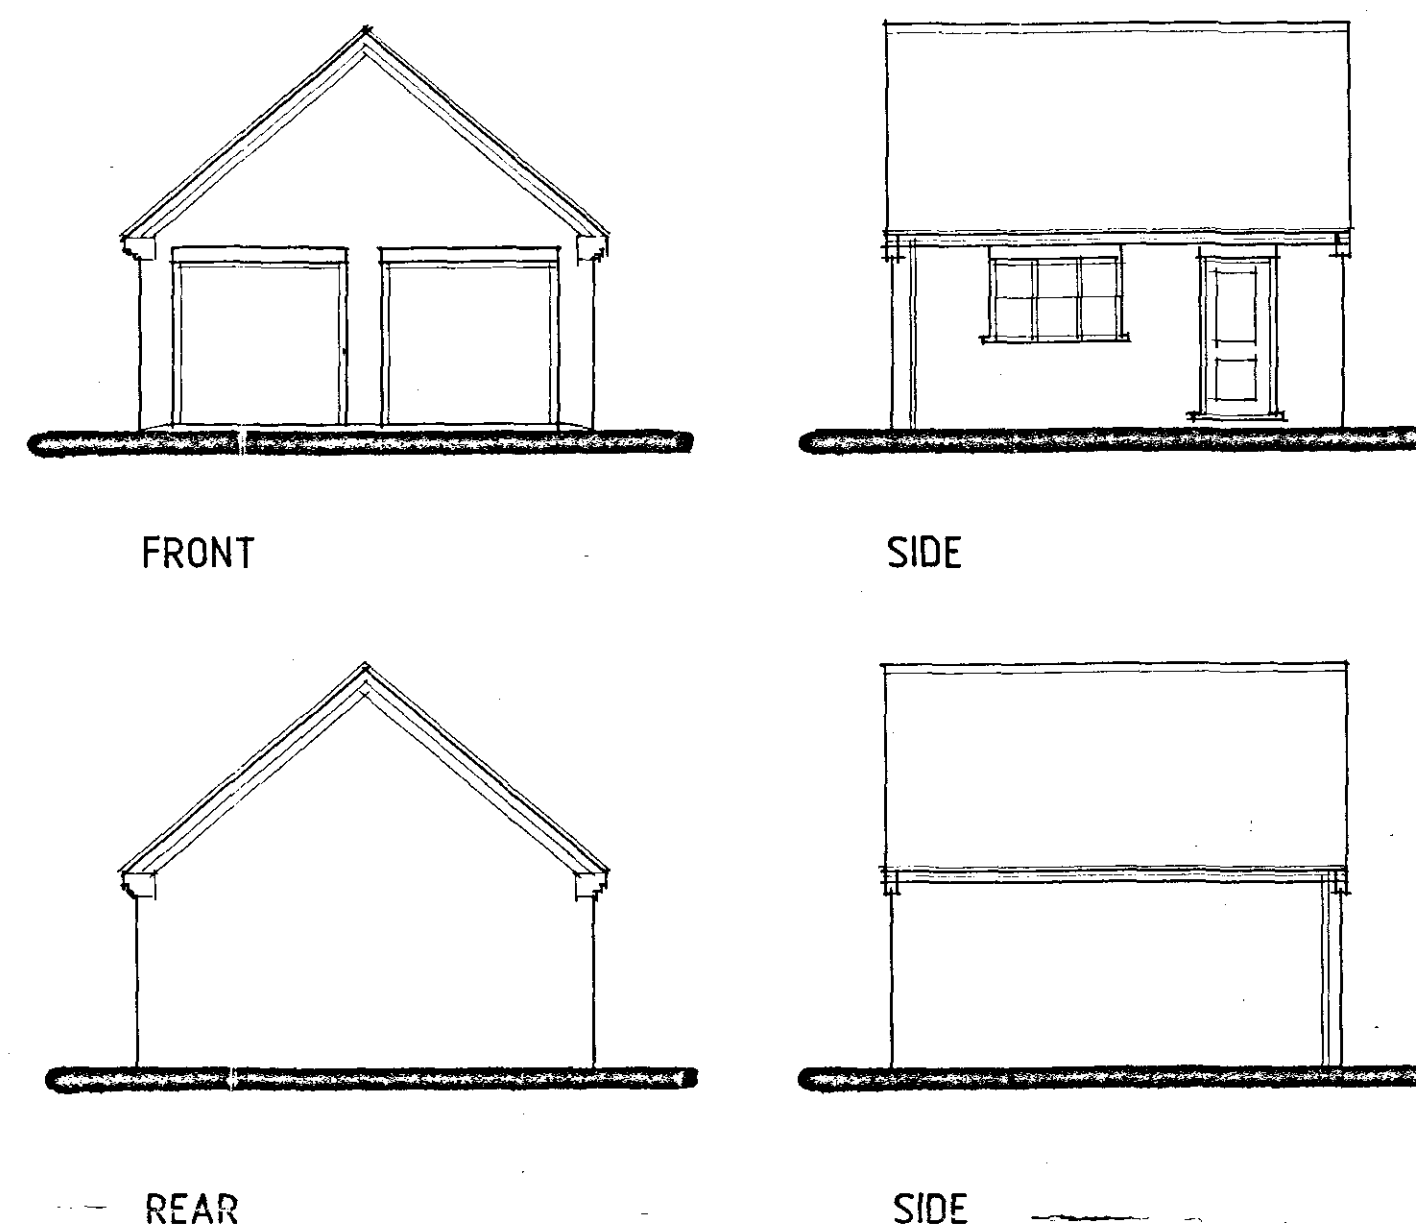
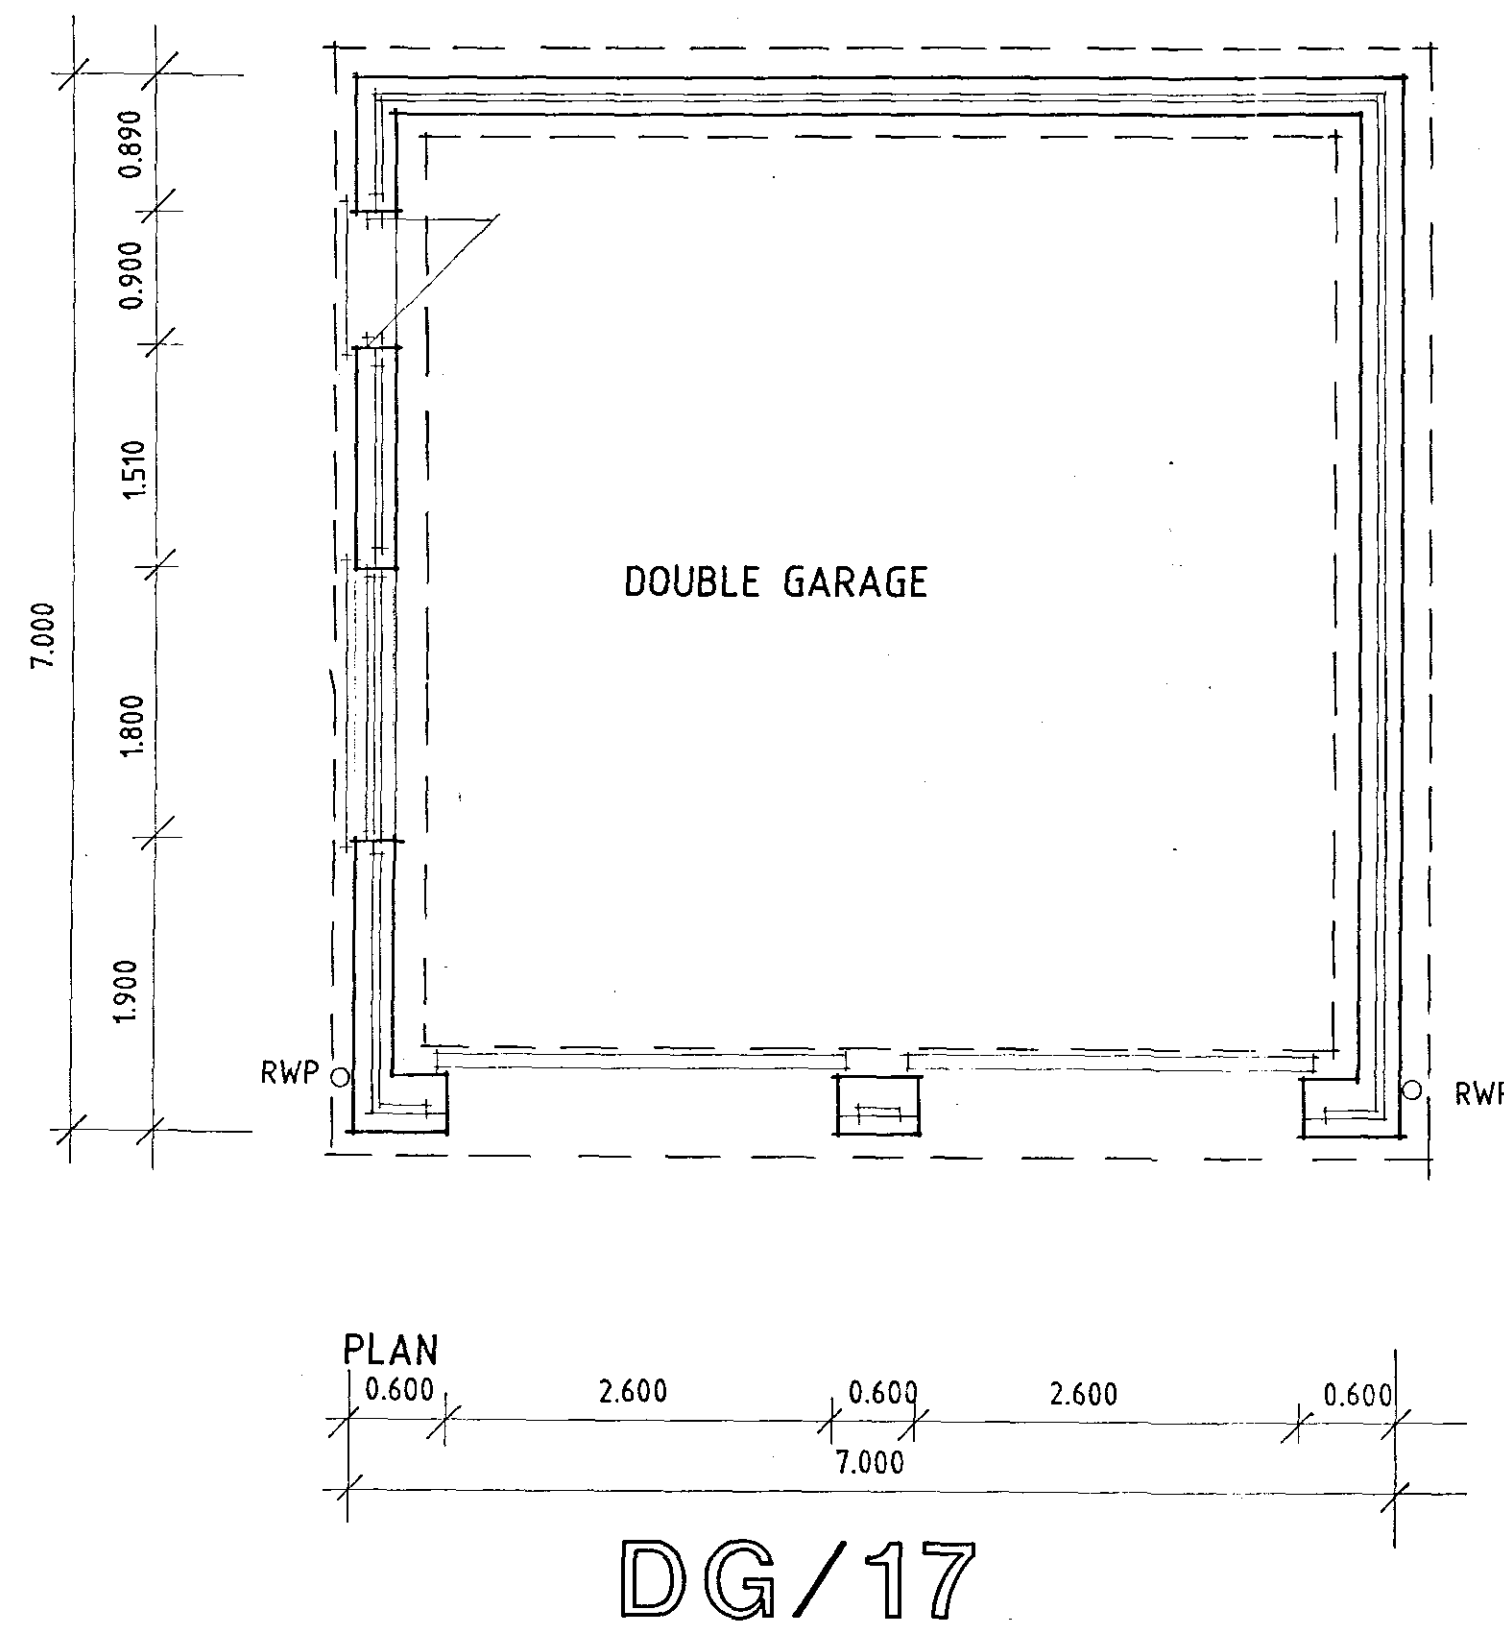


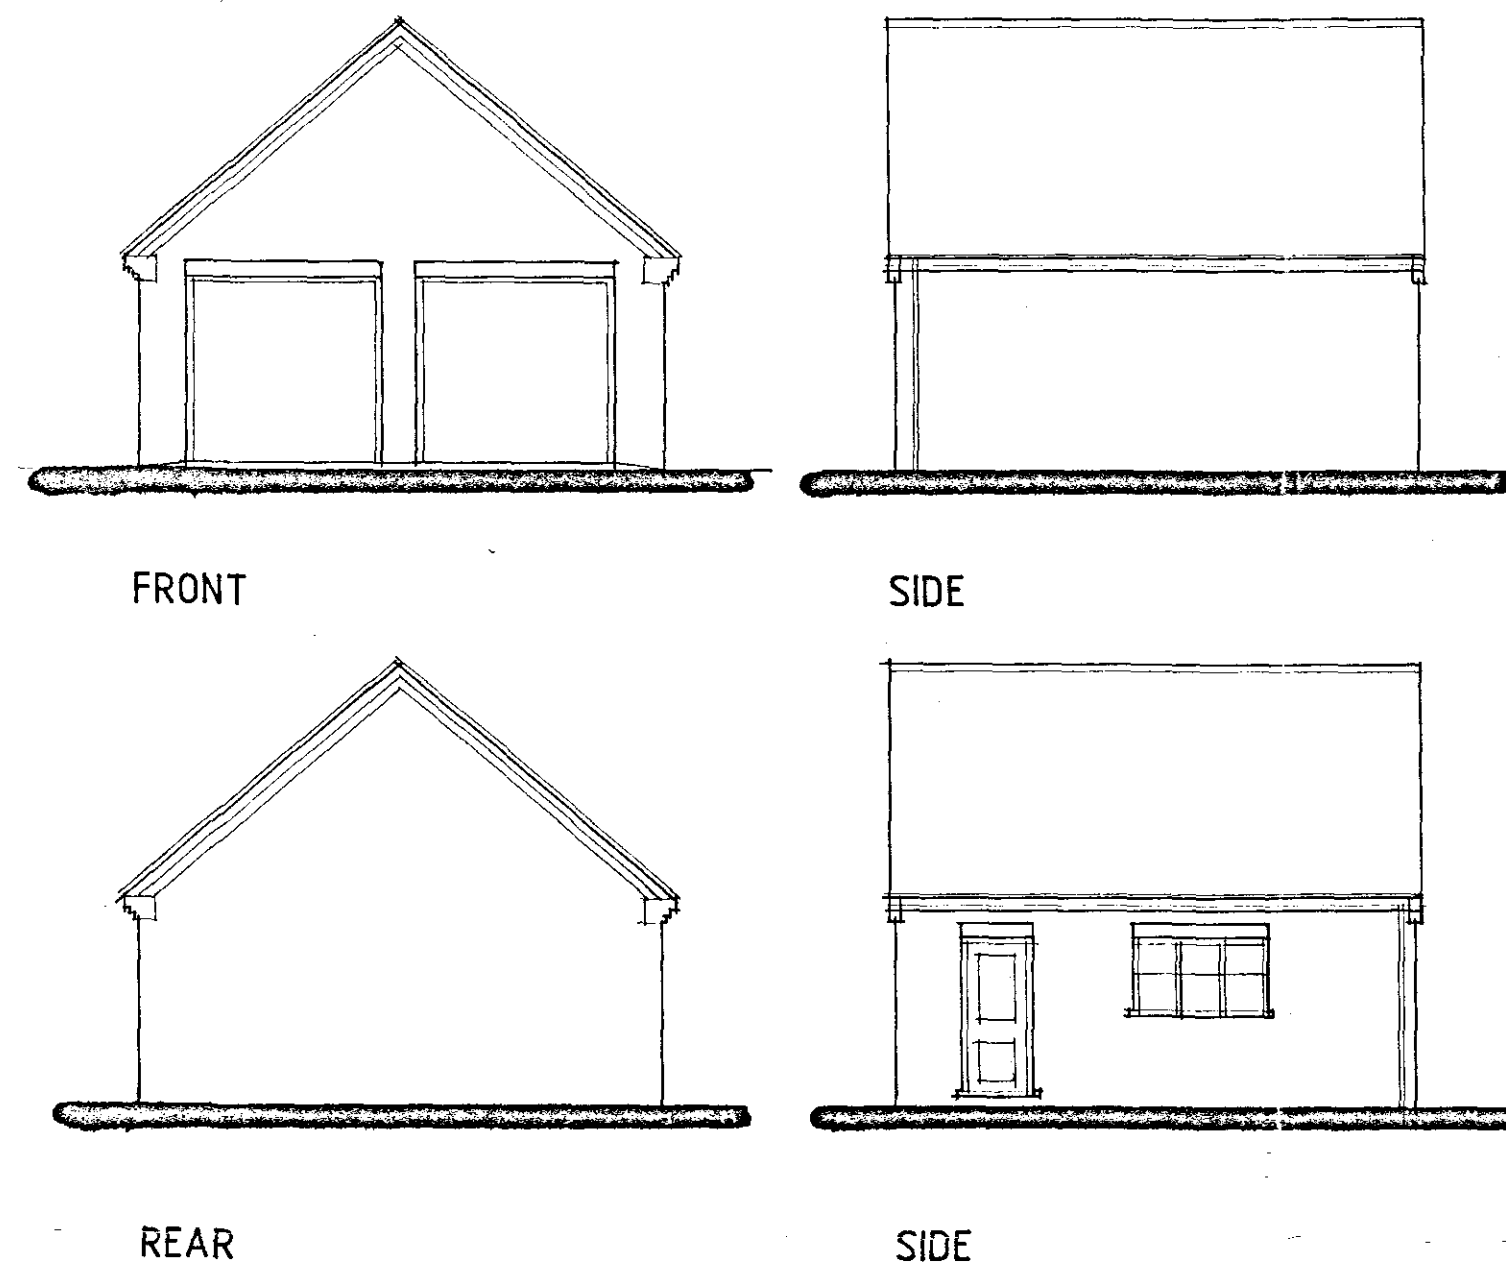

DETERMINED
PLAN

13/06/07
0648/07

A - IMF. ADDED - 26.9.05

Status
CONSULTANTS IN ARCHITECTURE & PLANNING

FENBANK BUILDERS

DG/17-DG/H-SG/H

1:50 1:100 | JUNE-05
B.GILHAM.

2 Edinburgh Walk, Holbeach,
Spalding, Lincs. PE12 7AP.
Tel: 01406 426343 Fax: 01406 490702