




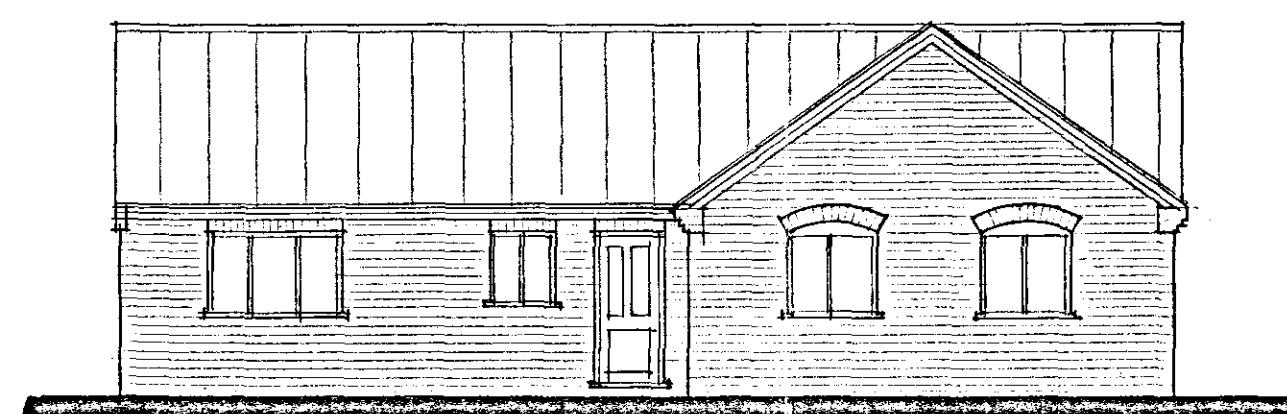


FRONT

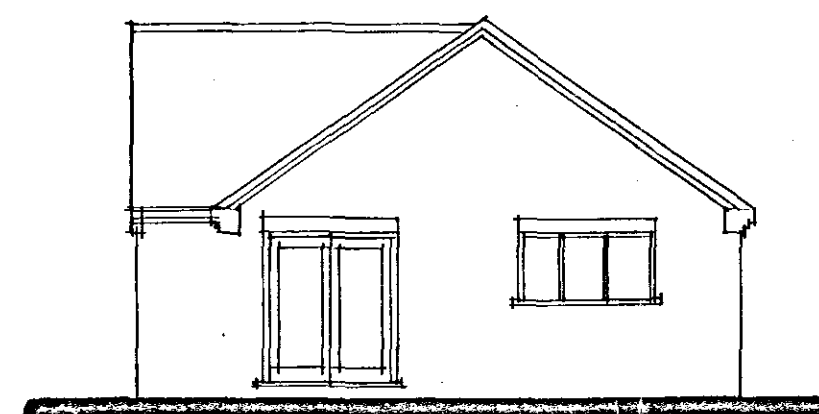


SIDE

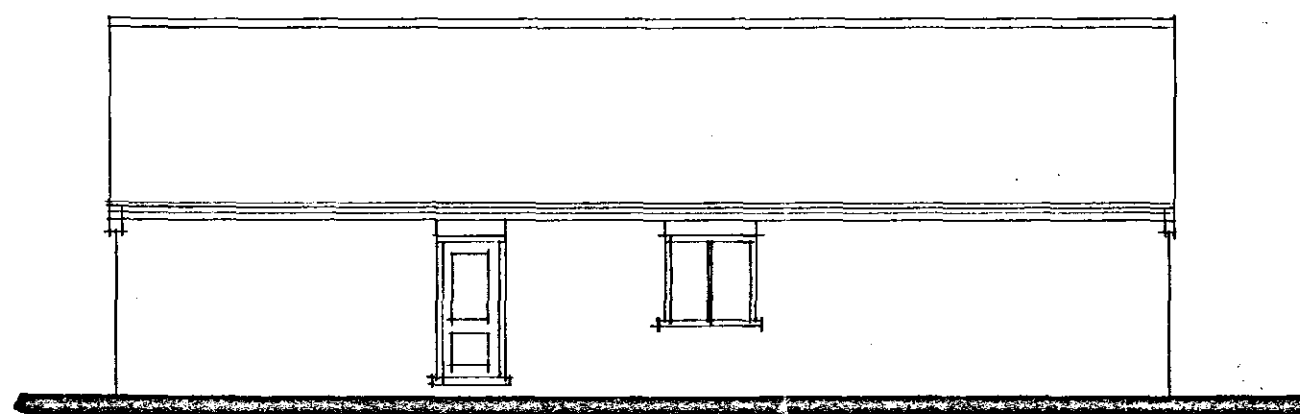


REAR

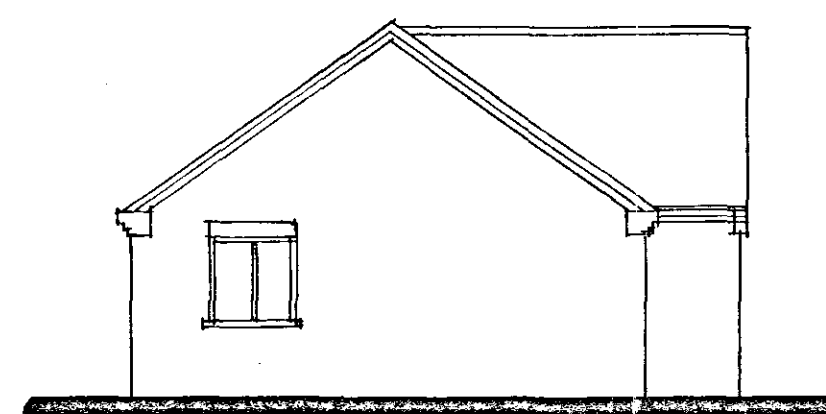


SIDE

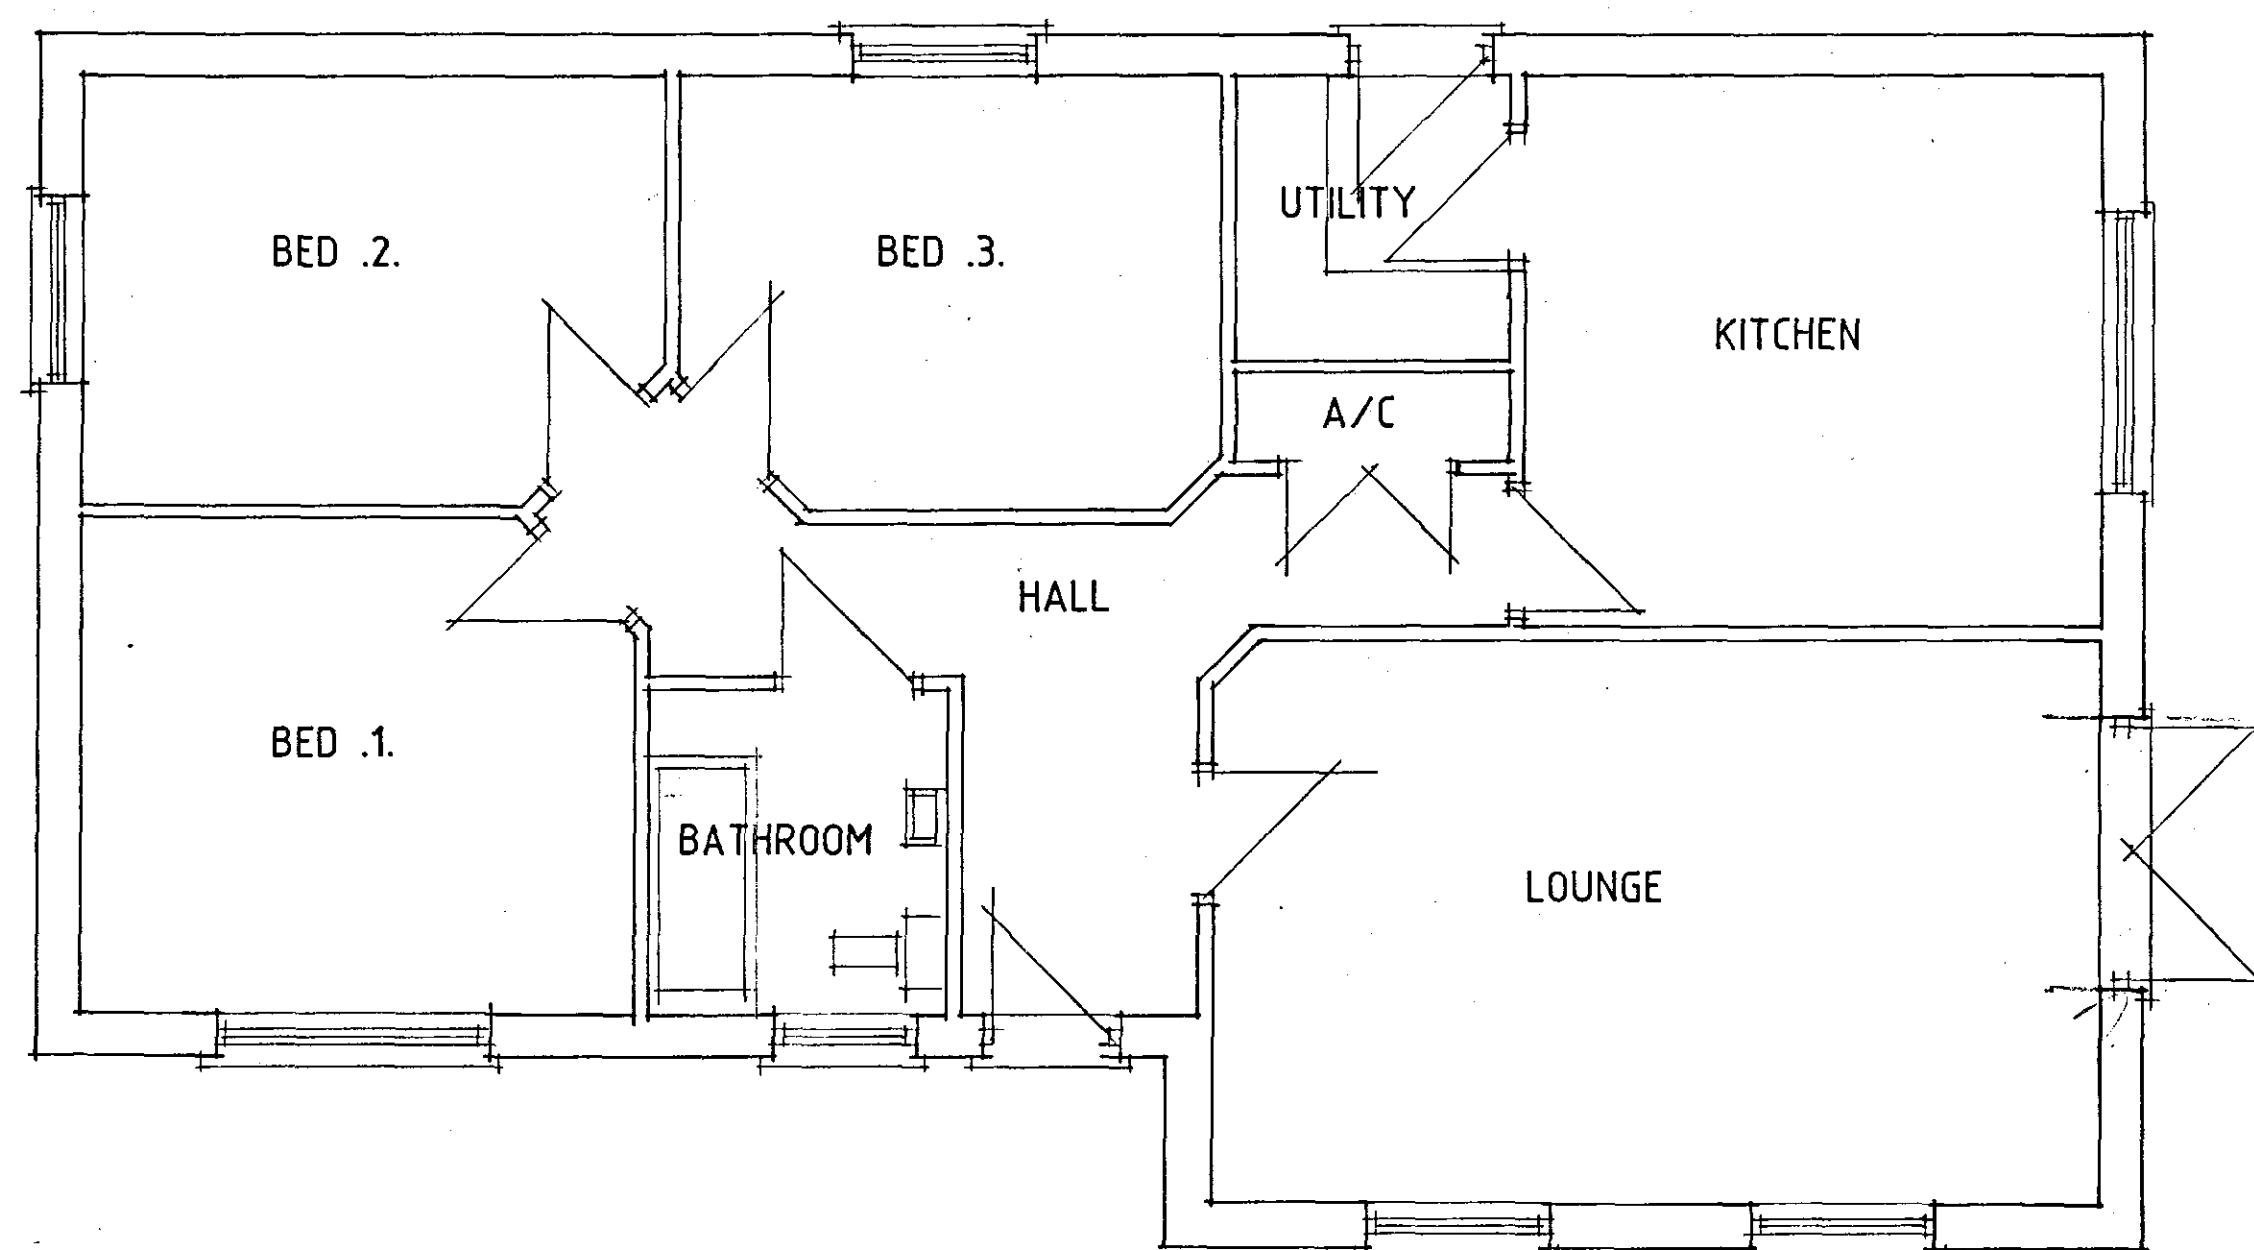

FLOOR PLAN

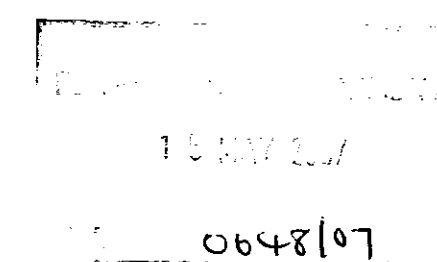

A - IMF. ADDED - 26.4.07

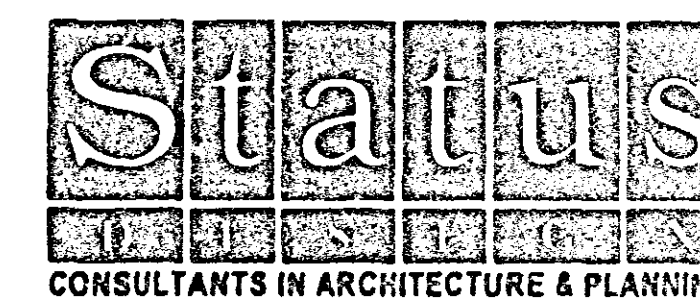

DETERMINED
PLAN

FENBANK BUILDERS

SOPWITH

1:50 1:100 | APRIL-07

B.GILHAM.

2 Edinburgh Walk, Holbeach,
Spalding, Lincs. PE12 7AP
Tel: 01406 424343 Fax: 01406 490702

