


M2

BUILDING CONSULTANTS LLP

8 TEAL GROVE, COWBIT, SPALDING, Lincs. PE12 6XG
TEL / FAX 01406 380139
E MAIL: jane@m2buildingconsultants.co.uk

DO NOT SCALE FROM THIS DRAWING

The contractor is to check all dimensions on site and report to the surveyor any discrepancies or omissions. This drawing is the copyright property of M2 Building Consultants LLP.

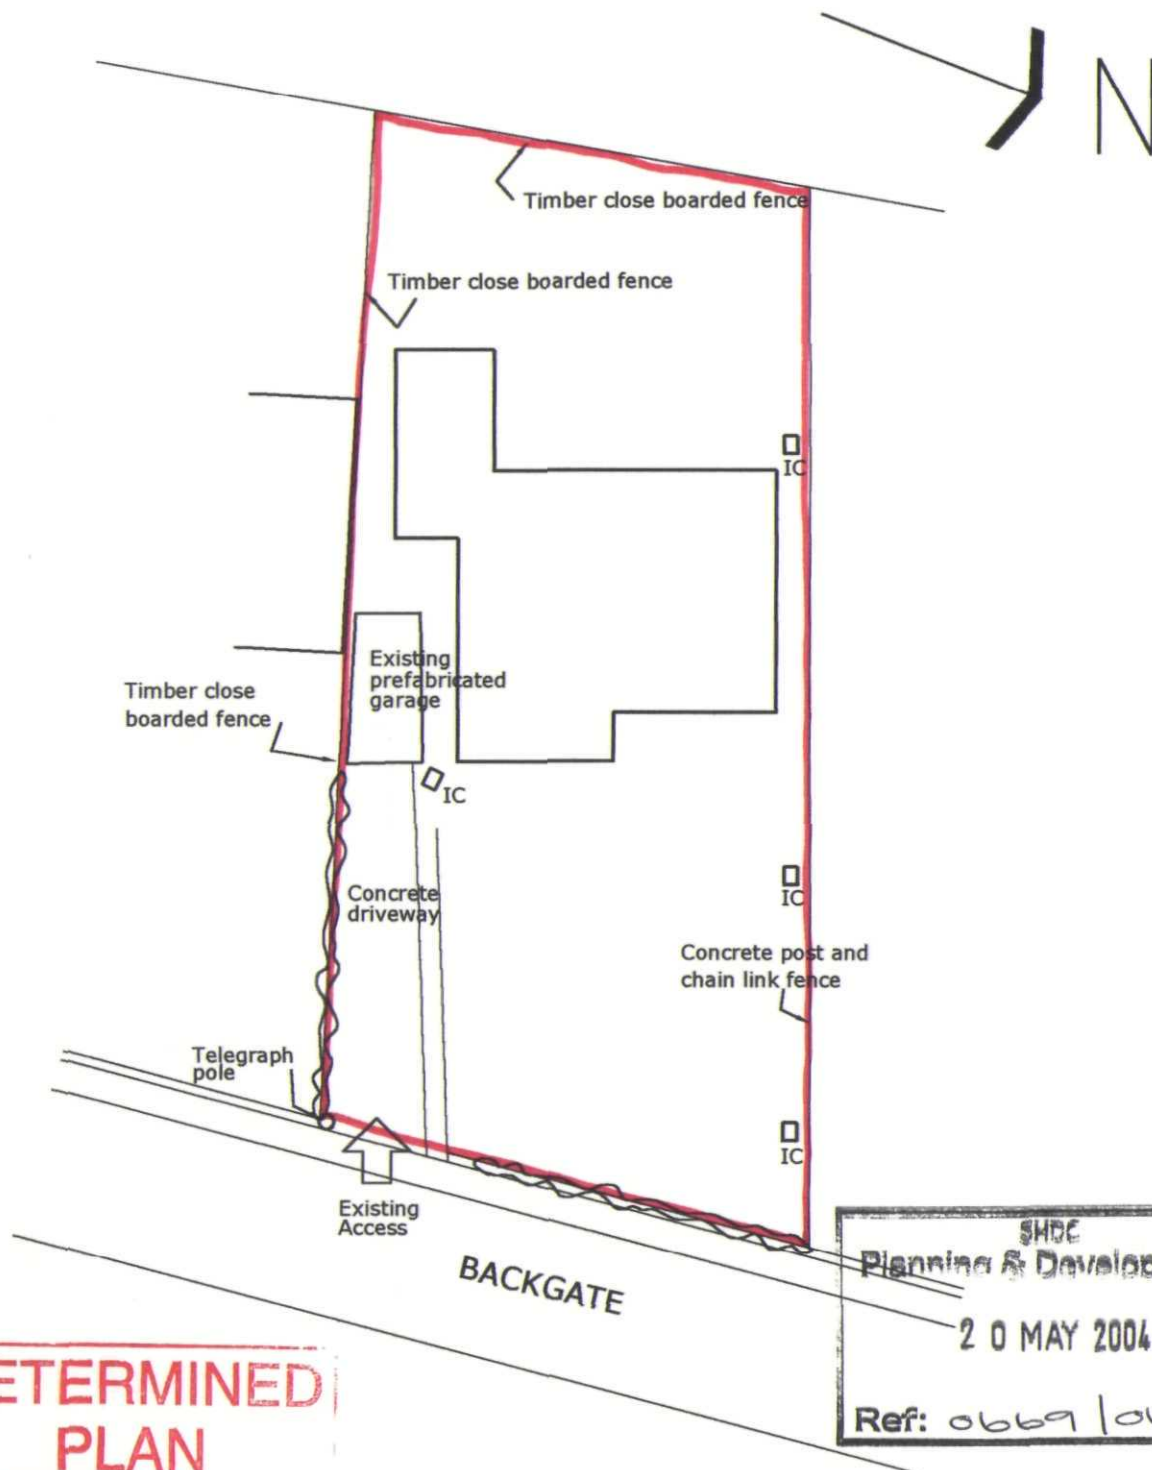

**DETERMINED
PLAN**

PROJECT Proposed detached garage at 77 Backgate Cowbit Spalding PE12 6AP for Mr King			DRAWING TITLE Existing block plan		
DRAWN JM	DATE May 2004	SCALE 1:250	DWG NR. LOC 22.09.04/1		