
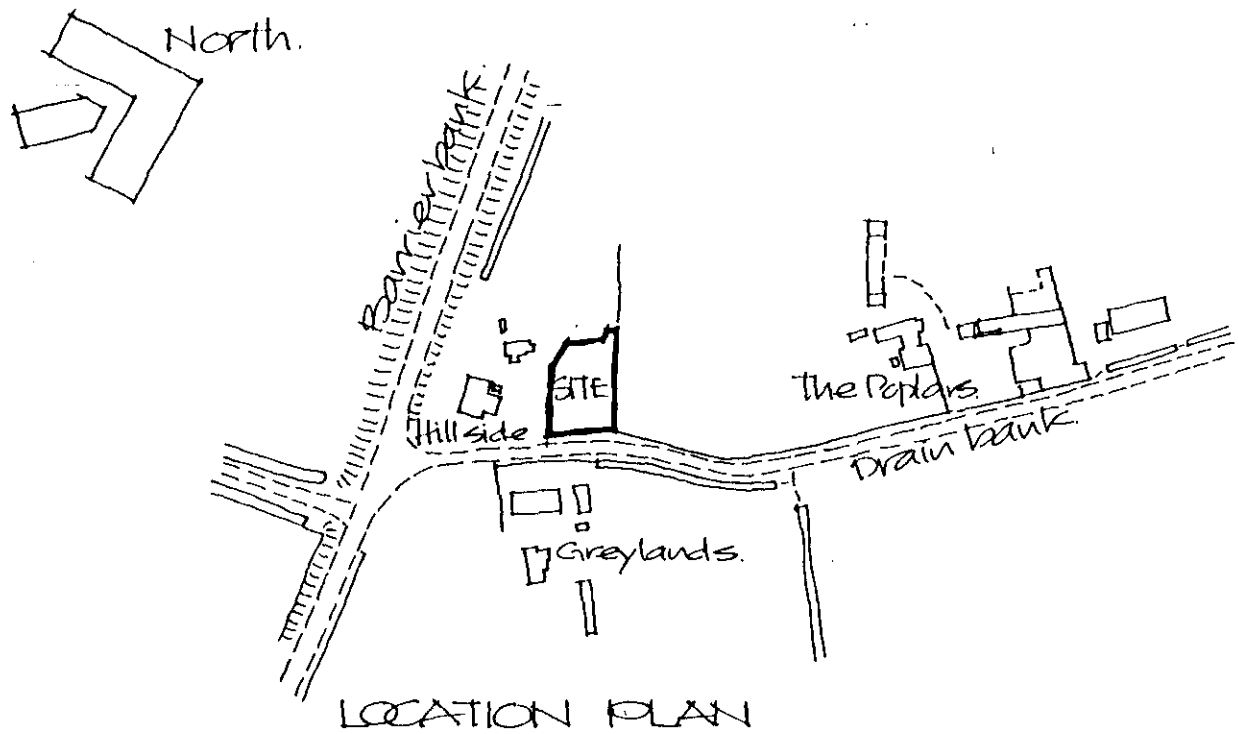


LOCATION PLAN
Scale 1:2500

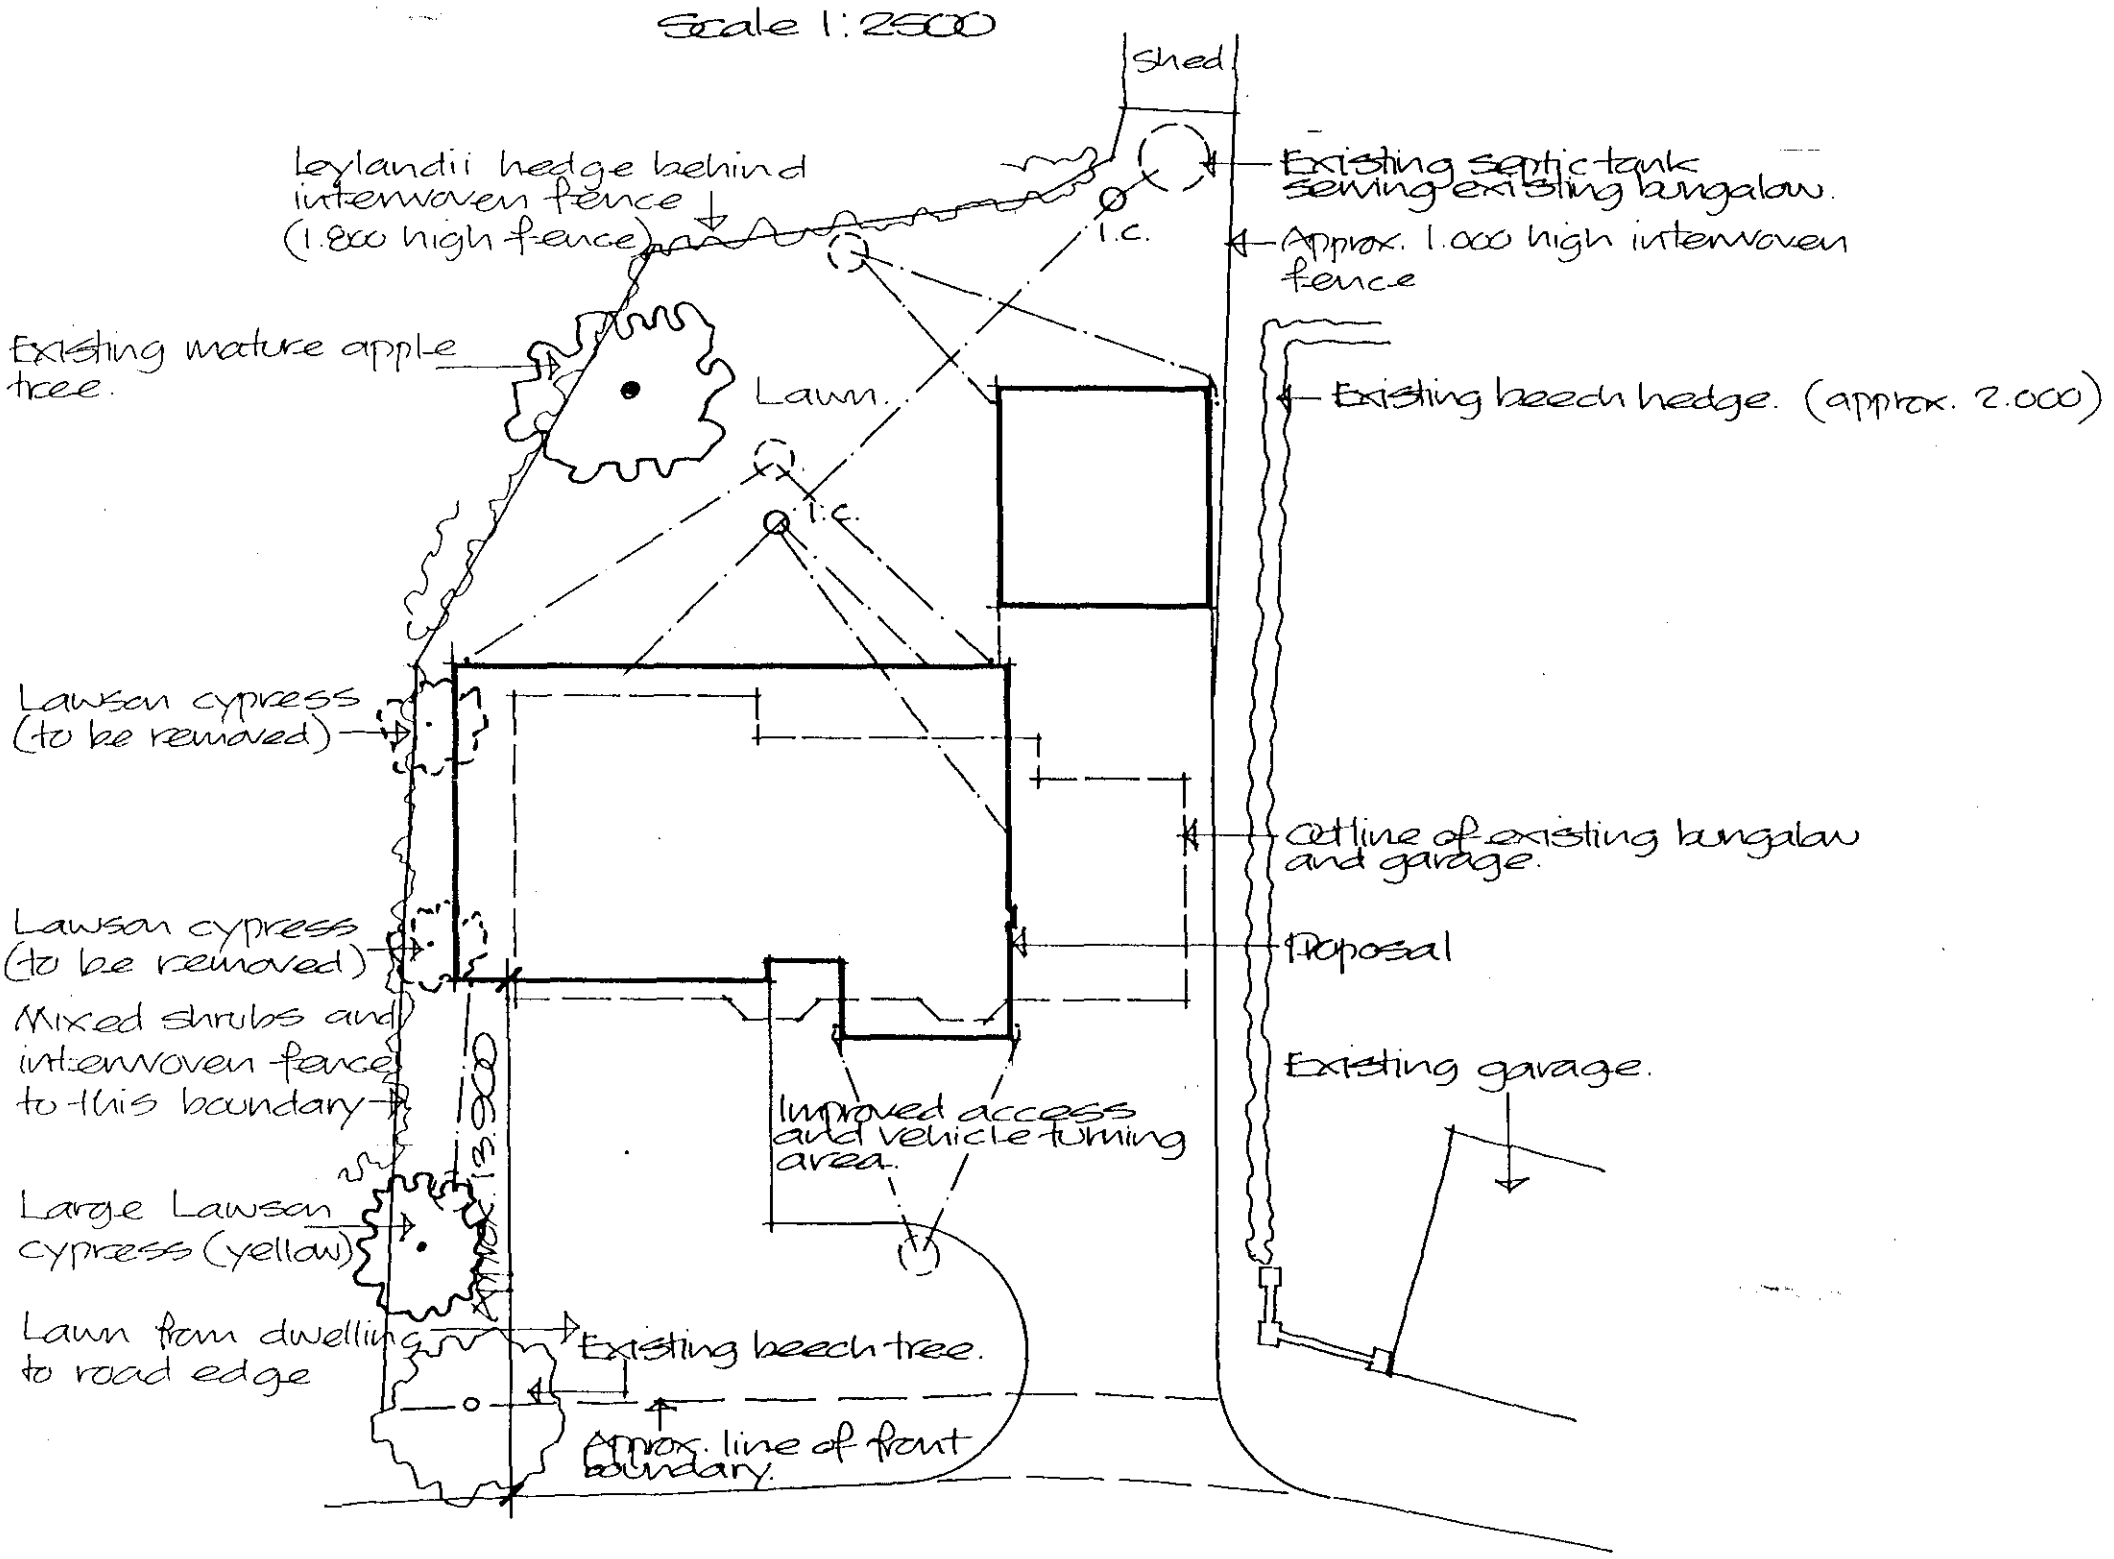

BLOCK PLAN Scale 1:200

LANDSCAPING LAYOUT.
PROPOSED BUNGALOW & GARAGE
'FIELDVIEW' DRAIN BANK, COWBIT.
FOR L.WELLS & T.BAKER.

Alan Hornsby
Architectural Services
Little Acre, Peak Hill, Cowbit,
Spalding, Lincs. PE12 6AW
Tel: Holbeach (01406) 380591

Dwg.no. 01/17/02A March 2001

Ref: 0675/01