

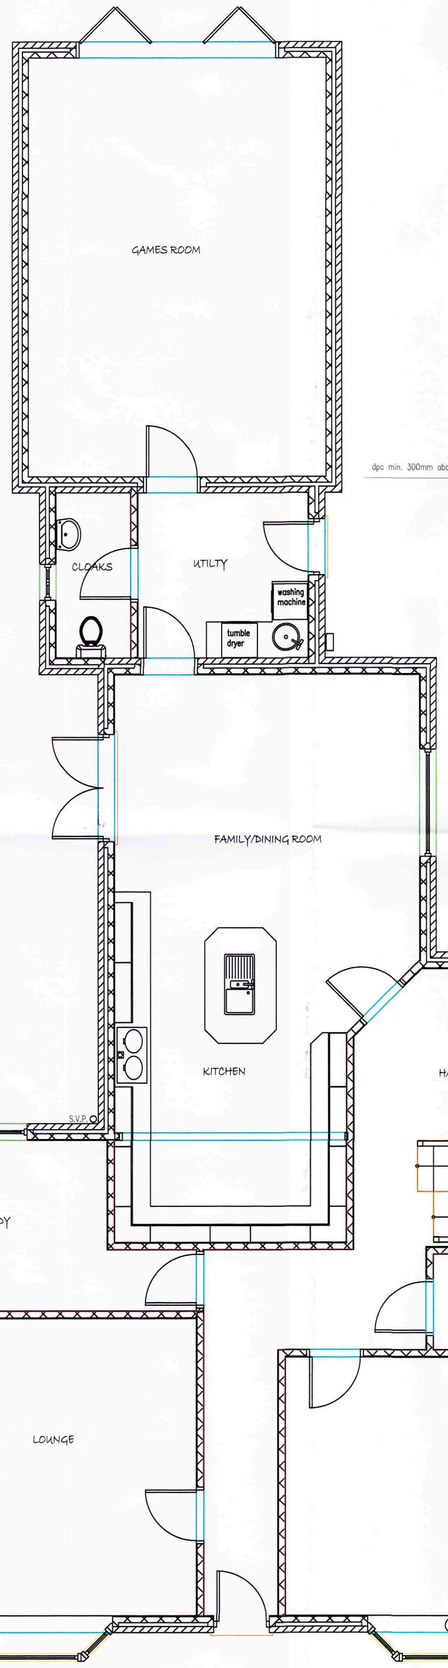



PROPOSED GROUND FLOOR LAYOUT–Condition 6

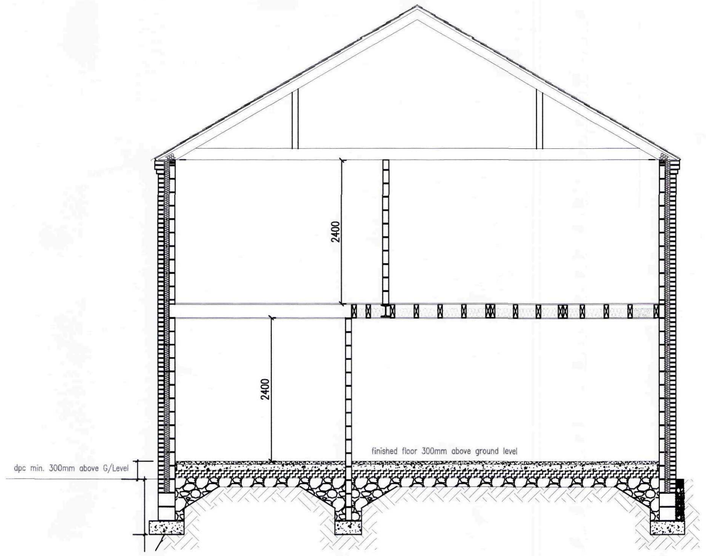

SECTION A–A Condition 8

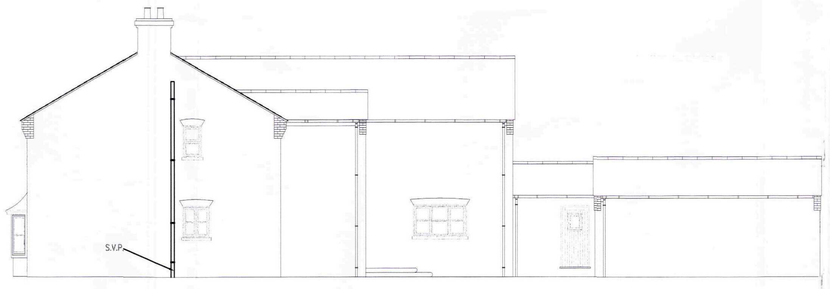

SEE (EAST) ELEVATION Condition 6

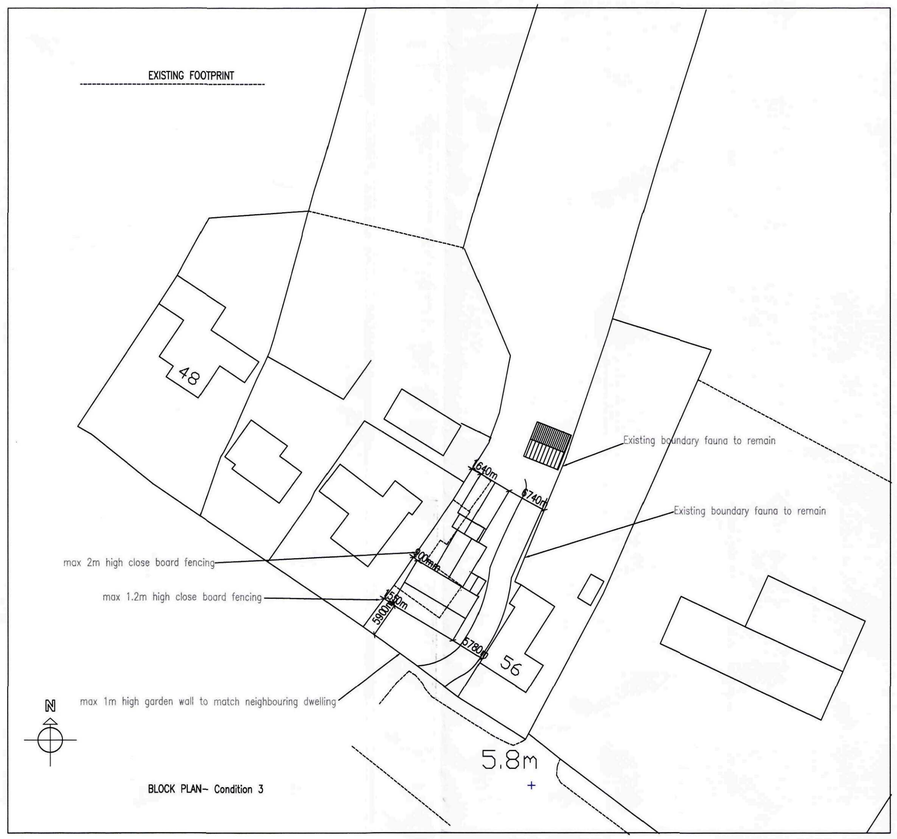

BLOCK PLAN– Condition 3

SHDC
Planning & Development
18 AUG 2010
Ref: 0682-10

Ref:	Revision:	Date:

WENMAN BUILDING DESIGN Ltd.
2 Austendyke Road
Weston Hills
Spalding
Lincs. PE12 6BX
Tel/Fax 01775 724171
Mobile 0784 1718457

Project:
PROPOSED REPLACEMENT DWELLING
& DOUBLE GARAGE

Client:
MR & MRS LYON
54 Barrier Bank
Cowbit
Lincs.

DRAWING:
DETAILS FOR CONDITIONS; 3,6 & 8

DRAWING N°:	DATE:
WEN/1357/10/cc	AUGUST 2010
DRAWN BY:	SCALES:
RW	1:50 1:100 1:500

COPIES OF THESE DRAWINGS MUST NOT BE TRACED, TRACED OR ALTERED FOR ANY PURPOSE OTHER THAN THAT FOR WHICH THEY ARE SUPPLIED WITHOUT THE EXPRESS WRITTEN PERMISSION OF WENMAN BUILDING DESIGN. THESE SERVICES ARE PRODUCED ONLY FOR THE PURPOSE OF OBTAINING PLANNING OR BUILDING REGULATIONS APPROVAL AND DO NOT CONTAIN A FULL SPECIFICATION FOR THE PROPOSED WORKS AND MUST NOT BE USED AS A CONTRACT DOCUMENT ALONE.
THE PROPOSED WORK WILL NOT BE SUPERVISED/INSPECTED BY WENMAN BUILDING DESIGN (unless agreed otherwise in writing by the client). THEREFORE IT IS THE CLIENT OR THEIR APPOINTED BUILDER/CONTRACTOR'S RESPONSIBILITY TO CONTROL WORKMANSHIP/MATERIALS & SPECIFICATION AND ANY VARIATIONS TO THE CONTRACT. IT IS NEITHER PRACTICAL OR REASONABLE TO SHOW ALL RELEVANT MATTERS ON THE DRAWINGS, THE FACT THAT MATTERS ARE NOT MENTIONED DOES NOT ALLEVIATE THE BUILDER/CONTRACTOR FROM RESPONSIBILITY OF NON-COMPLIANCE IN CARRYING OUT THE WORK. ALL WORKS AND MATERIALS TO BE FITTED AND INSTALLED TO THE MANUFACTURERS INSTRUCTIONS AND COMPLY WITH THE ANNEXES AND APPROVED DOCUMENTS OF THE BUILDING REGULATIONS AND CURRENT NHBC STANDARDS AND GOOD PRACTICE. ALL DIMENSIONS ARE GIVEN IN MILLIMETRES UNLESS OTHERWISE STATED. DRAWING SHOULD NOT BE SCALED FOR EXACT DIMENSIONS. FIGURED DIMENSIONS TAKE PRECEDENCE. ALL DIMENSIONS SHOWN ON THE DRAWING TO BE CHECKED BY THE BUILDER/CONTRACTOR PRIOR TO THE COMMENCEMENT OF WORK AND ANY DISCREPANCIES REPORTED IMMEDIATELY. WHERE APPLICABLE DIMENSIONS SHOWN ARE EITHER THE OUTSIDE FACE OF THE BRICKWORK AND NOT FINISHED PLASTER. IT IS RECOMMENDED THAT A SITE SOIL SURVEY IS UNDERTAKEN PRIOR TO COMMENCEMENT OF WORKS. THE ACTUAL POSITIONING OF EXISTING SERVICES PIPES, ELECTRICAL CABLES etc. ARE NOT GENERALLY SHOWN. THE ACTUAL POSITIONING OF APPARATUS MUST BE ESTABLISHED BY THE BUILDER/CONTRACTOR PRIOR TO COMMENCEMENT OF WORK AND REPOSITIONED TO SUIT THE INDIVIDUAL SERVICE SUPPLIERS INSTALLATION RECOMMENDATIONS.

HEALTH & SAFETY
The client is to ensure that the appointed contractor is familiar with and complies with Health & Safety for Building Sites and Work Places.