


1. Block Plan 56 Stonegate Cowbit, PE12 6AH

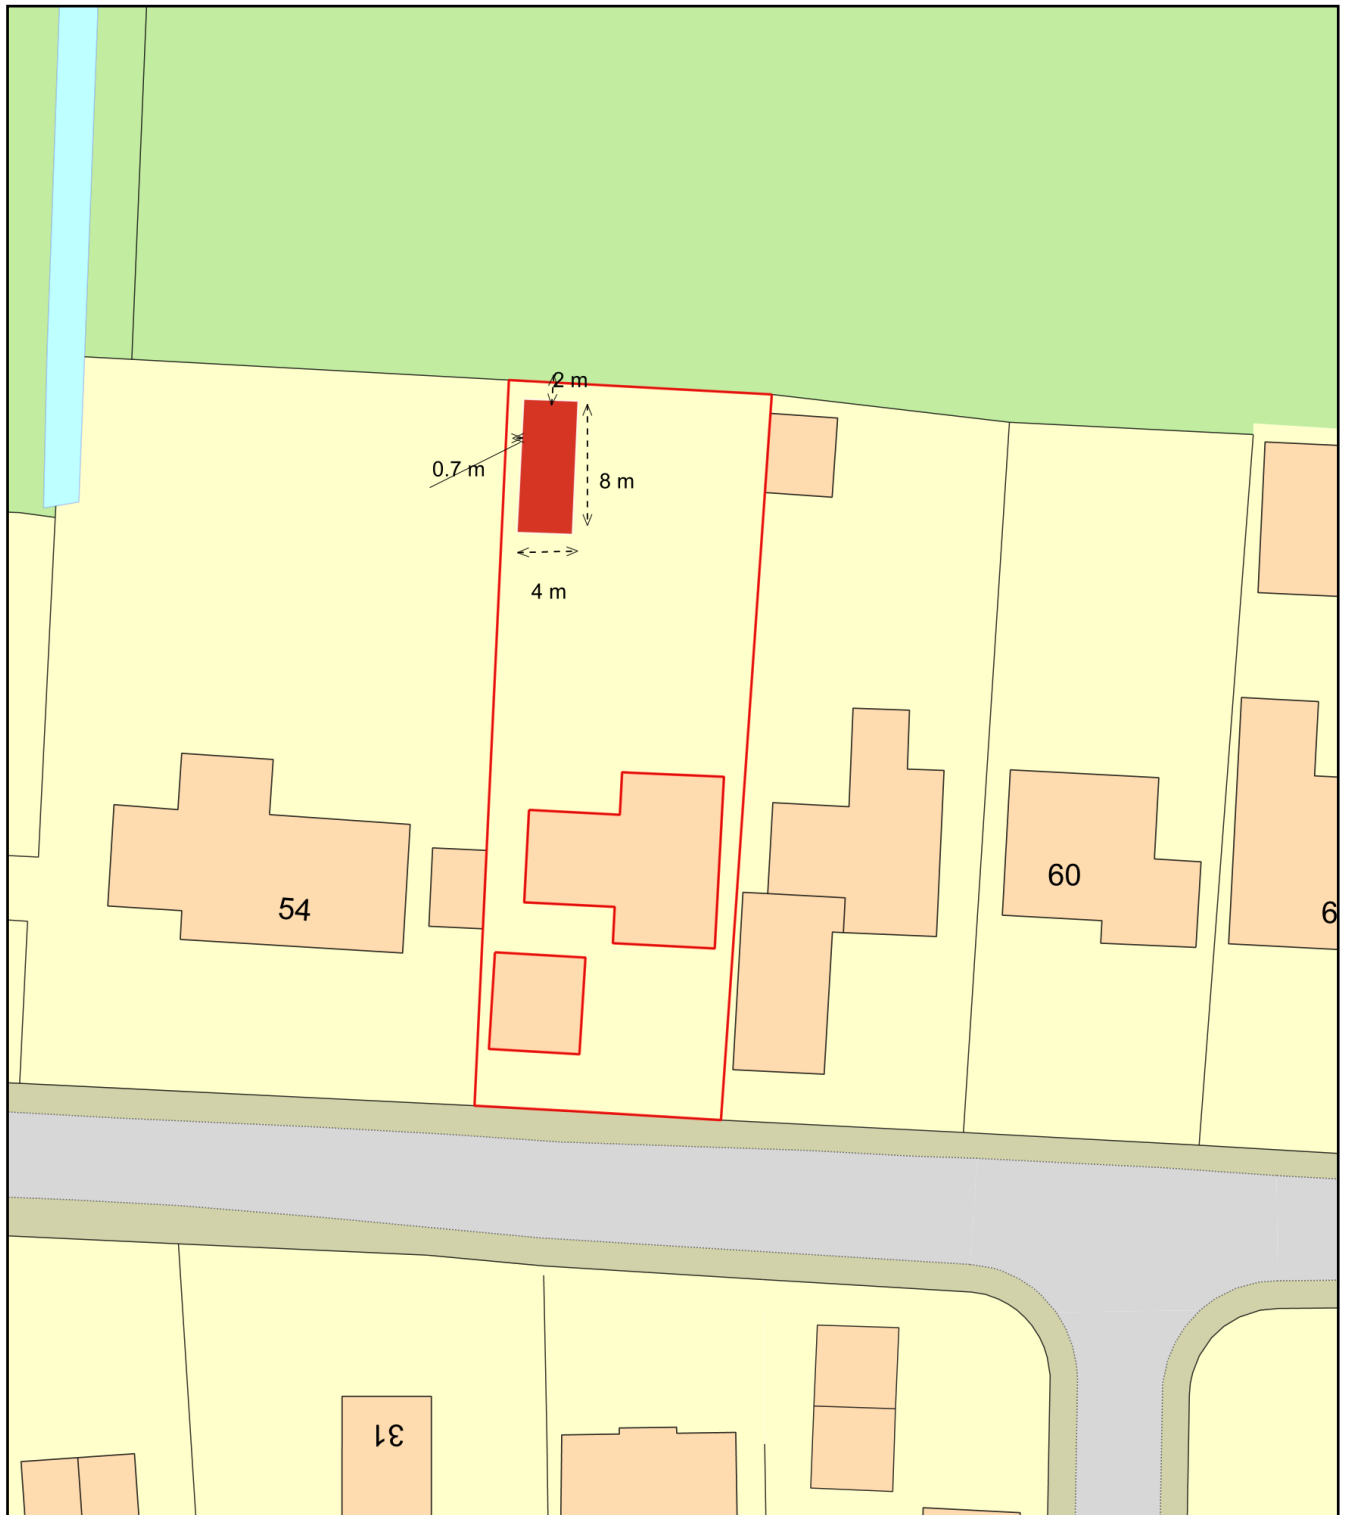

0 20
Metres



Plan Produced for: Kathryn Camps

Date Produced: 24 Jul 2022

Plan Reference Number: TQRQM22205173859231

Scale: 1:500 @ A4