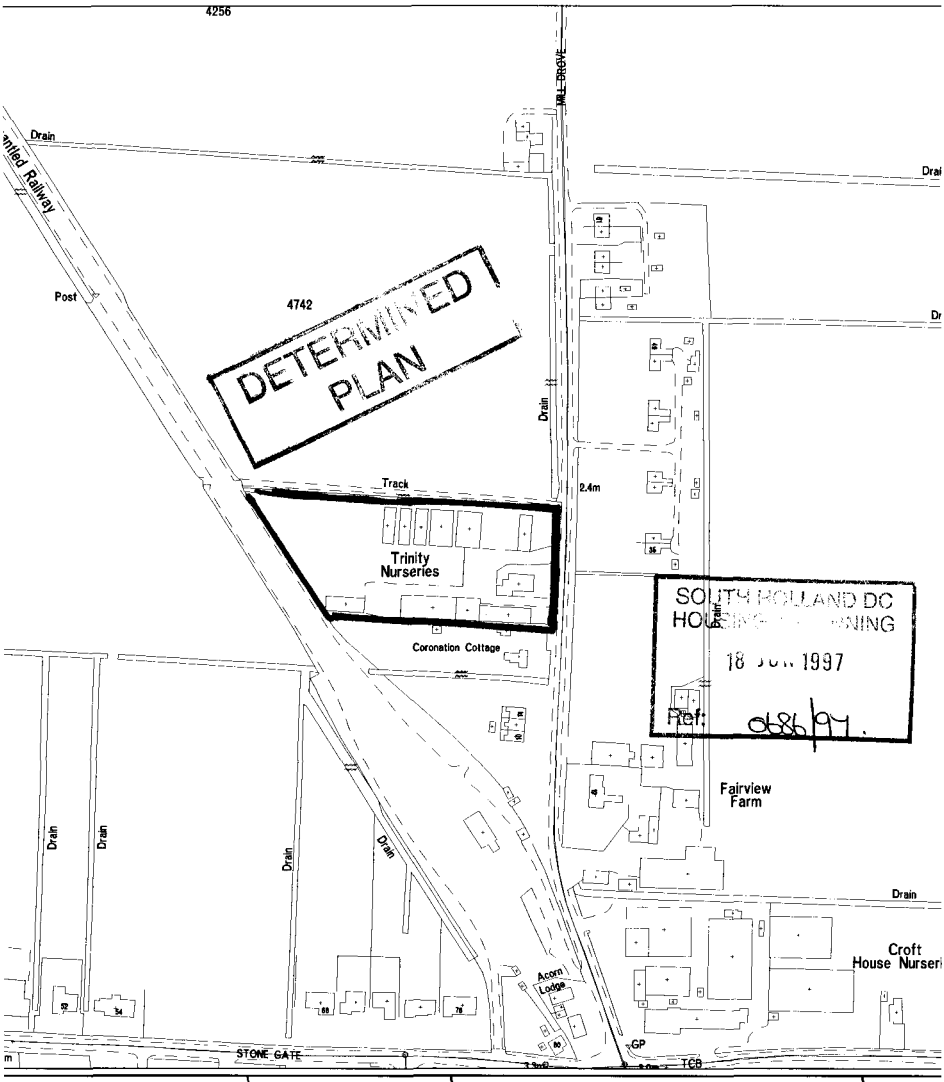


SOUTH HOLLAND DISTRICT COUNCIL

Council Offices
Priory Road
Spalding
Lincolnshire
PE11 2XE

Tel 01775 761161


This copy has been produced specifically for Planning and Building Control purposes only. No further copies may be made

N

Reproduced from the Ordnance Survey mapping with the permission of the Controller of Her Majesty's Stationery Office (c) Crown Copyright, Unauthorised reproduction infringes Crown copyright and may lead to prosecution or civil proceedings

OS Licence No LA079413

SOUTH HOLLAND D.C.
PLAN. DEPT.
20 FEB 1980
EFH/PD/80/7653

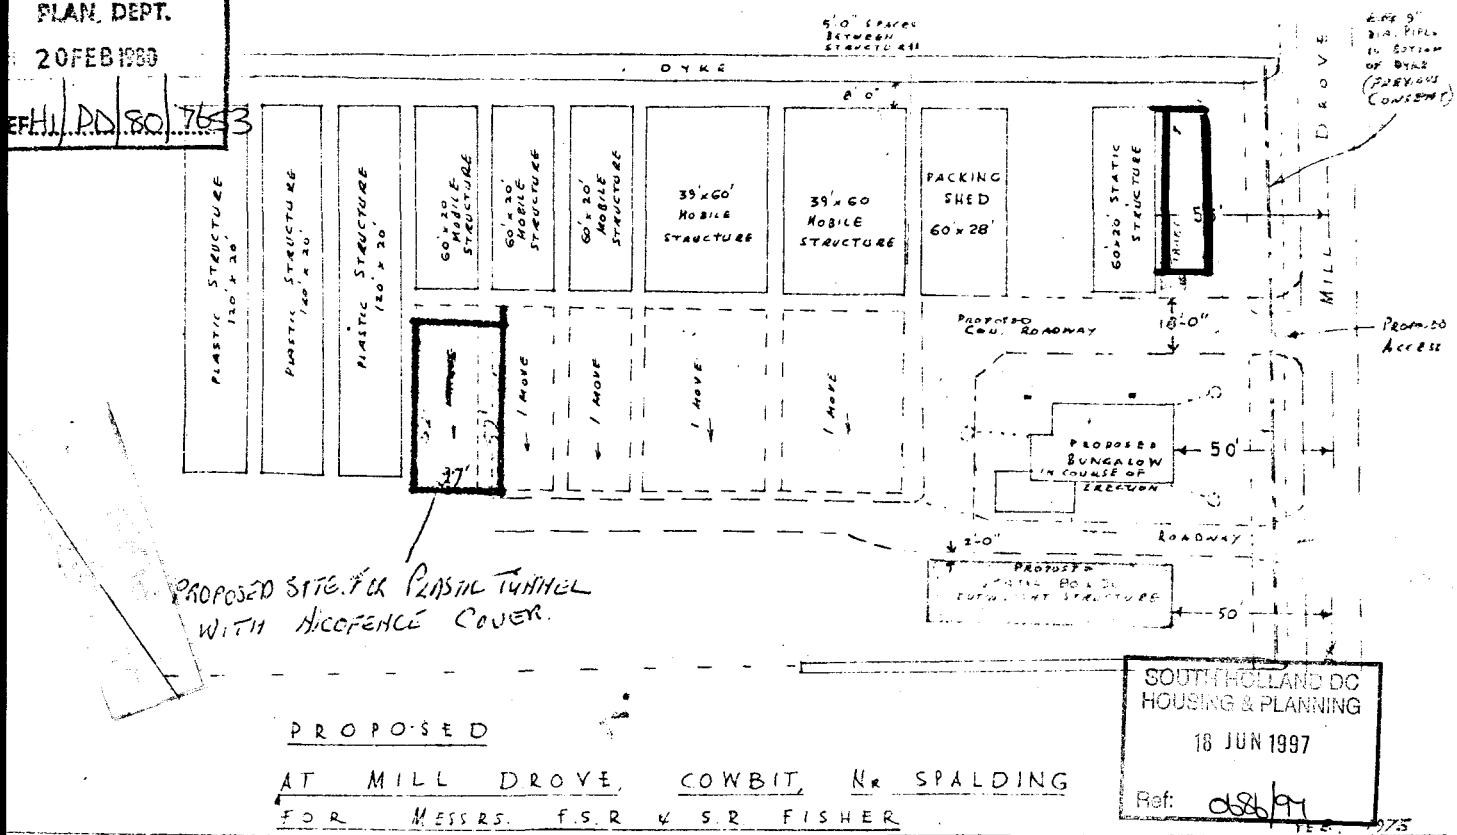

PROPOSED

AT MILL DROVE, COWBIT, NR SPALDING

FOR MESSRS. F.S.R & S.R FISHER

SOUTH HOLLAND DC
HOUSING & PLANNING
18 JUN 1997
Ref: 0586/97