


A-103 1 SITE SECTION

1:100 0m 1 2 4 / 0.5 1.5 3 5

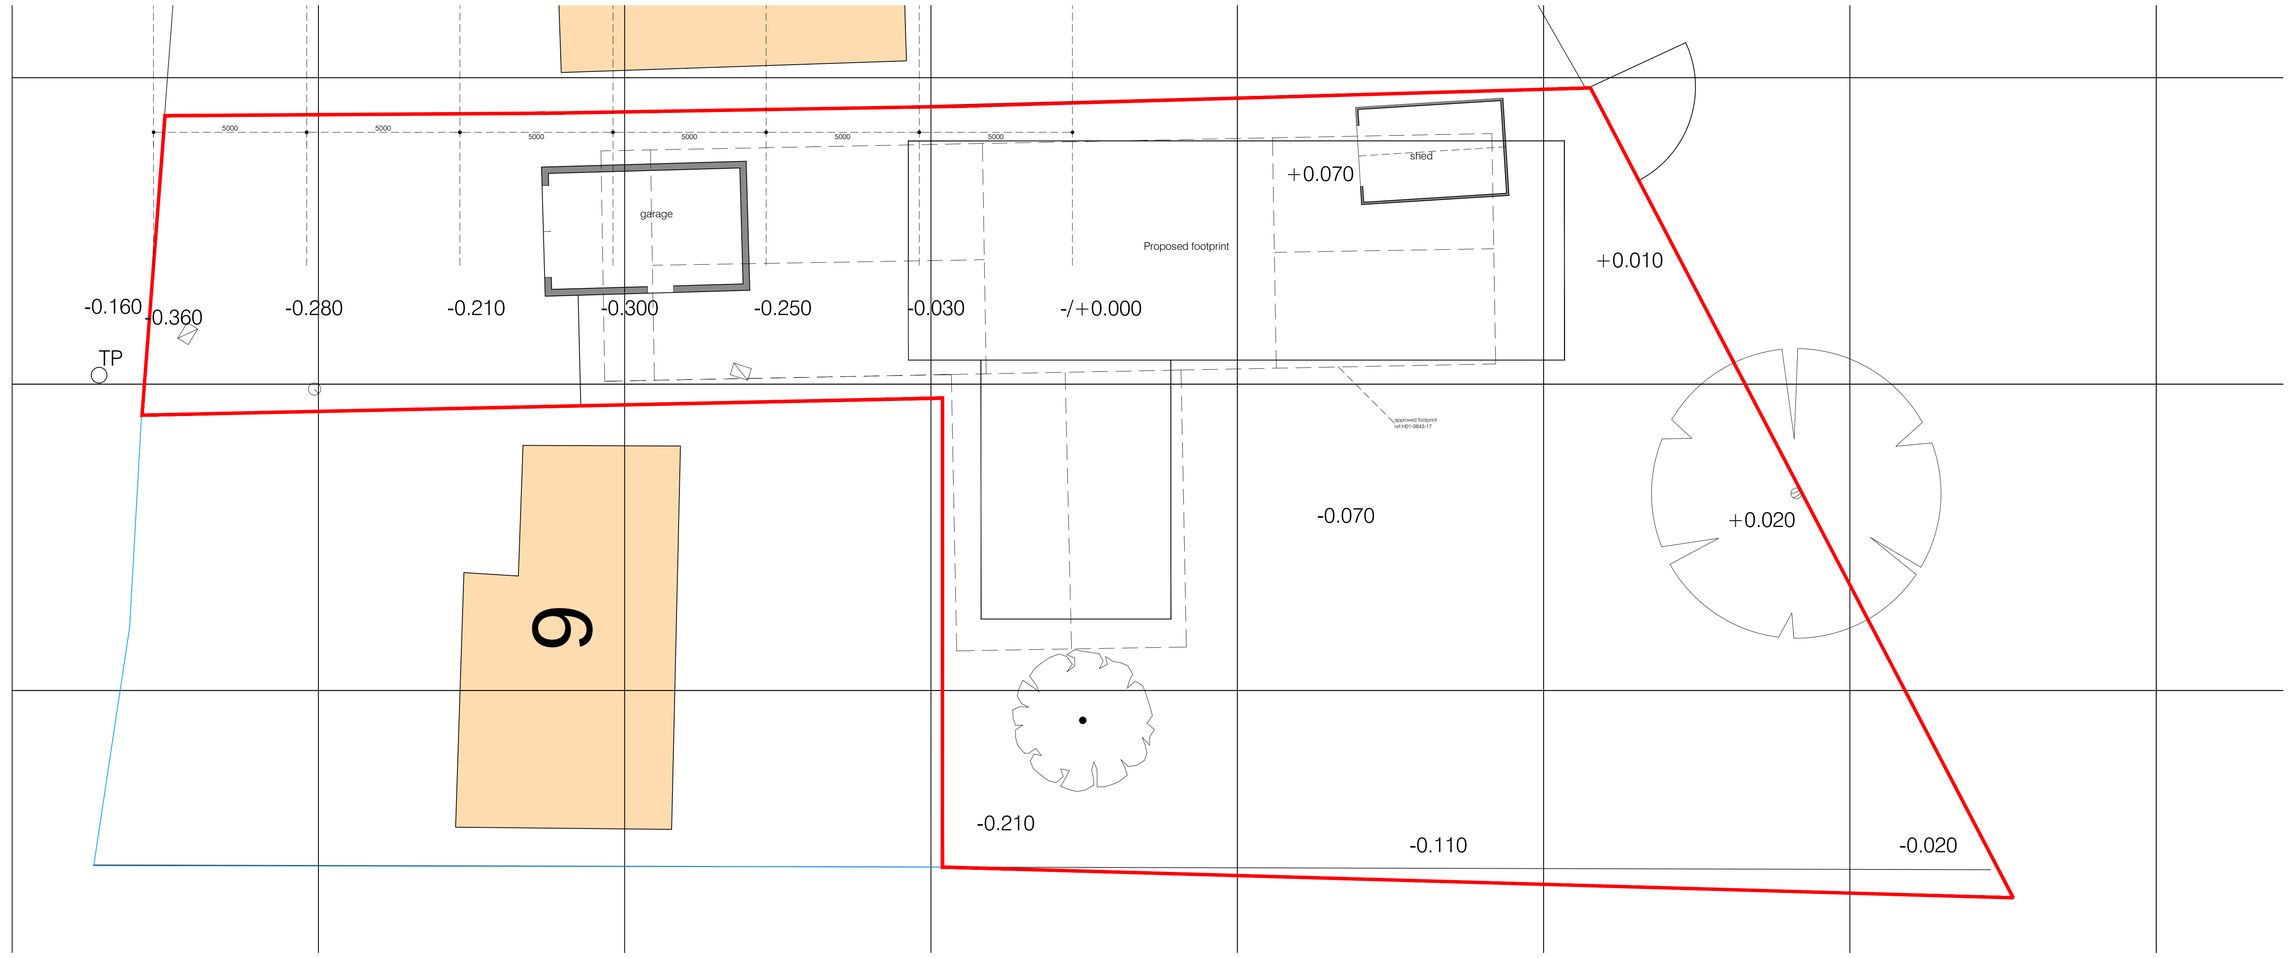

A-103 2 SITE LEVELS

1:100 0m 1 2 4 / 0.5 1.5 3 5 N

revisions
REV A - 29.09.20 - neighbouring house amended
REV B - 12.07.22 - minor amendments

key
- demolition
- extg / unknown
- brickwork
- blockwork
- stud

notes

notes

This drawing is the copyright of the Architects and may not be reproduced or used except by written permission. Dimensions must not be scaled from this drawing. The Contractor is to check and verify all building and site dimensions before work is put in hand.

The Contractor is to check and verify with all the Statutory Authorities and the Employer the location and condition of any underground or overhead services or confirm that none exist prior to work commencing on site.The Contractor shall comply with enactments regulations and working rules relating to safety health and welfare of workpeople.

client
MR & MRS .I. HOWES
6 BACKGATE
COWBIT
SPALDING

architect
RAW architecture ltd
3 College Close
Great Casterton
Stamford PE9 4AW

01780 766660
info@rawarchitecture.net

NEW DWELLING, 6a BACKGATE COWBIT

drawing title
SITE LEVELS & SECTION

job no	scale	package no	drawing no / rev	status
0319	SEE DWG		A103 B	PLANNING

date	checked
25.09.20	HR