
THIS DRAWING IS NOT TO BE USED FOR CONSTRUCTION.
THIS DRAWING IS COPYRIGHT SEVEN22 ARCHITECTURE LTD

REV	DATE	NOTES

172
176
178
182
5
4
3
10
8
BARRIER BANK

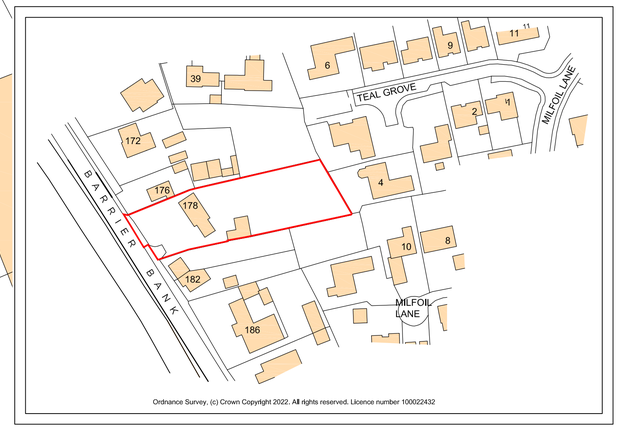

Ordnance Survey, (c) Crown Copyright 2022. All rights reserved. Licence number 100022432

Site Location Plan
Scale 1:1250

0 10 20 30 40 50 100
Scale 1:1250

N

0 1 2 3 4 5 10 15 20
Scale 1:200

seven22 ARCHITECTURE LTD
22 SHORE VIEW, PETERBOROUGH
CAMBRIDGESHIRE, PE7 8FS
E.info@seven22.co.uk ~ T.07799 585277

PROJECT
RESIDENTIAL DEVELOPMENT
178 BARRIER BANK
COWBIT
LINCOLNSHIRE
PE12 6AL

CLIENT
Mrs T LAXTON

TITLE
SITE LOCATION & SITE LAYOUT

DRAWING No.
058 S01

SCALE	DATE	REV
1:1250 & 1:200 @ A1	JUNE 2022	