


Legend



- Visibility Splay
- Ibstock Built In Bat Box
- Manthorpe Swift Nest Brick
- Boundary Type A
- Boundary Type B
- Building Demolished
- Existing Level
- Proposed Level

NOTES:

Refer to drawing 114b P02 for boundary treatments

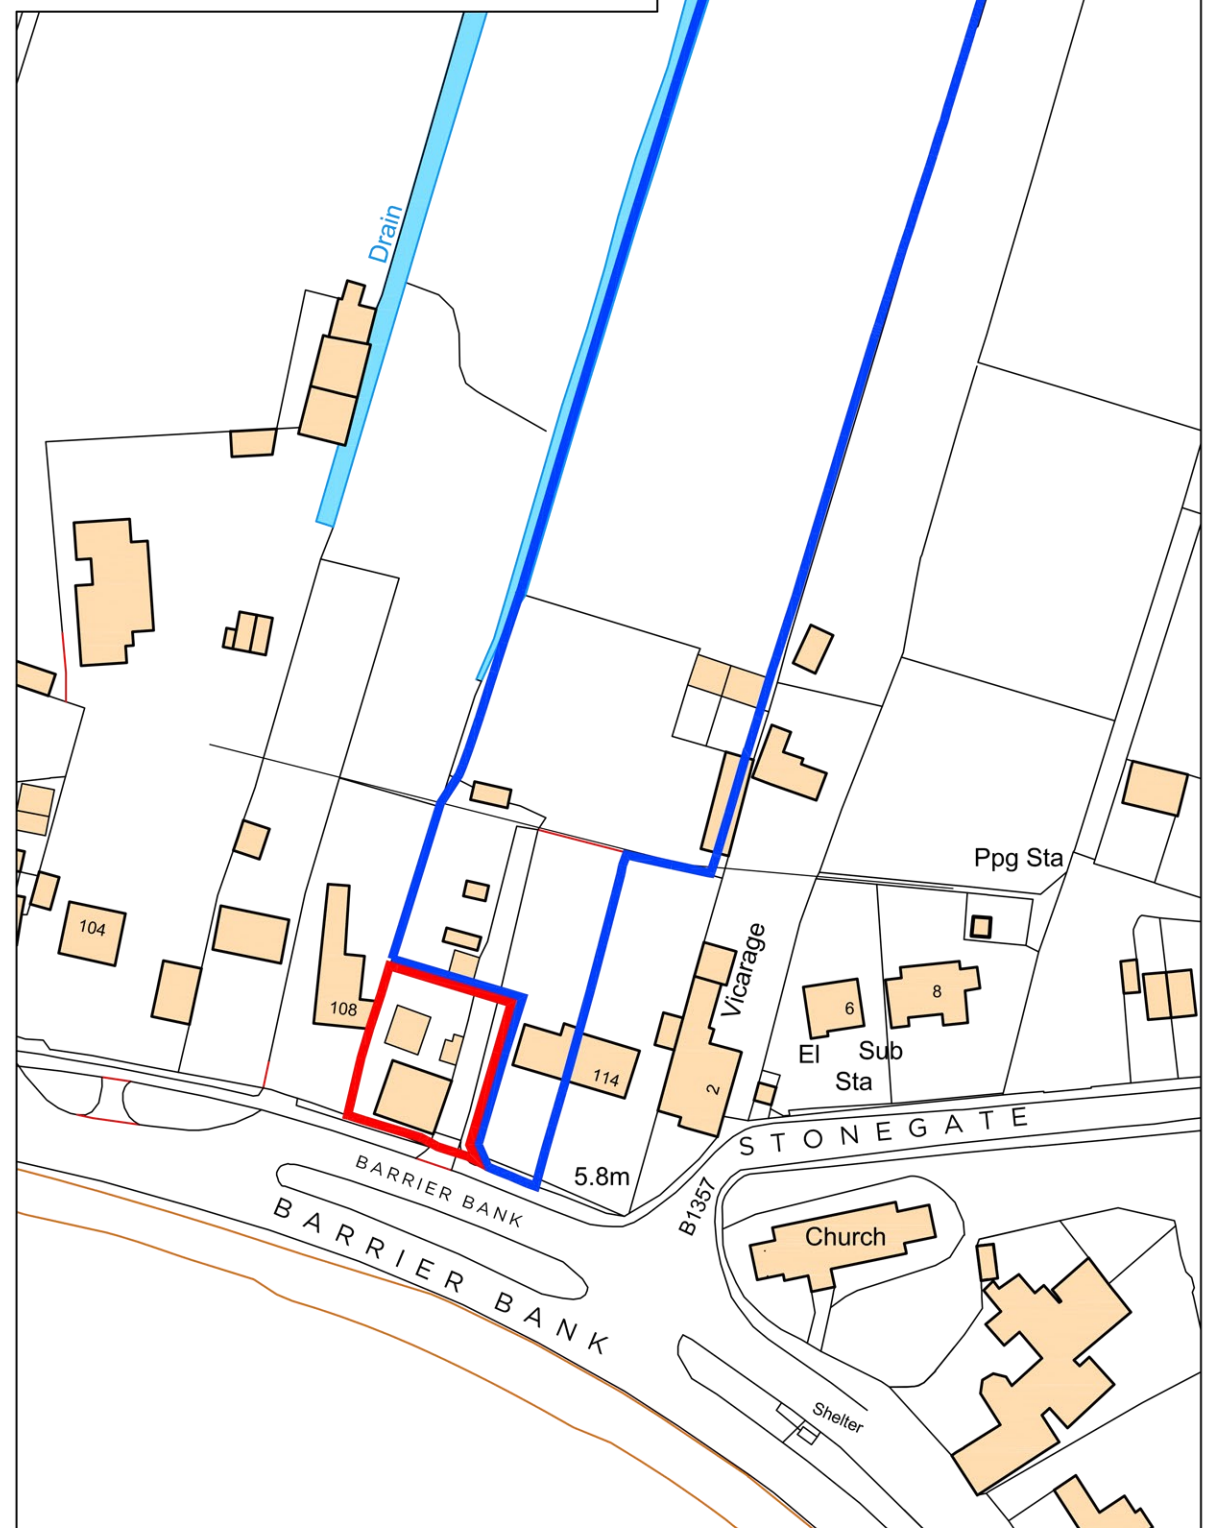

Site Location Plan
Scale 1:1250

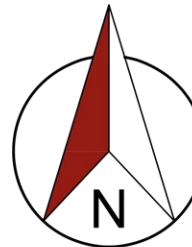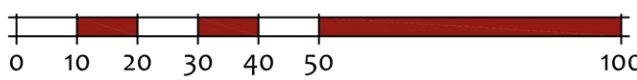

seven22
ARCHITECTURE LTD

22 SHORE VIEW, PETERBOROUGH
CAMBRIDGESHIRE, PE7 8FS
E:info@seven22.co.uk - T:07799 585277

PROJECT
REPLACEMENT DWELLING
110 BARRIER BANK
COWBIT
SPALDING
LINCOLNSHIRE
PE12 6AQ



CLIENT
SCENIC HOMES LTD

TITLE
SITE LOCATION EXISTING & PROPOSED
SITE BLOCK PLANS

DRAWING No.
114b S01



SCALE
1:1250 & 1:200 @ A1

DATE
AUG 2026

REV



Existing Site Layout
Scale 1:200

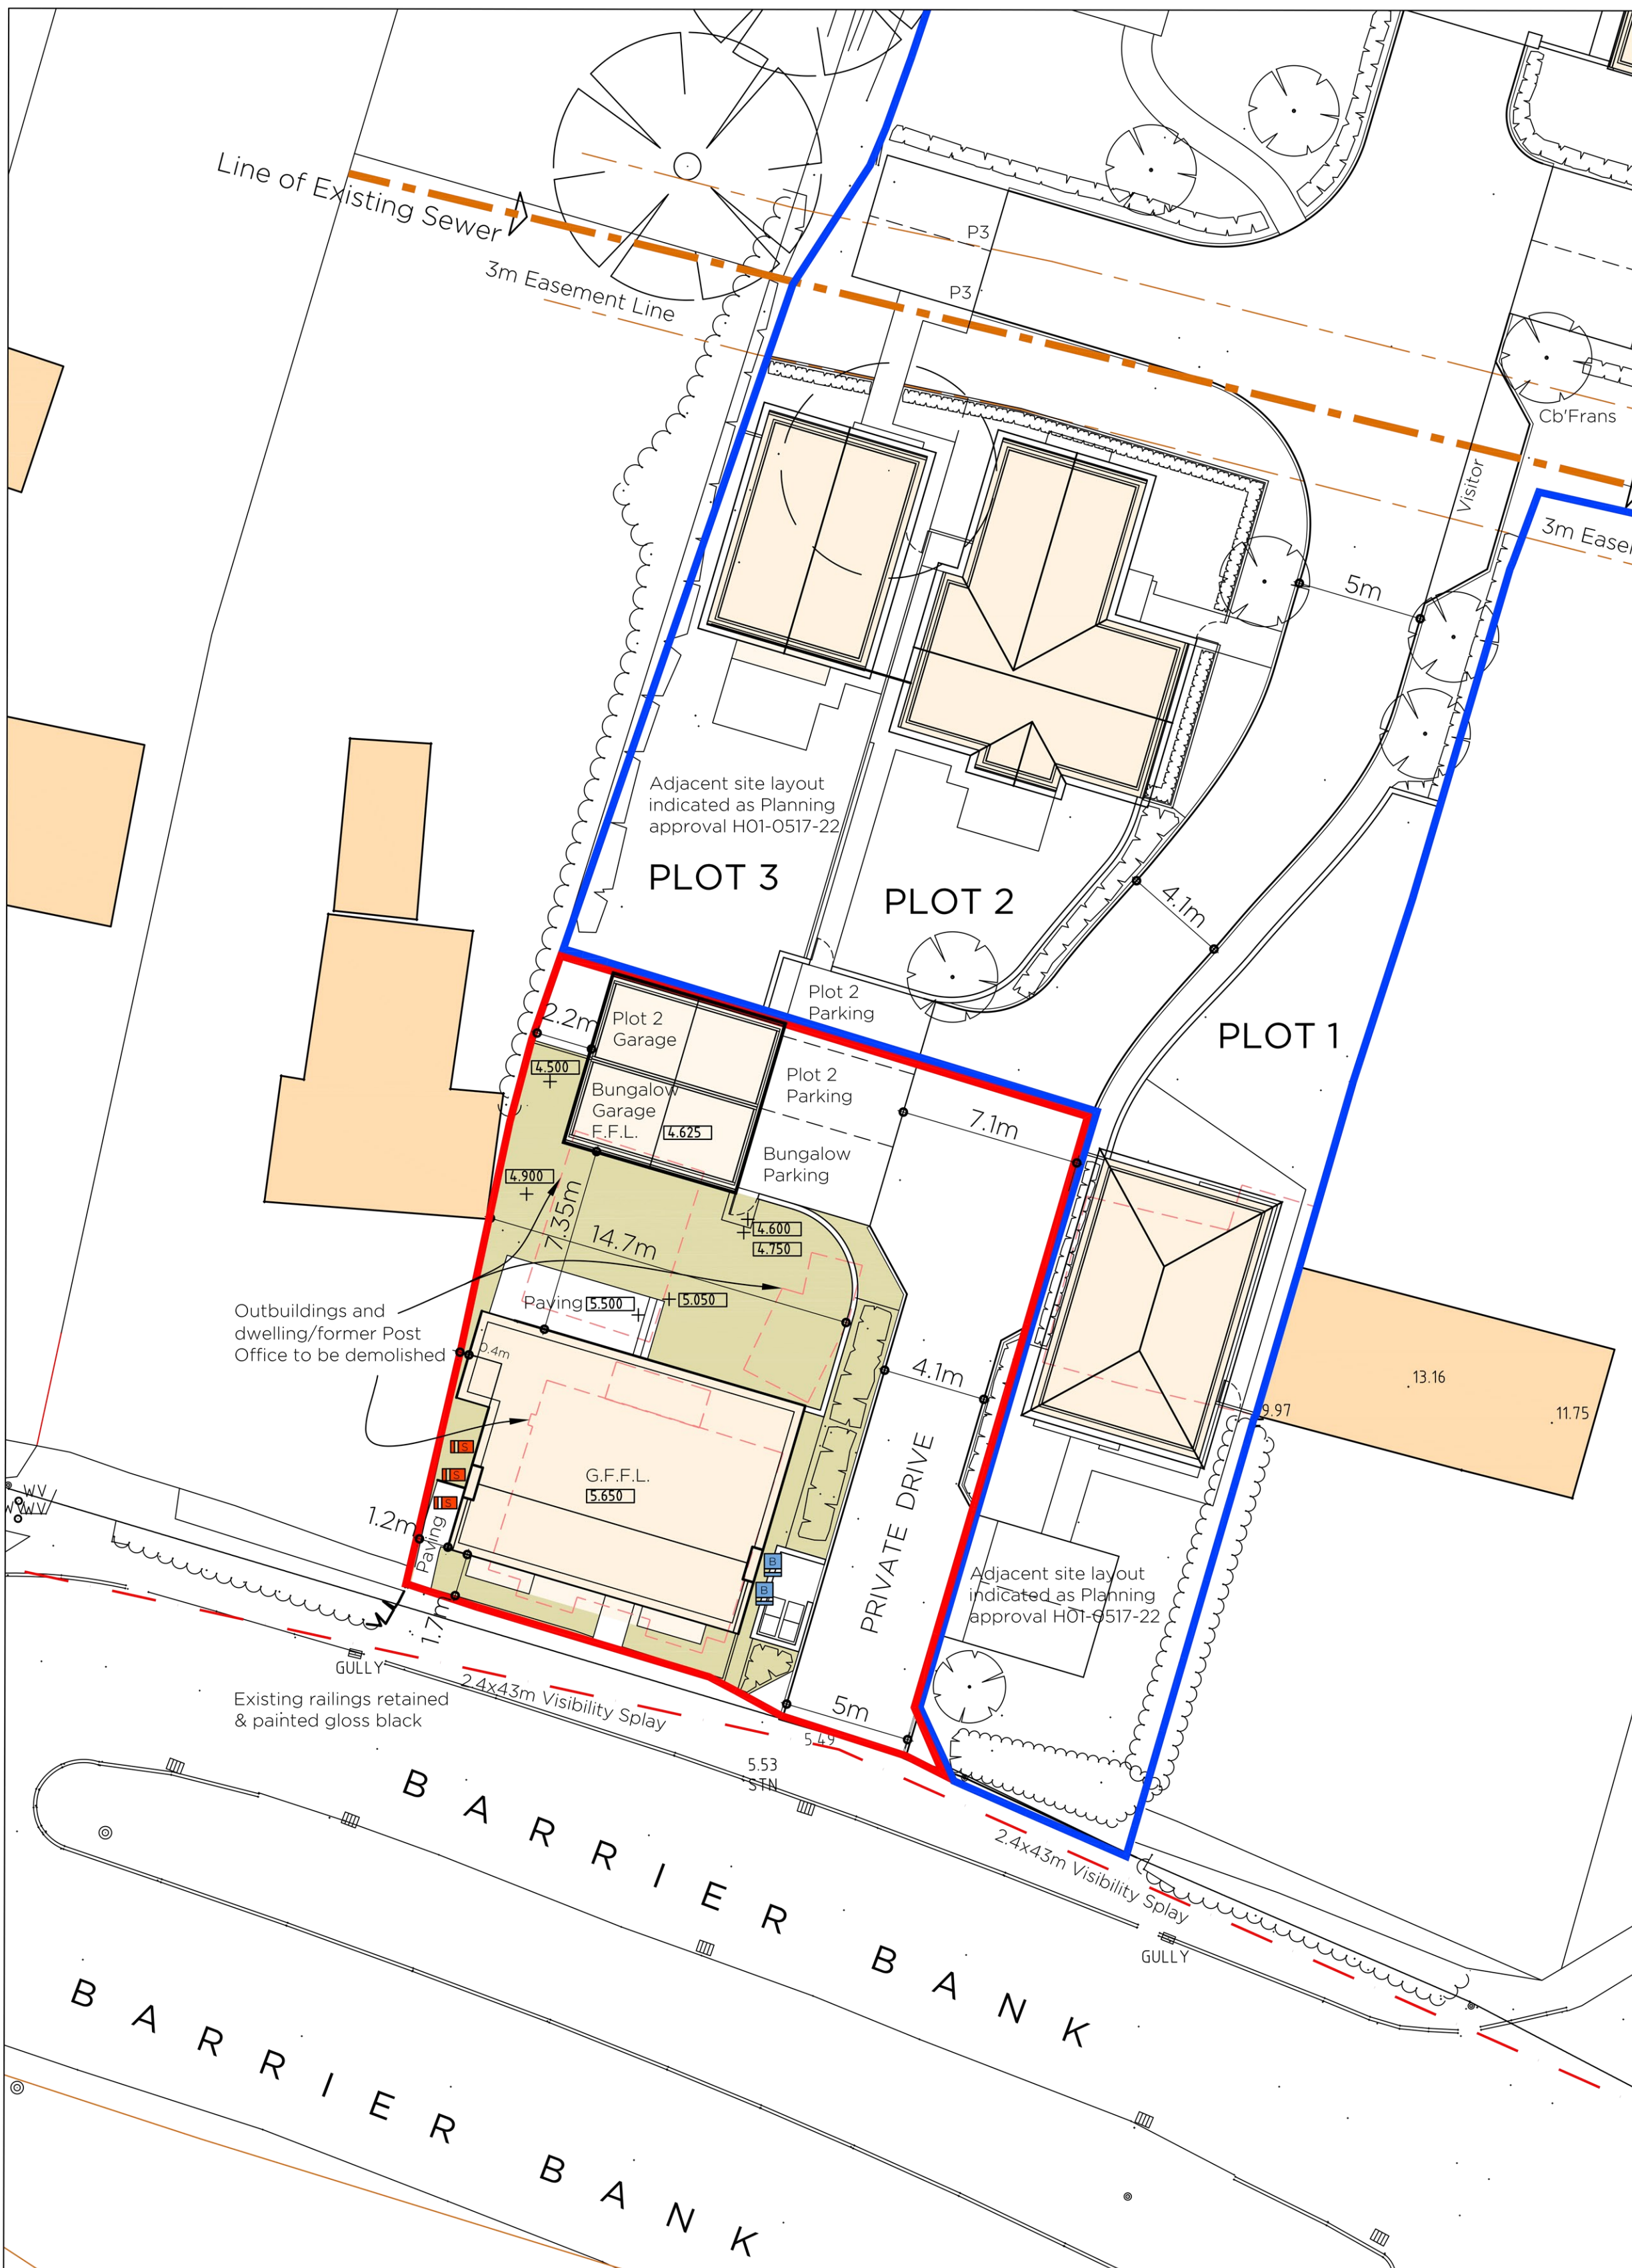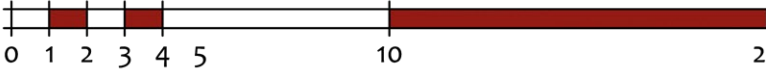

Proposed Site Layout
Scale 1:200

