


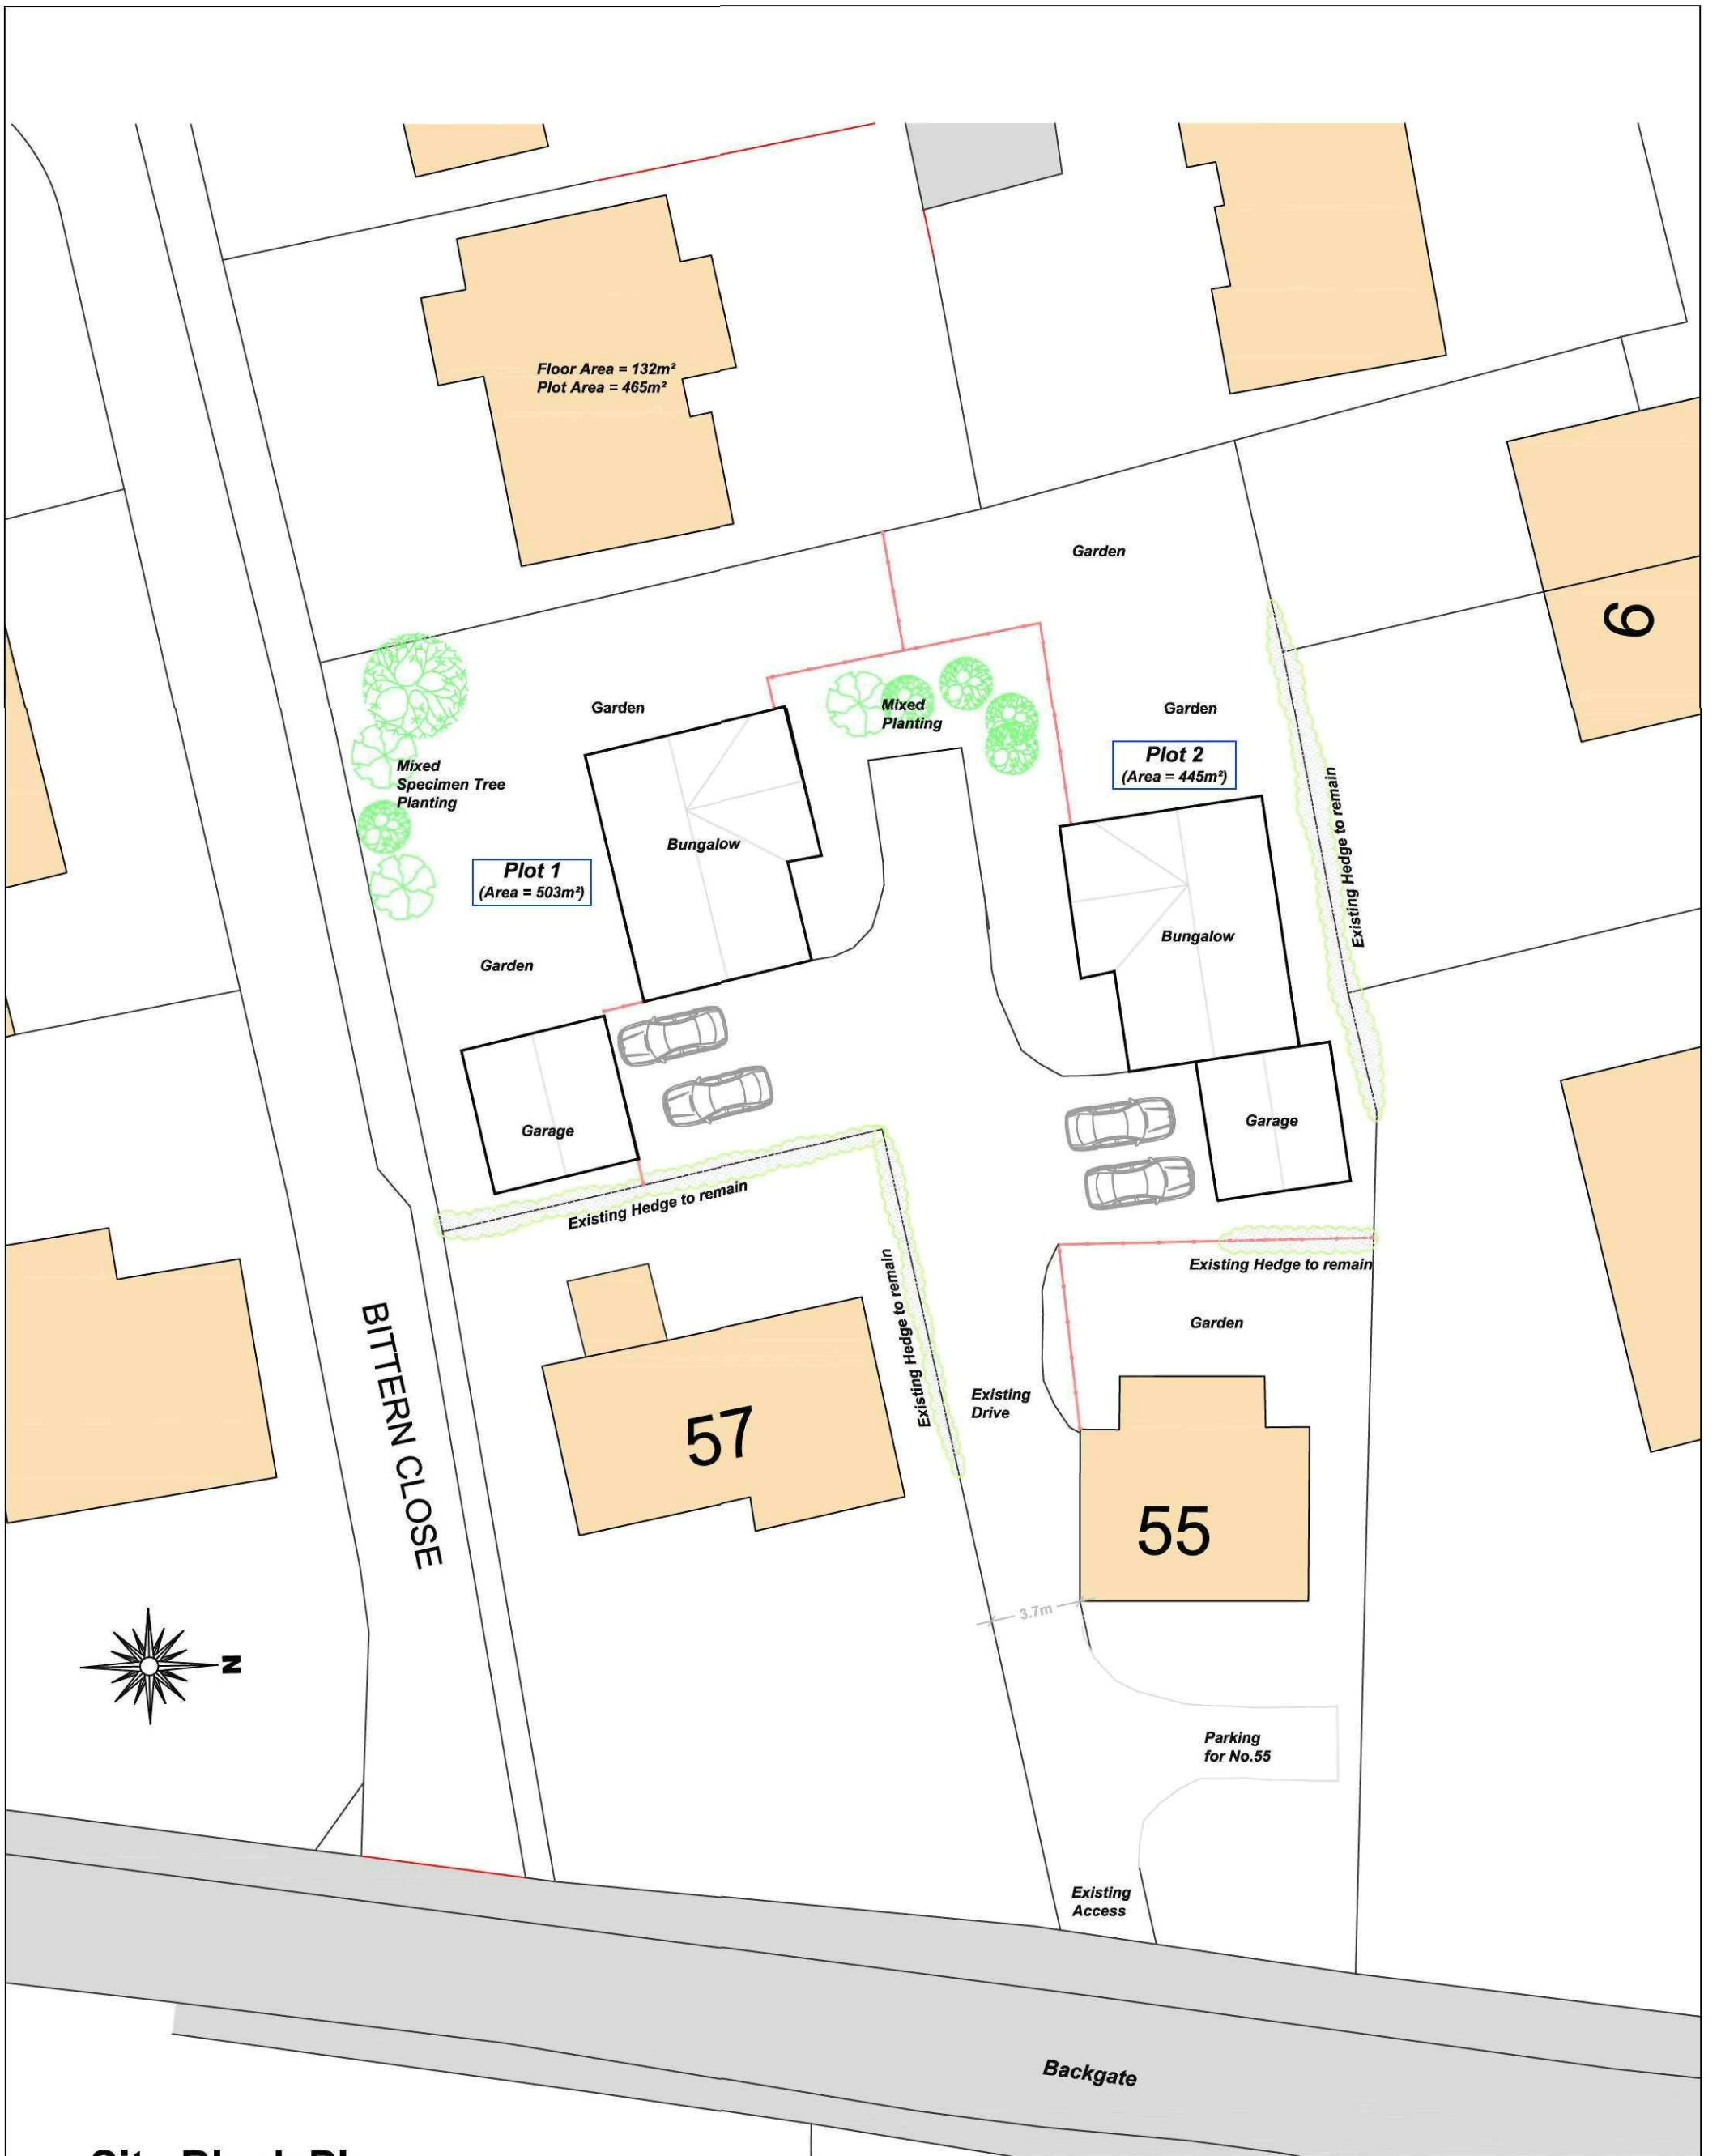

Site Block Plan

Scale 1:250



2nd Floor - 5B Sheepmarket
Spalding
PE11 1BH
Tel: 01775 768 921
e-mail: enquiries@remwaydesign.co.uk

Site :

Proposed Development
on land behind:
55 Backgate,
Cowbit

Client :

Remway Design Ltd

Date : ★★★★★

Scale : as noted

Drawing No:

1971 - 02