


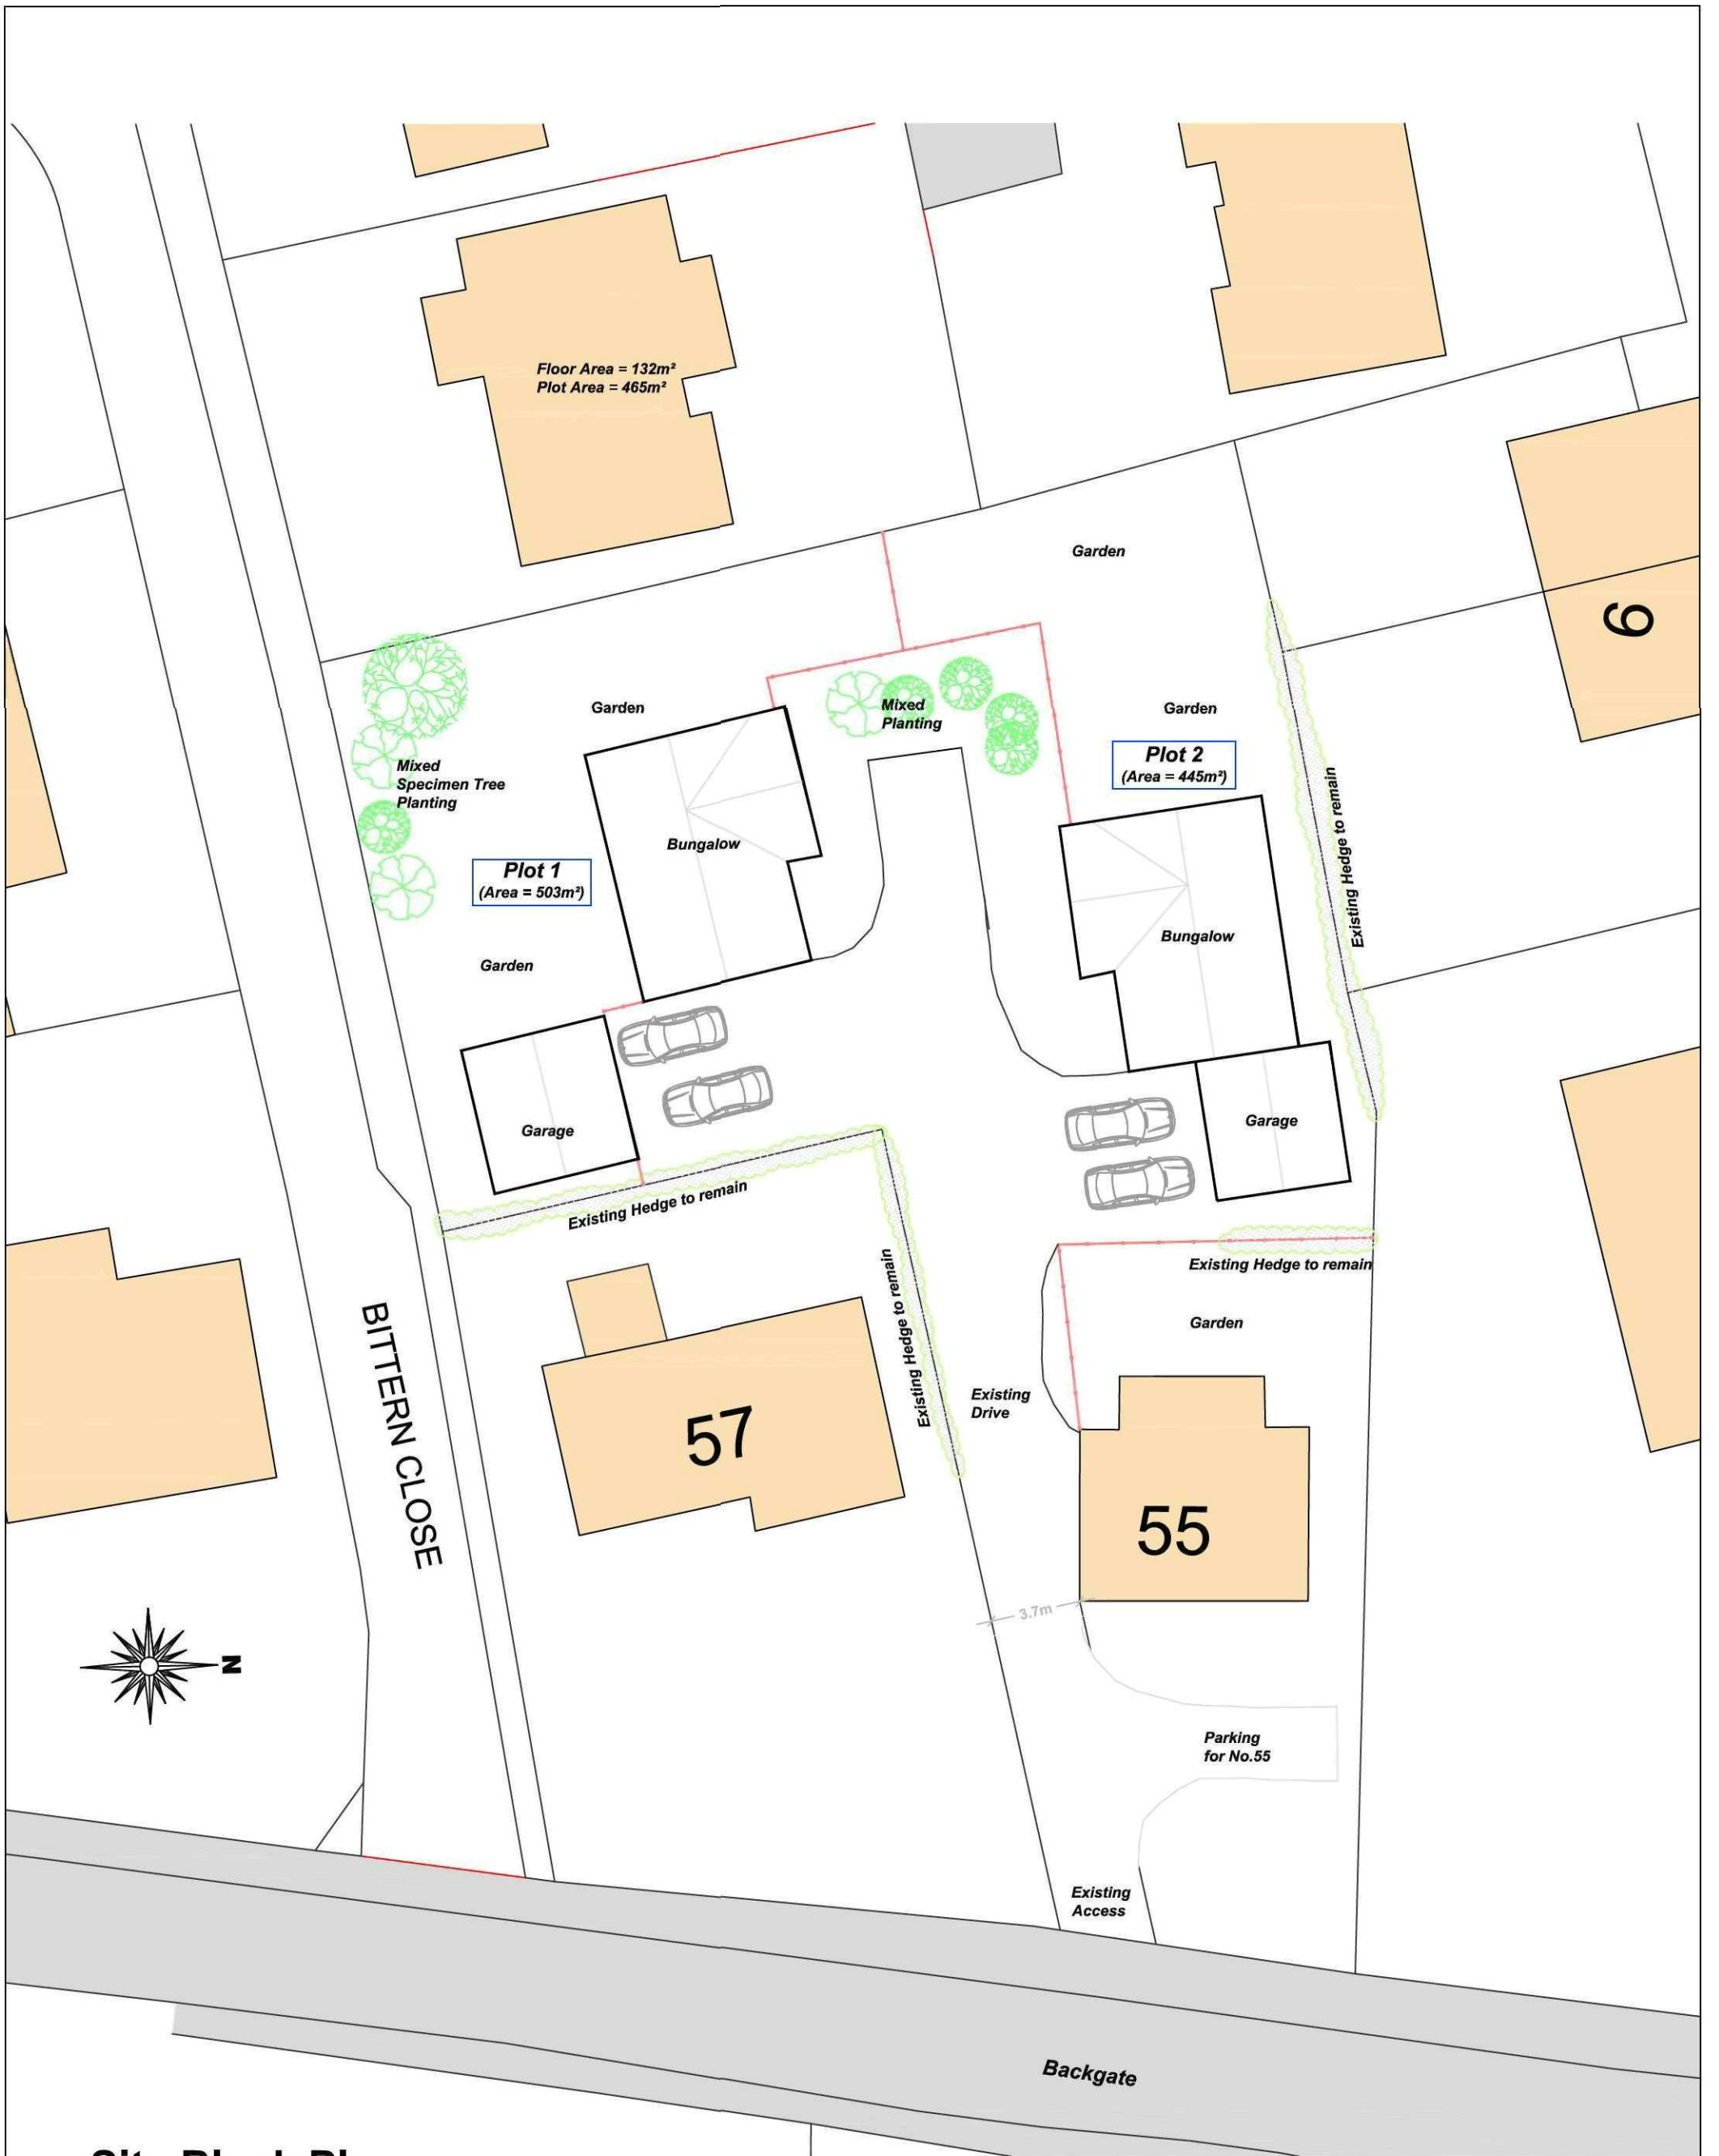

## Site Block Plan

Scale 1:250



2nd Floor - 5B Sheepmarket  
Spalding  
PE11 1BH  
Tel: 01775 768 921  
e-mail: enquiries@remwaydesign.co.uk

Site :

Proposed Development  
on land behind:  
55 Backgate,  
Cowbit

Client :

Remway Design Ltd

Date : ★★★★★

Scale : as noted

Drawing No:

**1971 - 02**