
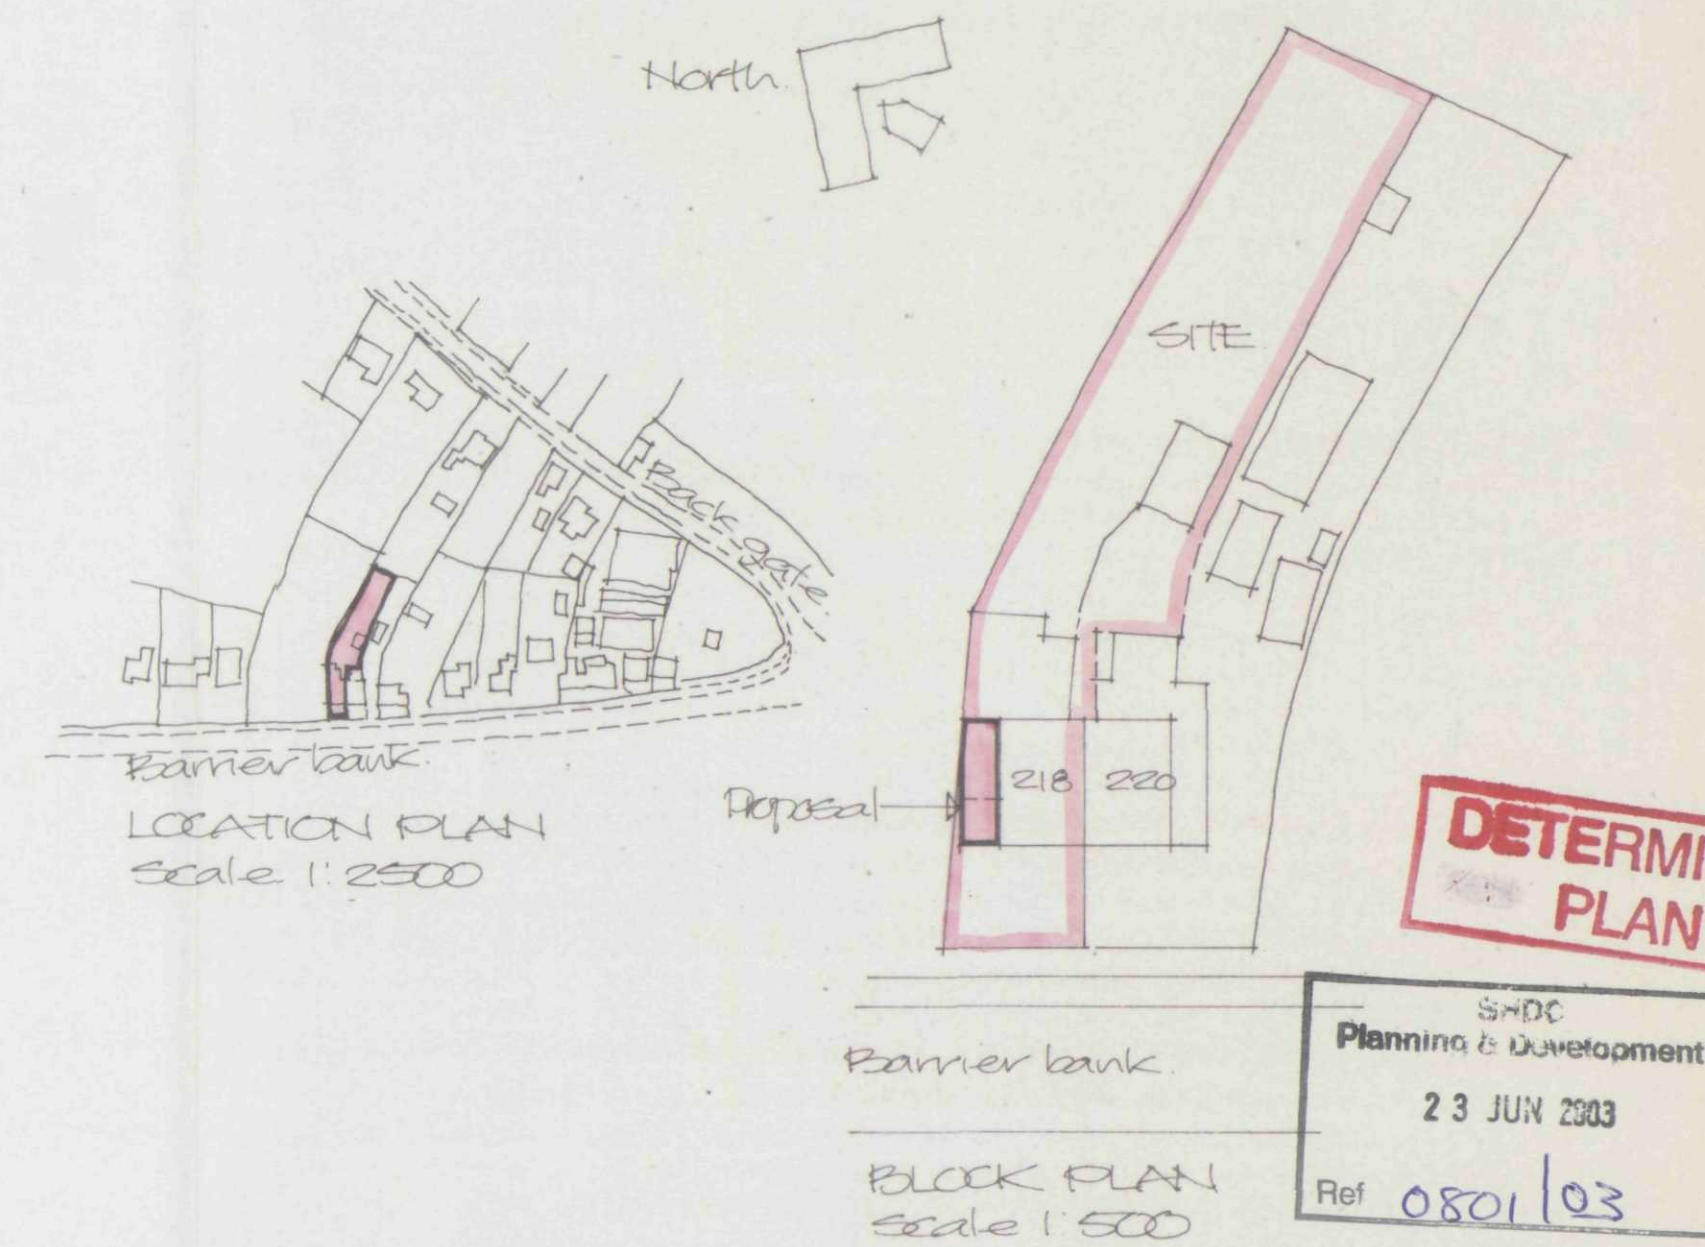
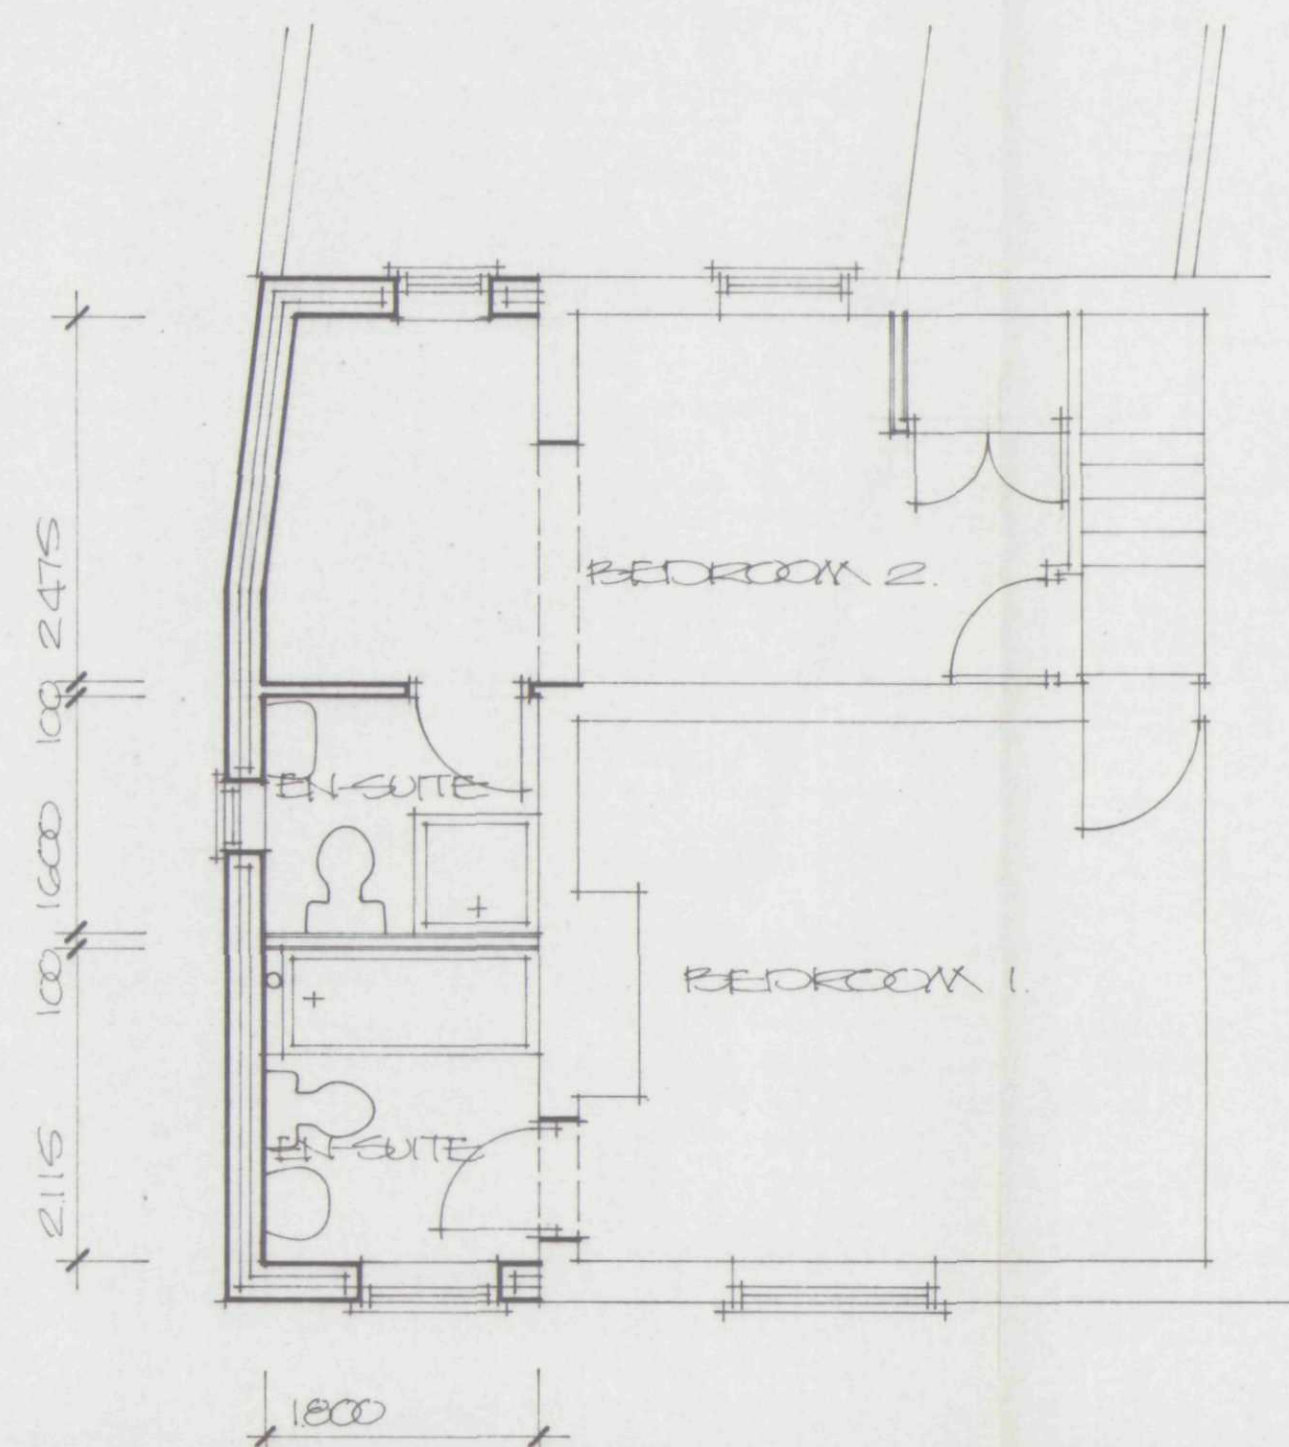
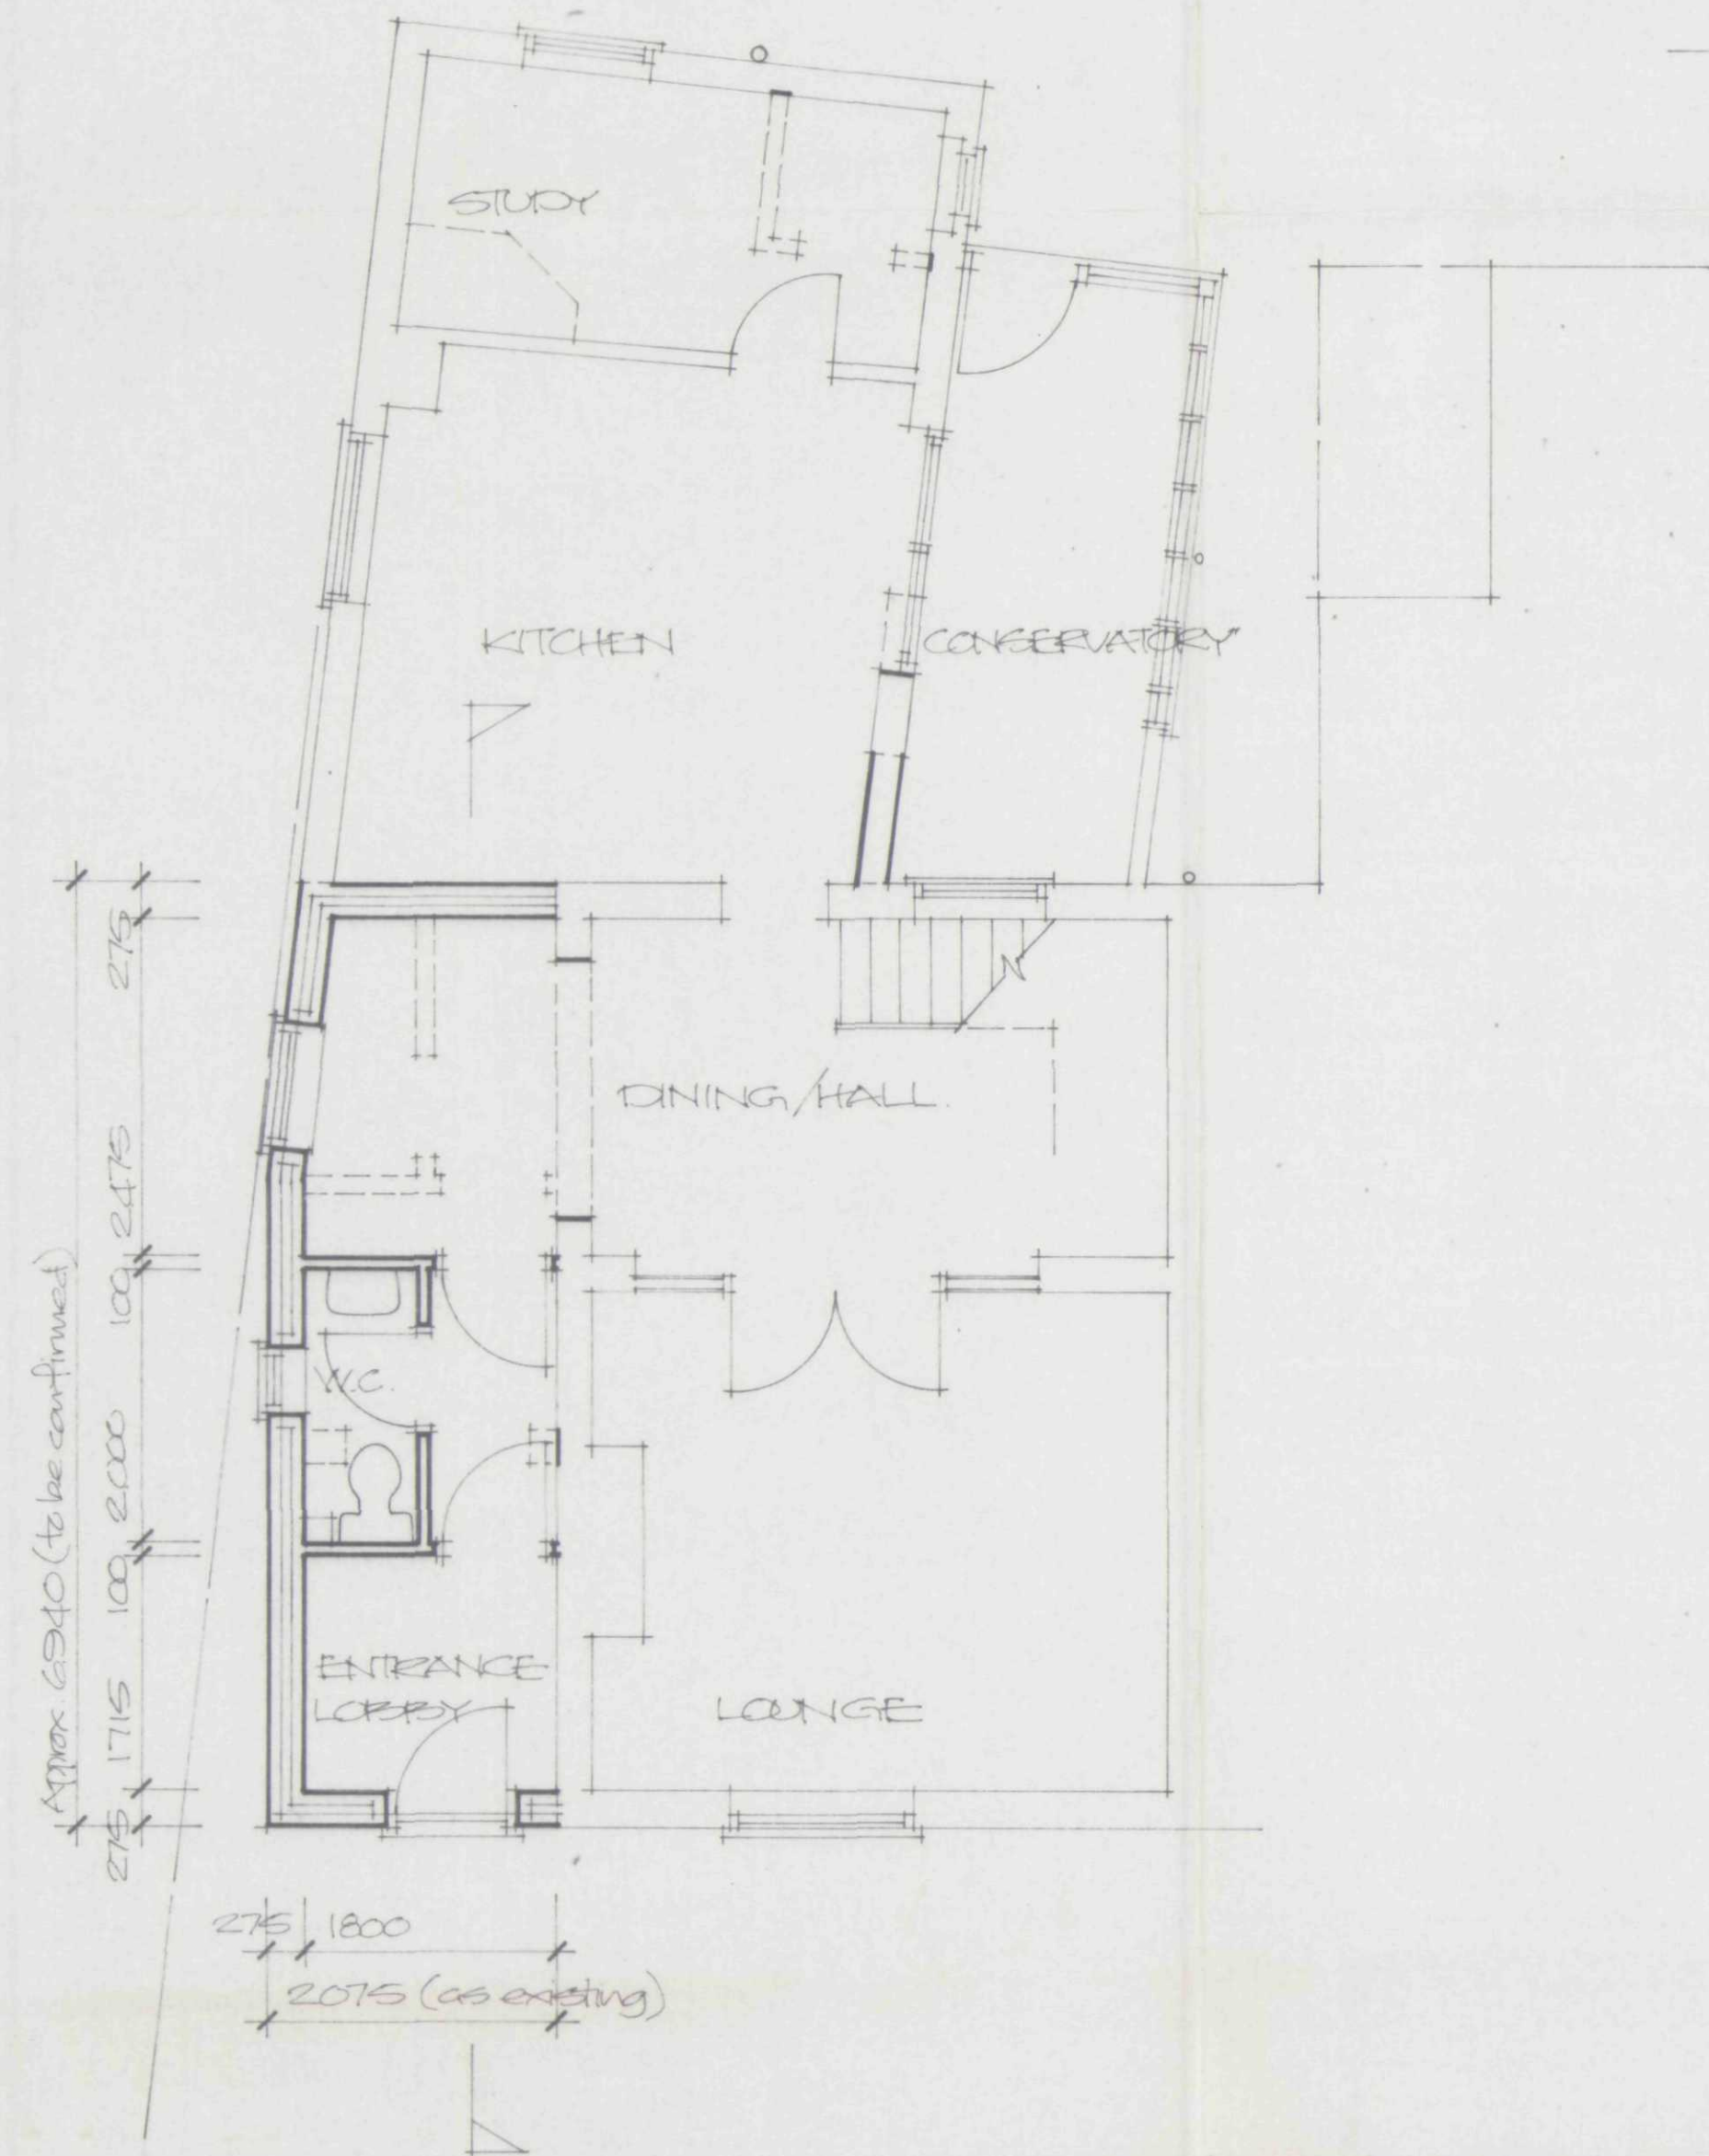
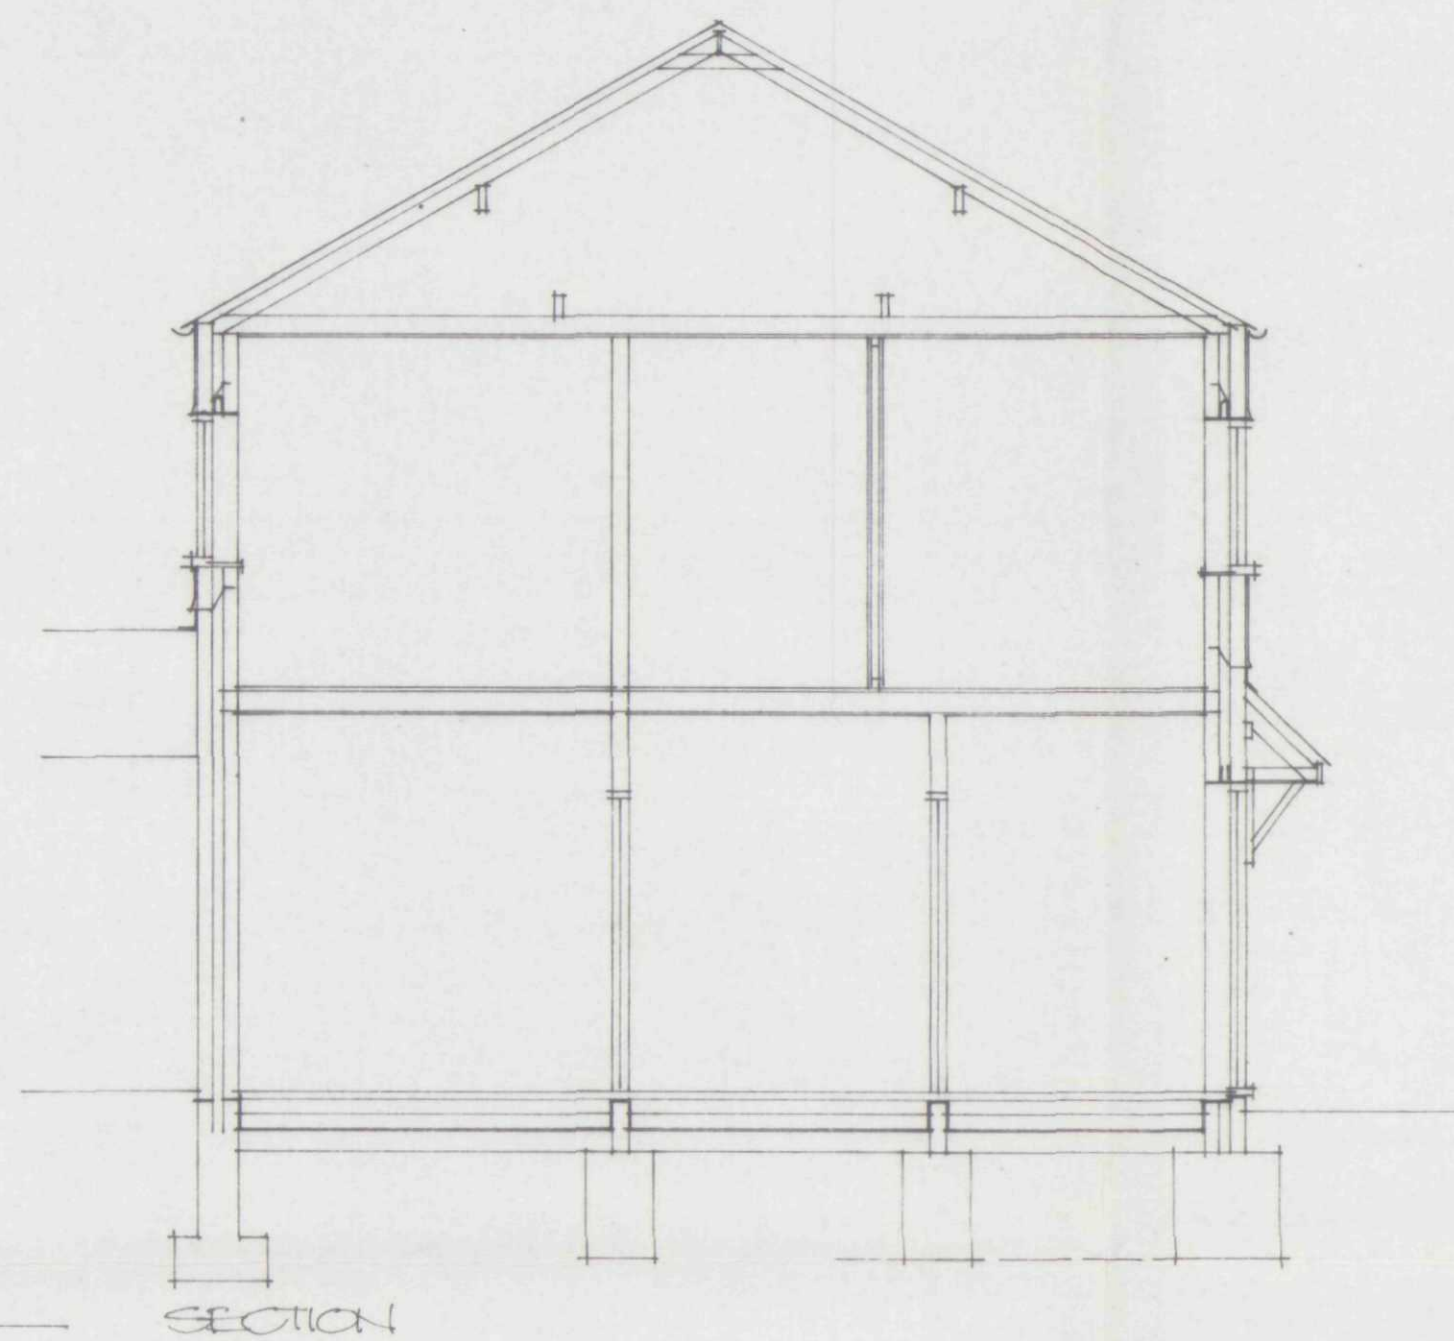
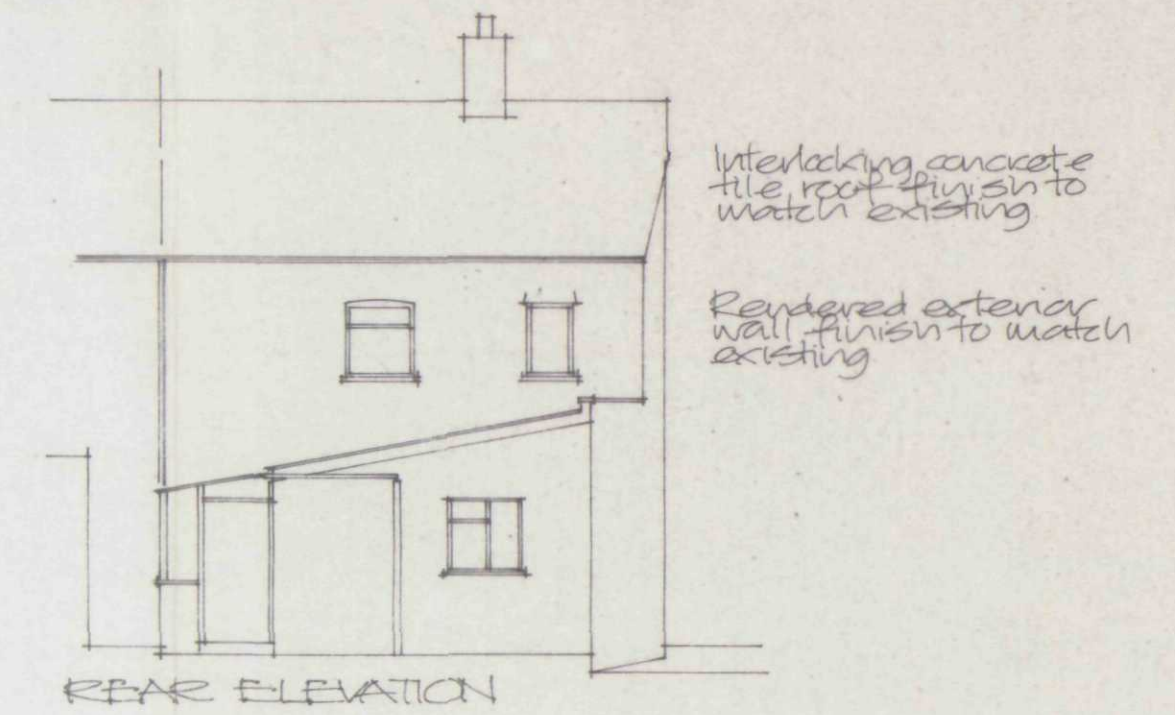
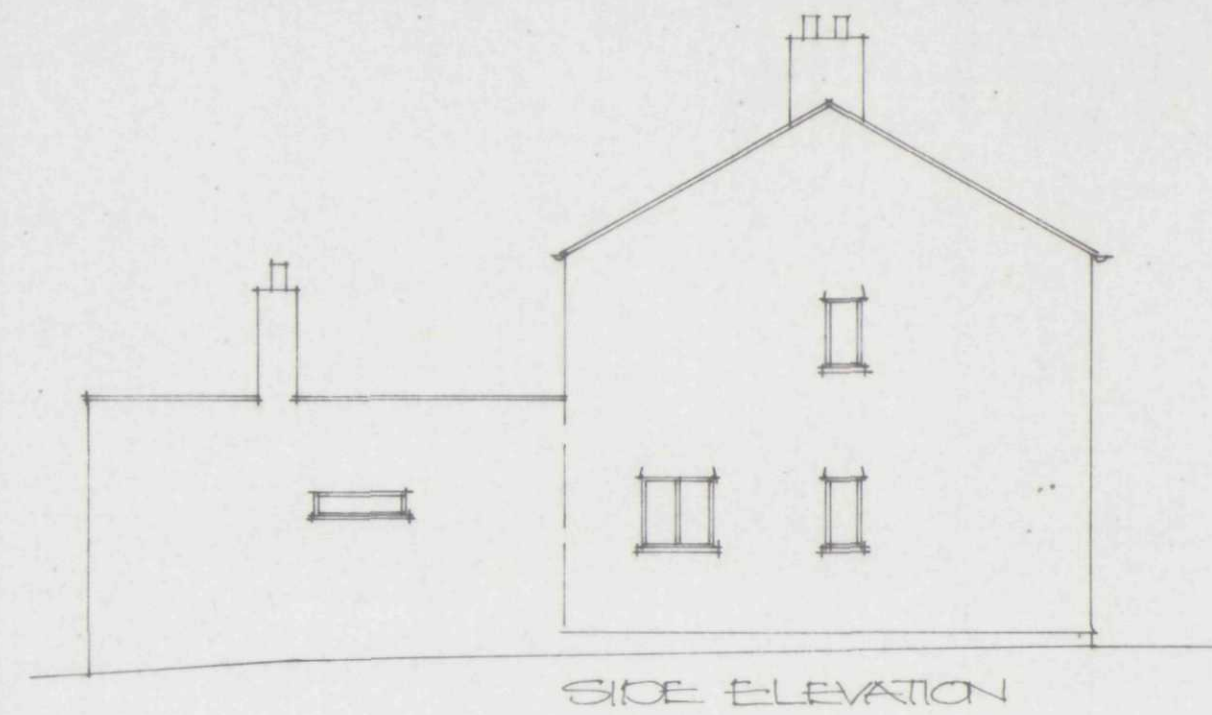


Do not scale off this drawing
All site dimensions to be checked
before work commences.

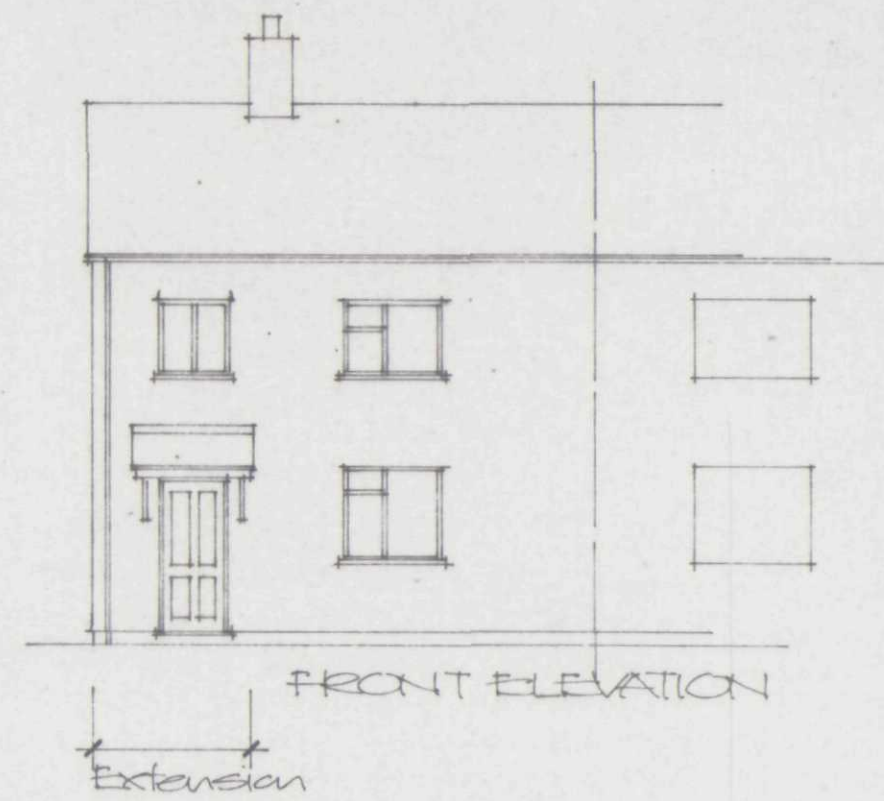

Project PROPOSED EXTENSION TO EXISTING COTTAGE 218 BARMER BANK, COWBIT SPALDING	ALAN HORNSBY ARCHITECTURAL SERVICES 'Little Acre' Peak Hill, Cowbit, Spalding, Lincs. PE12 6AW Tel. Holbeach (01406) 380591
Client MR & MRS T.M. DREW	Scale 1:50/1:100 Date June 03
	Drg. no. 03/02/01

Summit DS(UK) 0006