

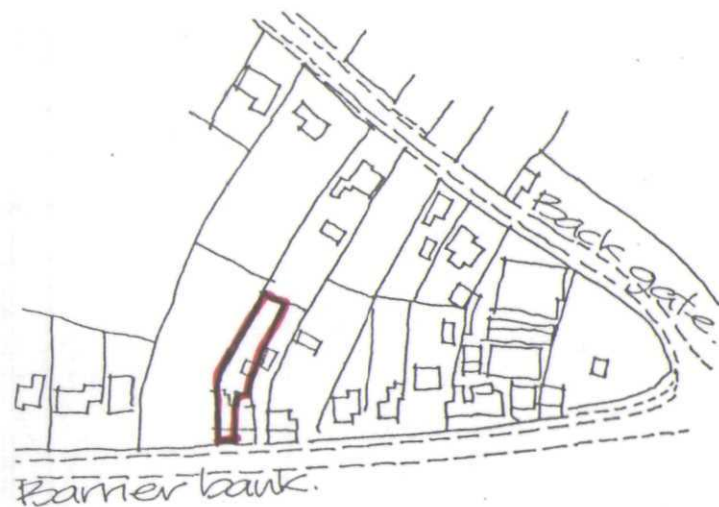


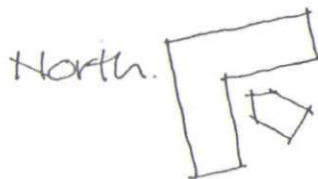


Barrier bank.
LOCATION PLAN
Scale 1:2500

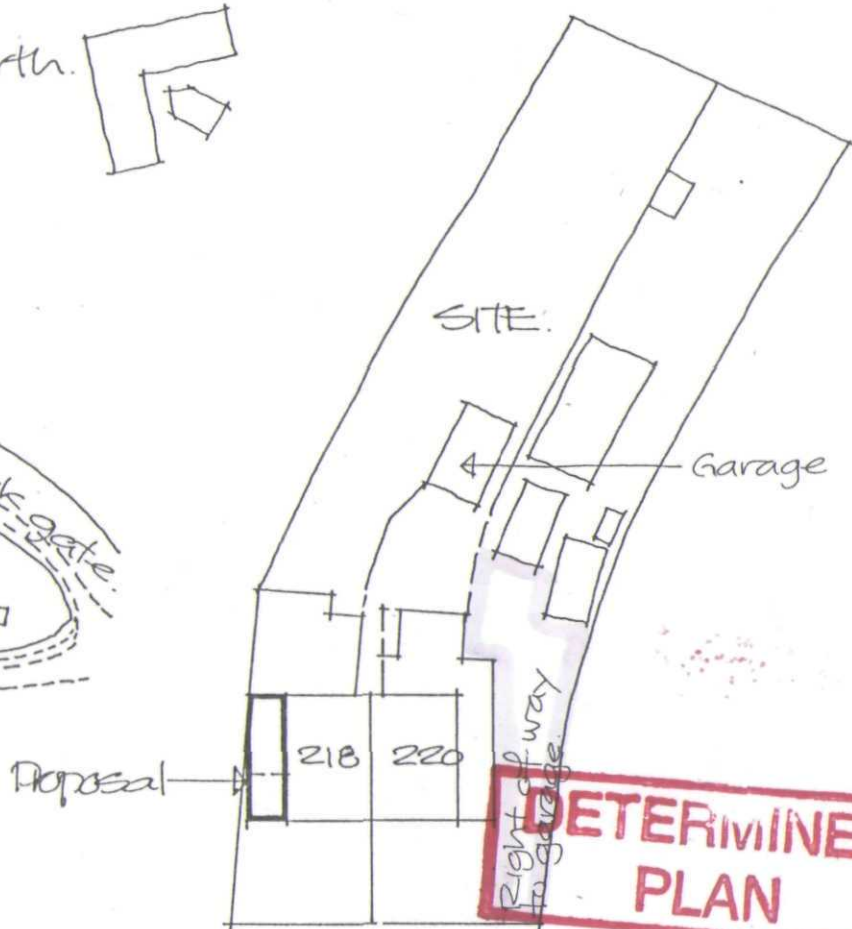

Barrier bank.

BLOCK PLAN
Scale 1:500

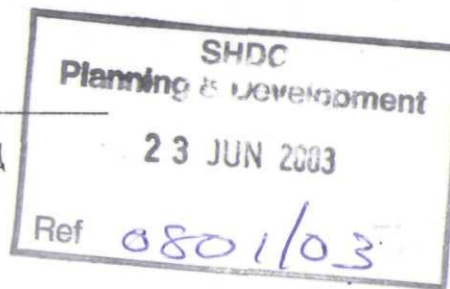

Project

PROPOSED EXTENSION
TO EXISTING COTTAGE
218 BARRIER BANK,
COWBIT
SPALDING.
RIGHT OF WAY/ACCESS TO GARAGE

ALAN HORNSBY
ARCHITECTURAL SERVICES

'Little Acre'
Peak Hill, Cowbit,
Spalding, Lincs. PE12 6AW
Tel. Holbeach (01406) 380591

Client

MR & MRS T.M. DREW

Scale 1:50/1:100

Drg. no.

03/32/01A

Date June 03