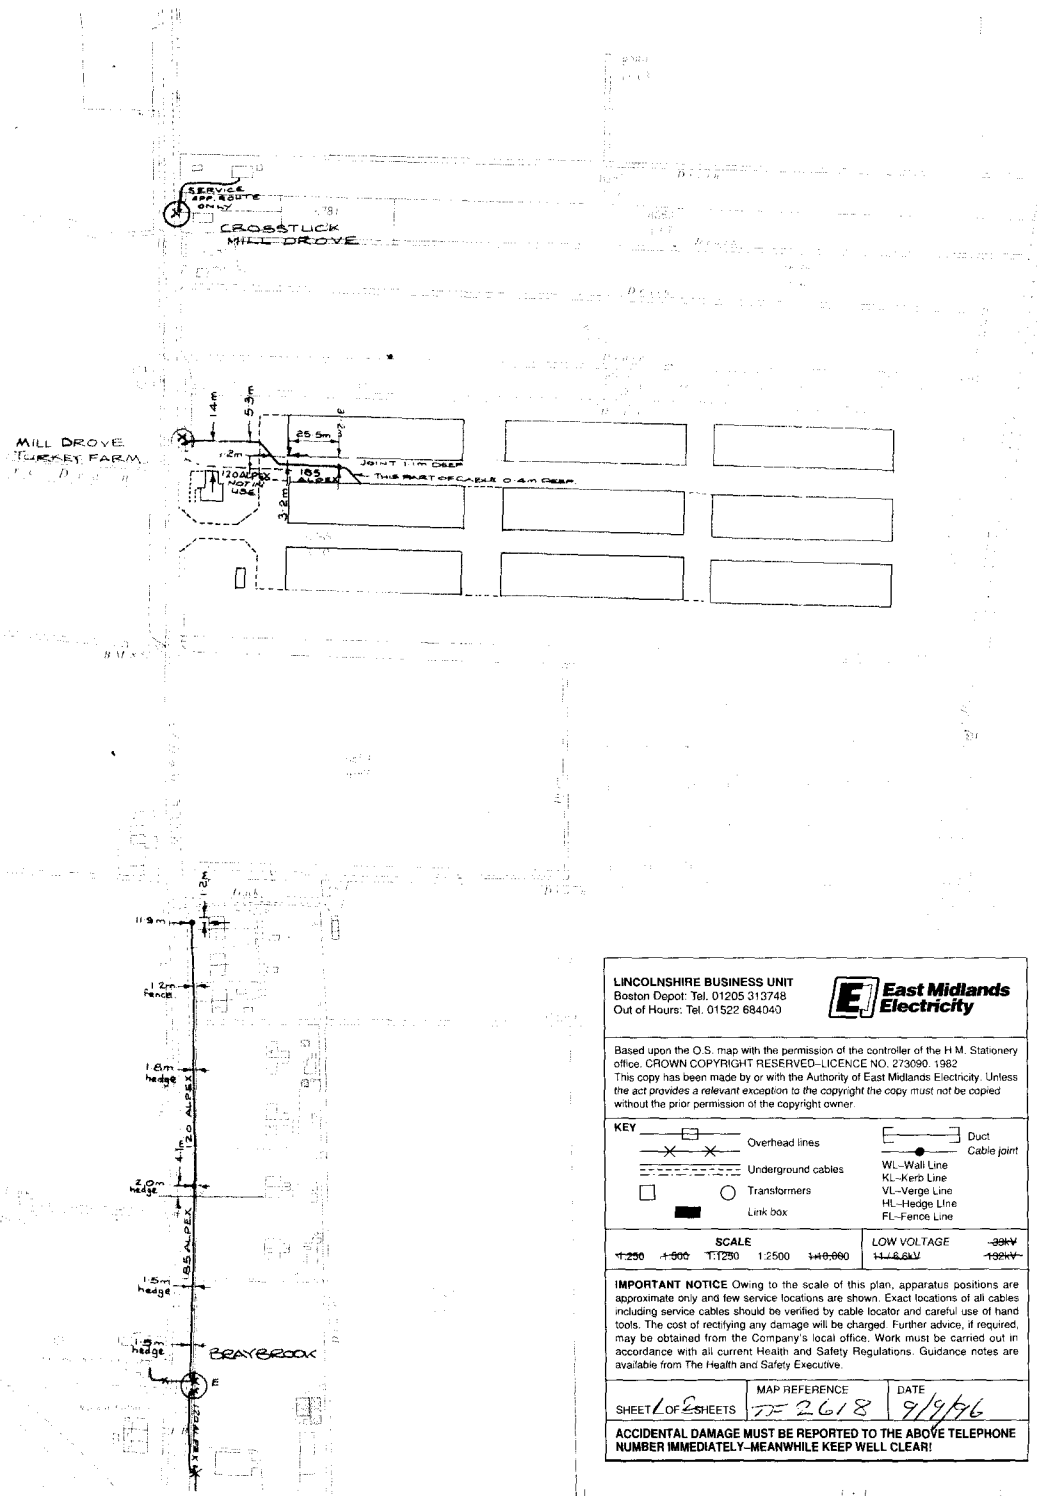


LINCOLNSHIRE BUSINESS UNIT
Boston Depot: Tel. 01205 313748
Out of Hours: Tel. 01522 684040

East Midlands Electricity

Based upon the O.S. map with the permission of the controller of the H.M. Stationery office. CROWN COPYRIGHT RESERVED–LICENCE NO. 273090. 1982
This copy has been made by or with the Authority of East Midlands Electricity. Unless the act provides a relevant exception to the copyright the copy must not be copied without the prior permission of the copyright owner.

KEY


- Overhead lines
- Underground cables
- Transformers
- Link box
- Duct
- Cable joint
- WL–Wall Line
- KL–Kerb Line
- VL–Verge Line
- HL–Hedge Line
- FL–Fence Line

SCALE					LOW VOLTAGE	~~33KV~~
~~1:250~~	~~1:500~~	1:1250	1:2500	~~1:10,000~~	~~11/6.6kV~~	~~132kV~~

IMPORTANT NOTICE Owing to the scale of this plan, apparatus positions are approximate only and few service locations are shown. Exact locations of all cables including service cables should be verified by cable locator and careful use of hand tools. The cost of rectifying any damage will be charged. Further advice, if required, may be obtained from the Company's local office. Work must be carried out in accordance with all current Health and Safety Regulations. Guidance notes are available from The Health and Safety Executive.

SHEET 1 OF 2 SHEETS	MAP REFERENCE TF 2618	DATE 9/9/96

ACCIDENTAL DAMAGE MUST BE REPORTED TO THE ABOVE TELEPHONE NUMBER IMMEDIATELY–MEANWHILE KEEP WELL CLEAR!

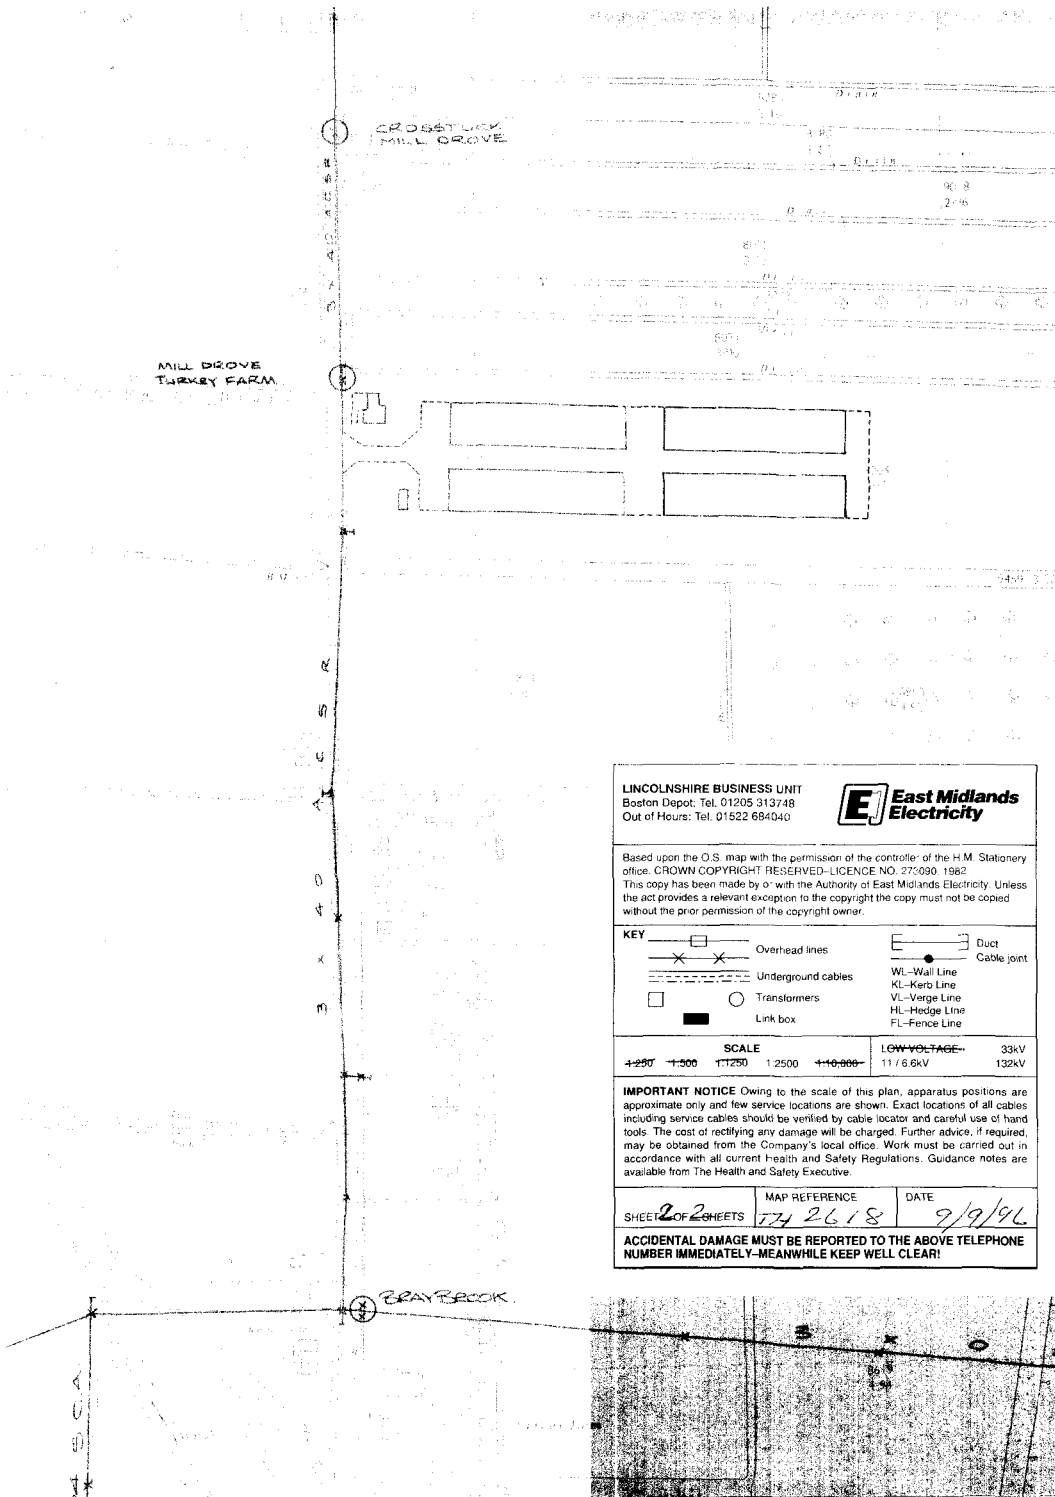

LINCOLNSHIRE BUSINESS UNIT
Boston Depot: Tel. 01205 313748
Out of Hours: Tel. 01522 684040

East Midlands Electricity

Based upon the O.S. map with the permission of the controller of the H.M. Stationery office. CROWN COPYRIGHT RESERVED–LICENCE NO. 275090. 1982
This copy has been made by or with the Authority of East Midlands Electricity. Unless the act provides a relevant exception to the copyright the copy must not be copied without the prior permission of the copyright owner.

KEY

- Overhead lines
- Underground cables
- Transformers
- Link box
- Duct
- Cable joint

WL–Wall Line
KL–Kerb Line
VL–Verge Line
HL–Hedge Line
FL–Fence Line

SCALE					LOW VOLTAGE	33kV
~~1:250~~	~~1:500~~	1:1250	1:2500	~~1:10,000~~	11 / 6.6kV	132kV


IMPORTANT NOTICE Owing to the scale of this plan, apparatus positions are approximate only and few service locations are shown. Exact locations of all cables including service cables should be verified by cable locator and careful use of hand tools. The cost of rectifying any damage will be charged. Further advice, if required, may be obtained from the Company's local office. Work must be carried out in accordance with all current Health and Safety Regulations. Guidance notes are available from The Health and Safety Executive.

SHEET 2 OF 2 SHEETS	MAP REFERENCE TF 2618	DATE 9/9/96

ACCIDENTAL DAMAGE MUST BE REPORTED TO THE ABOVE TELEPHONE NUMBER IMMEDIATELY–MEANWHILE KEEP WELL CLEAR!

L. A. BUILDING DESIGN
Architectural Practice
55 Hannam Boulevard
Spalding Lincolnshire
Telephone Spalding (01775) 711437

REPRODUCED FROM THE ORDNANCE SURVEY 1: 2500 SCALE MAP
WITH THE PERMISSION OF THE CONTROLLER OF HER MAJESTY'S STATIONERY OFFICE
CROWN COPYRIGHT RESERVED

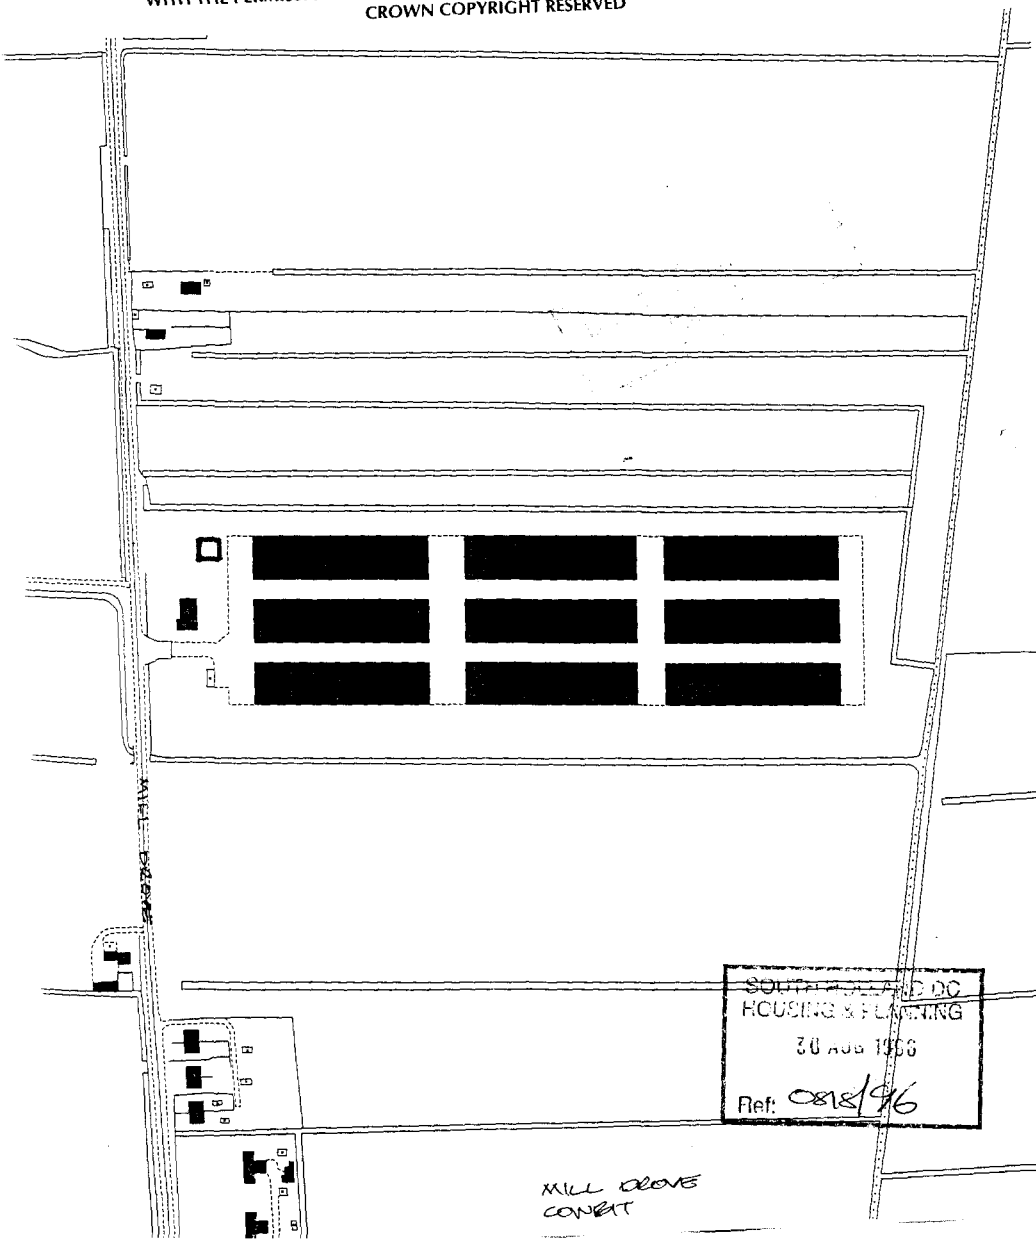

L. A. BUILDING DESIGN
Architectural Practice
55 Hannam Boulevard
Spalding Lincolnshire
Telephone Spalding (01775) 711437

REPRODUCED FROM THE ORDNANCE SURVEY 1: 10,000 SCALE MAP
WITH THE PERMISSION OF THE CONTROLLER OF HER MAJESTY'S STATIONERY OFFICE
CROWN COPYRIGHT RESERVED

