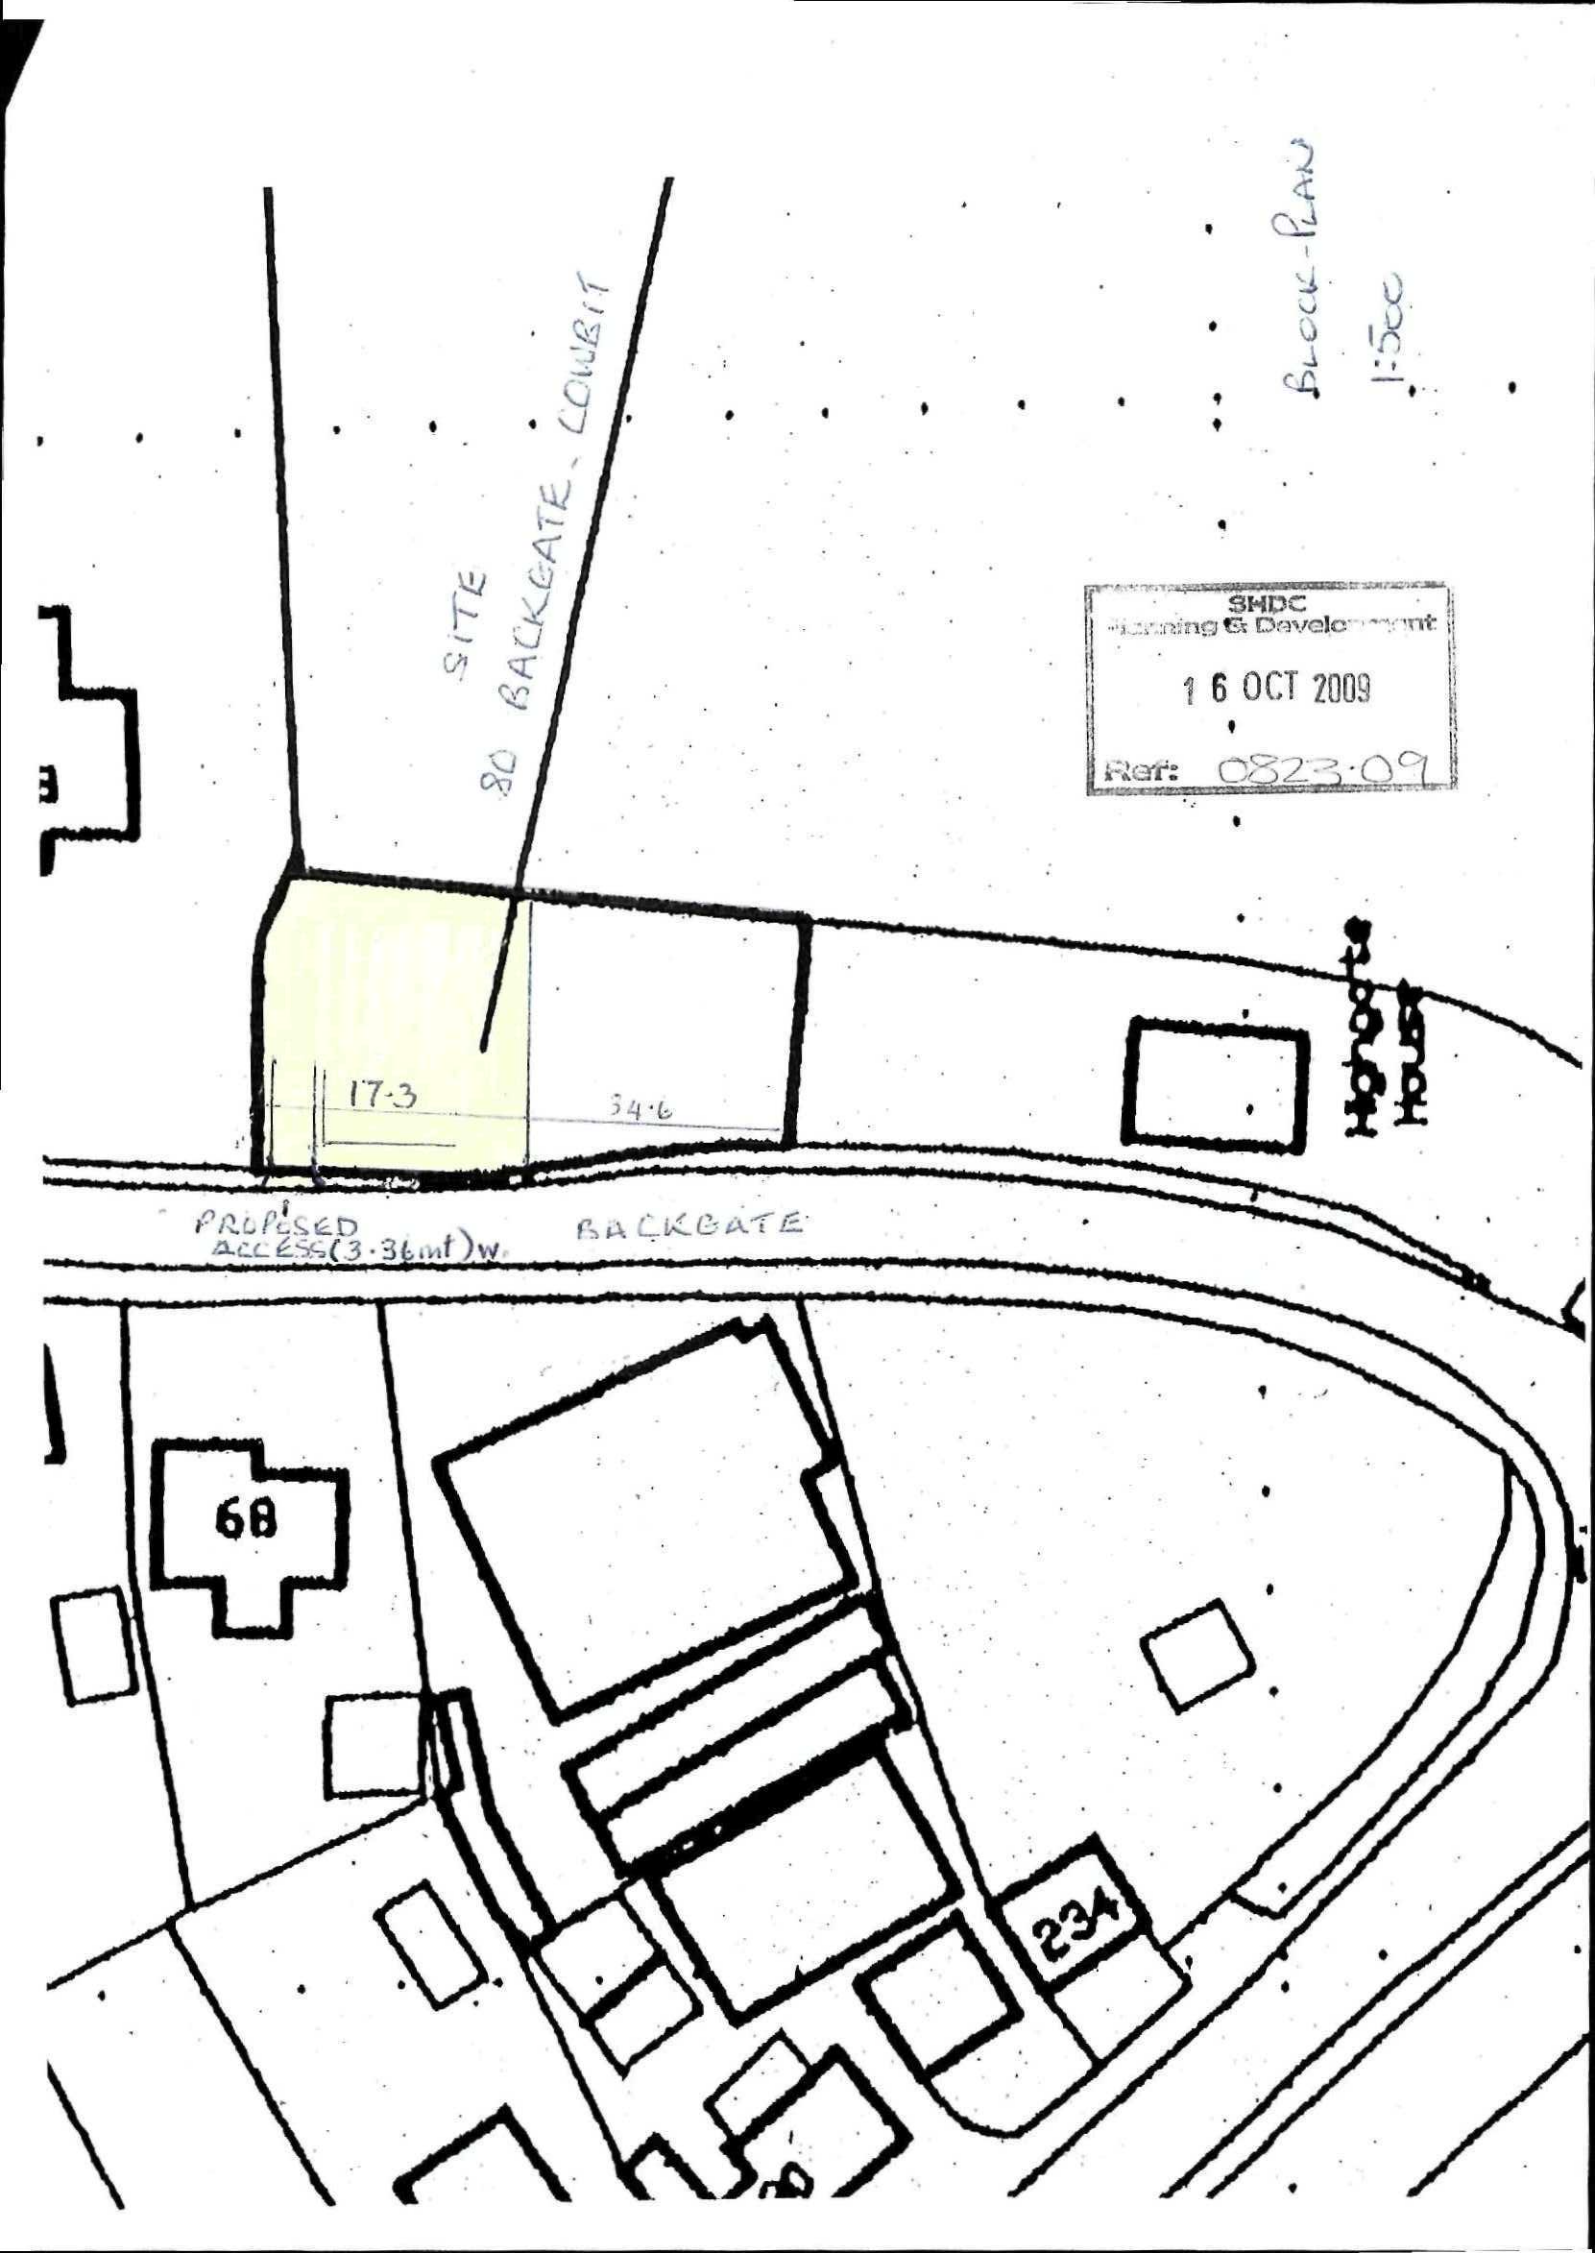

BLOCK PLAN
1:500
SITE
80 BACKGATE, LOUTH
SHDC
Planning & Development
16 OCT 2009
Ref: 0823/09
17·3
34·6
PROPOSED ACCESS (3·36mt) W.
BACKGATE
68
234