



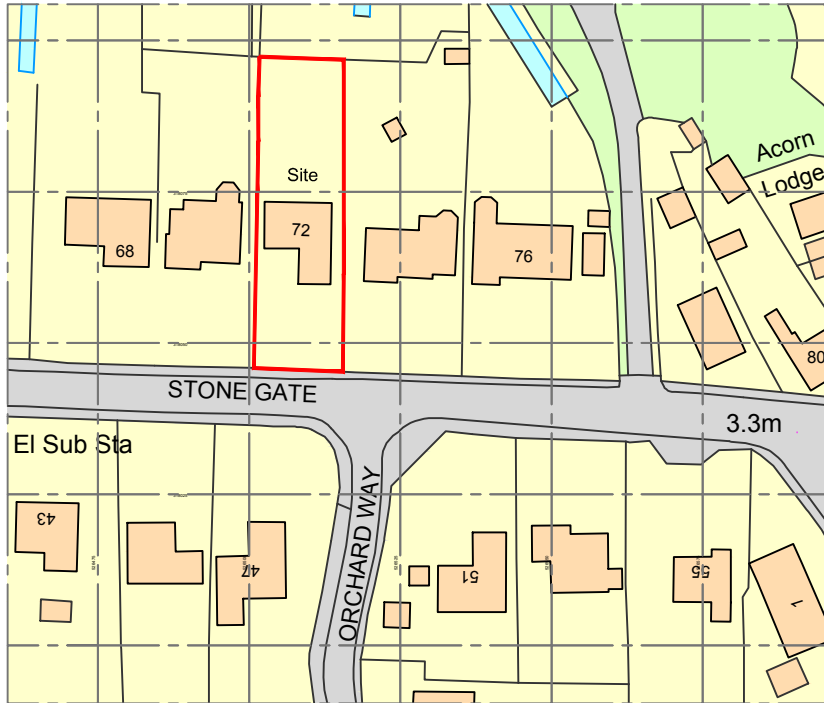

Ordnance Survey, (c) Crown Copyright 2019. All rights reserved. Licence number 100022432


Site Location Plan as existing

Scale 1:1250 @ A3

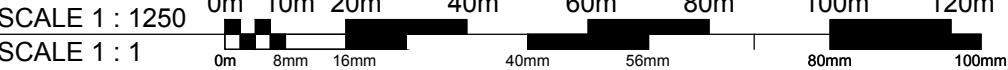

Site Block Plan as existing

Scale 1:500 @ A3

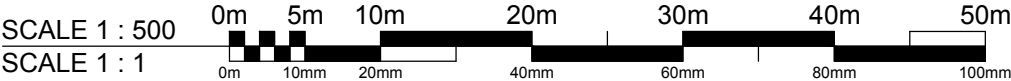

				-	xx.xx.xx	-	LS	
				Ref.	Date	Description	Initial	
Client: Mr C. & K. Brown	Project: Proposed single storey rear extension at 72 Stonegate Cowbit PE12 6AH			Date: 21.06.2019		Scale: As Shown @ A3		Drawing Title: Site Location and Block Plan as existing GENERAL ISSUE
				Drawn by: LS		Checked by: AJO		
	Drawing No.: A1426- 01		Rev: -		DO NOT SCALE THIS DRAWING. THE CONTRACTOR IS DEEMED TO HAVE CHECKED ALL DIMENSIONS ON SITE AND REPORT ANY DISCREPANCIES TO OGLESBY & LIMB LTD. THE CONTENTS OF THIS DRAWING ARE COVERED BY COPYRIGHT AND REMAIN THE PROPERTY OF OGLESBY & LIMB LTD. WRITTEN APPROVAL MUST BE OBTAINED FROM OGLESBY & LIMB LTD PRIOR TO DUPLICATION OR REPRODUCTION OF THIS DRAWING OR ITS CONTENTS. ANY DIMENSIONS NOT SHOWN ARE TO BE CHECKED AND AGREED WITH OGLESBY & LIMB LTD.			

Oglesby & Limb Ltd
Chartered Architect

Suite 1 Market Chambers
12 Market Place, Spalding
PE11 1SL
T: 01775 761196
e-mail: design@o-l-ltd.co.uk

O&L