



PROPOSED REPLACEMENT OF EXISTING FLAT ROOF WITH NEW PITCHED ONE FOR
MR. G. SPRUCE, 5 STONEGATE, COWBIT, SPALDING, Lincs.

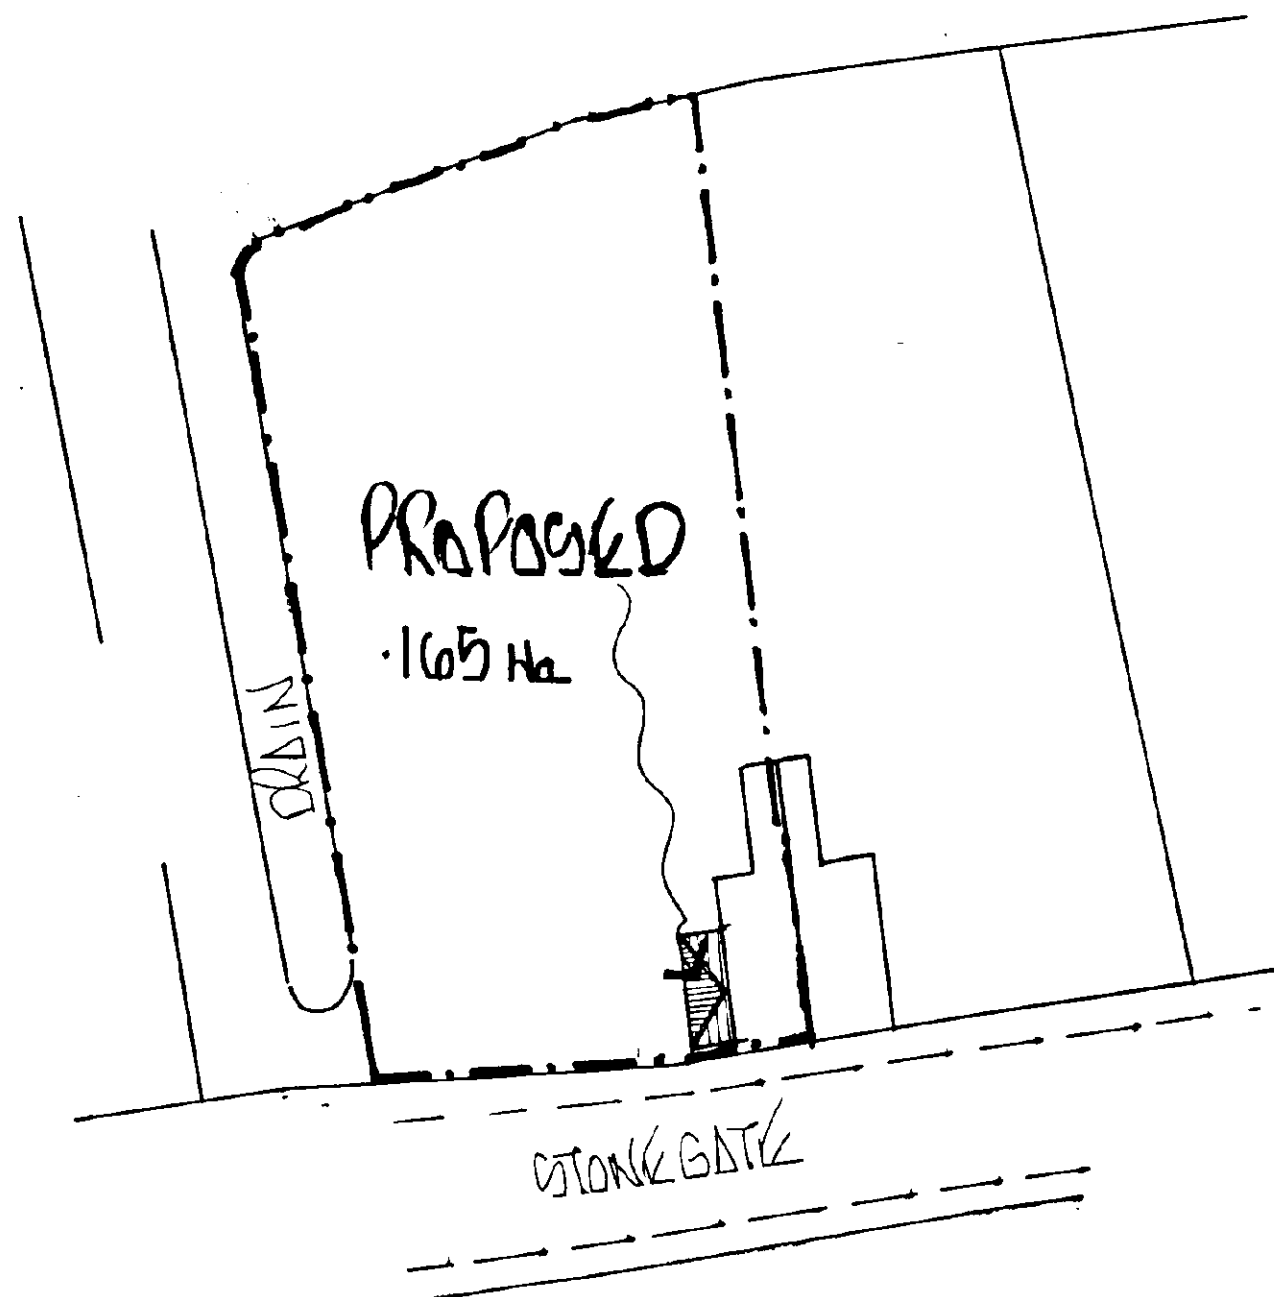

BLOCK Φ LN

SCALE 1/500

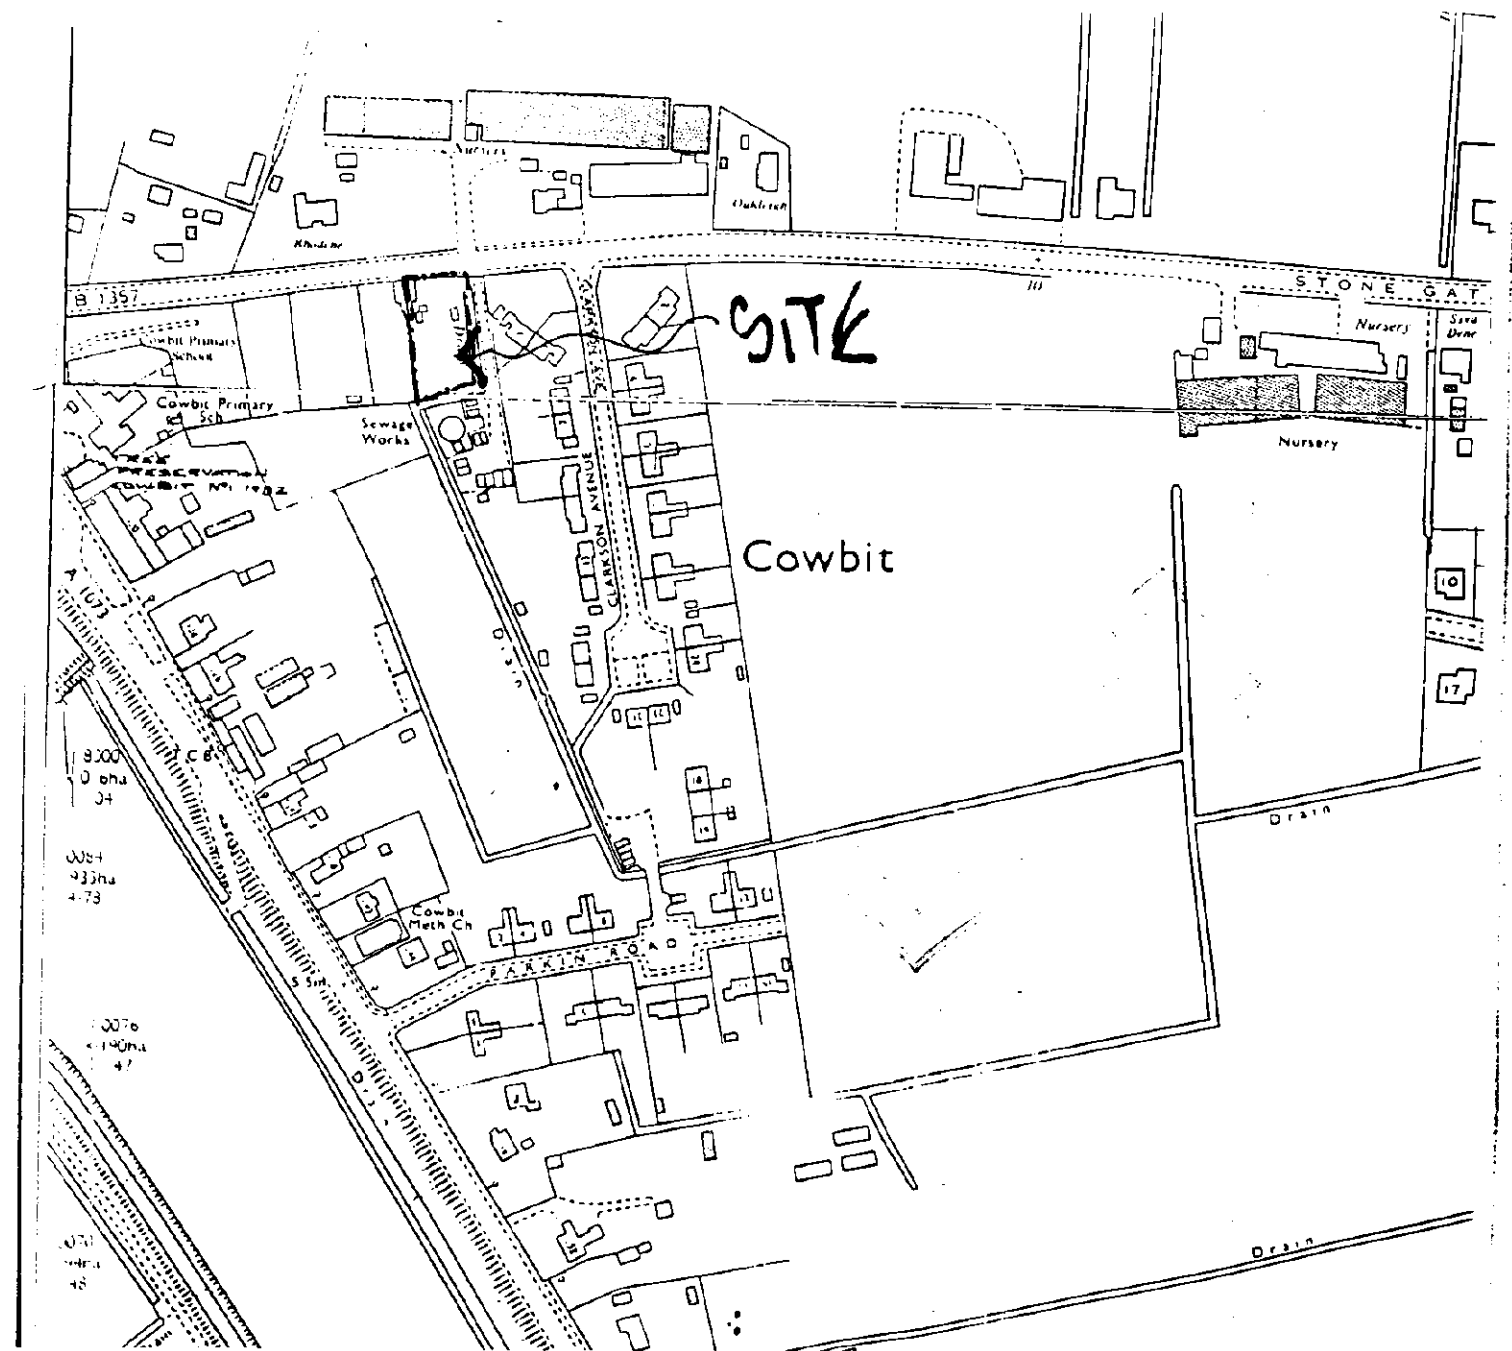

LOCATION PLAN

SCALE 1 / 2500

SOUTH HOLLAND DC
HOUSING & PLANNING
- 6 SEP 1996
Ref: 0839 96.

DRNG 2 of 2