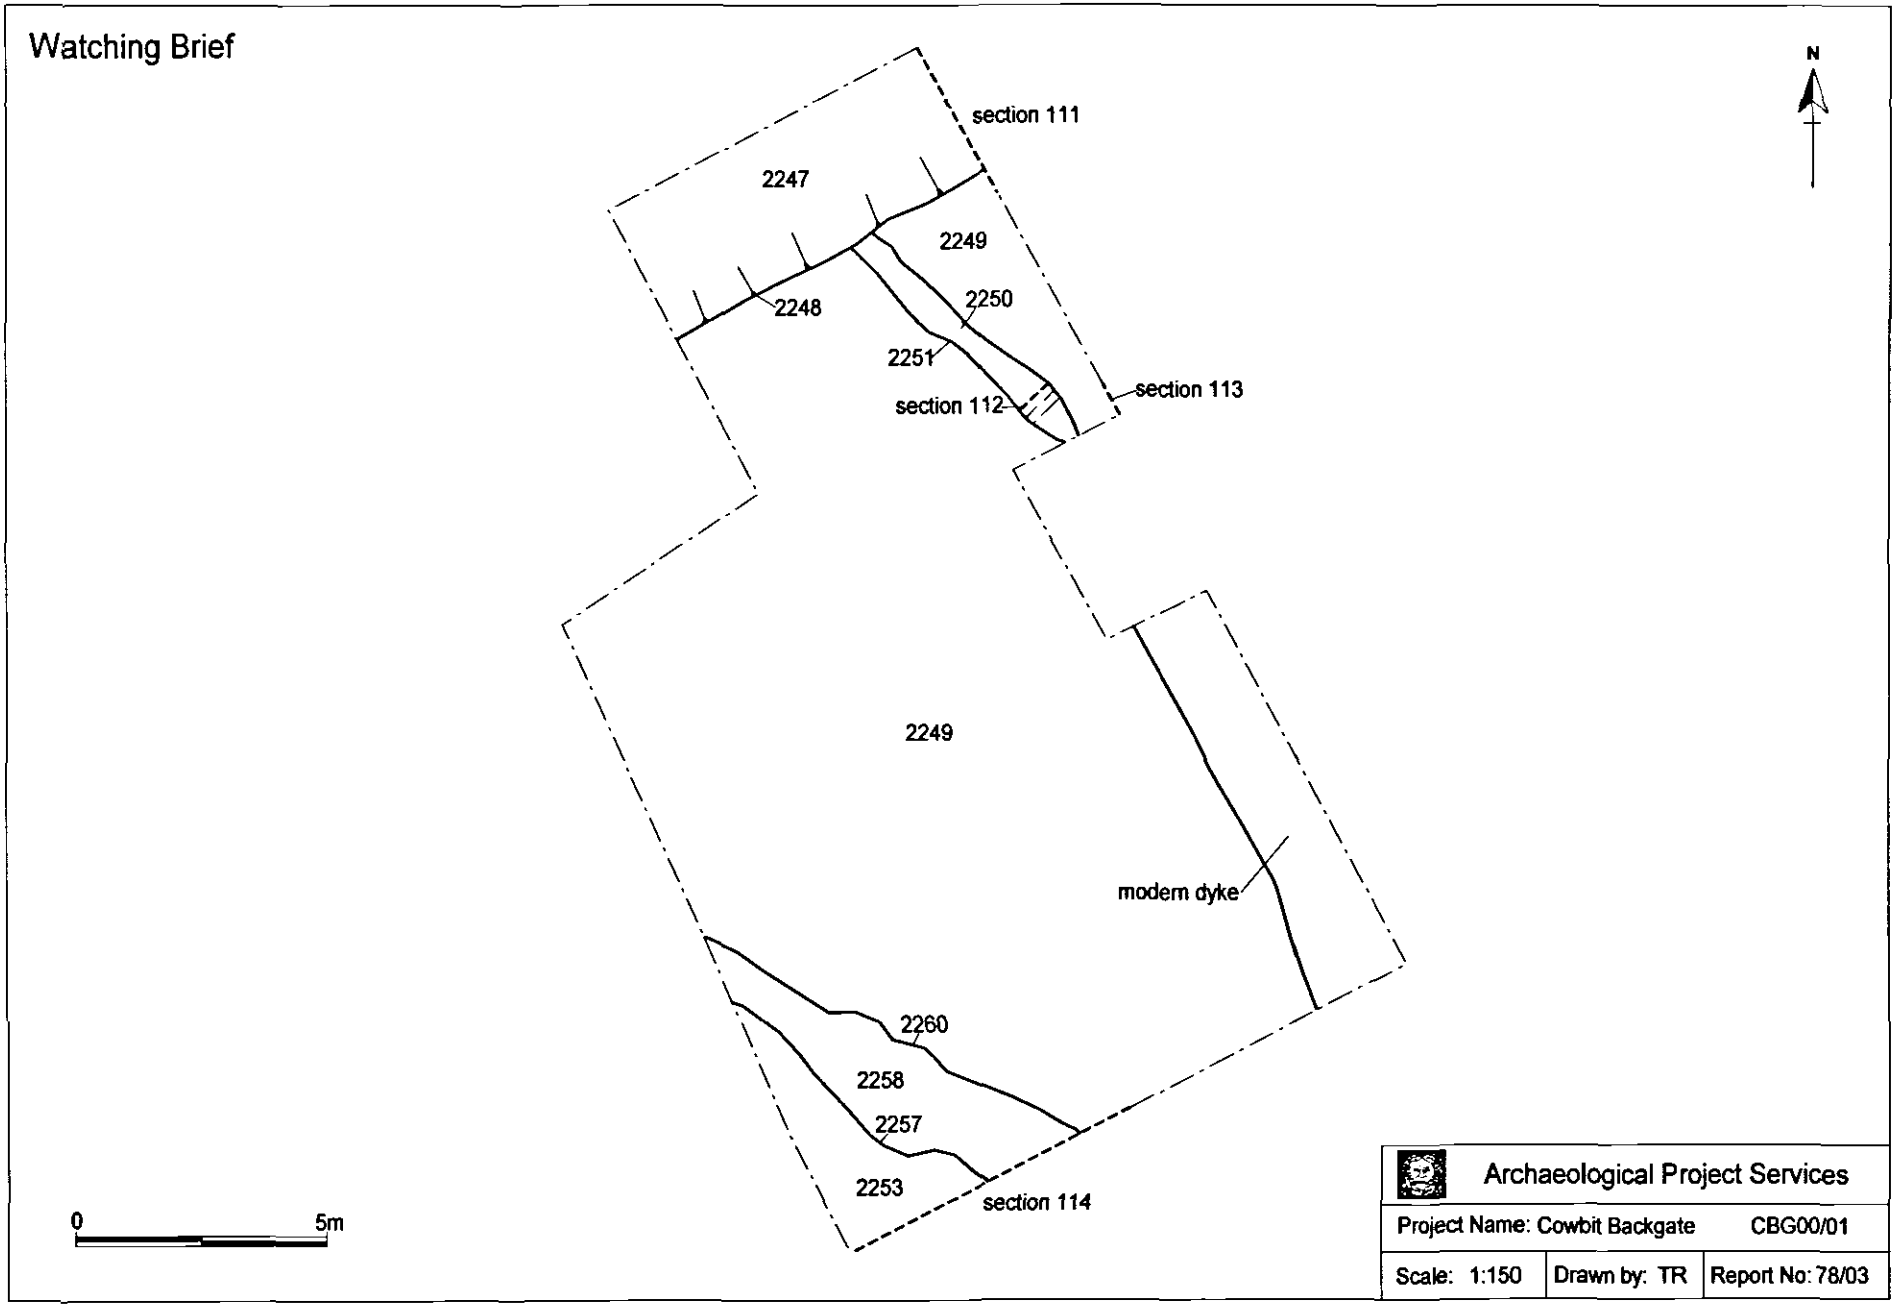


Figure 4: Plot 22 plan