


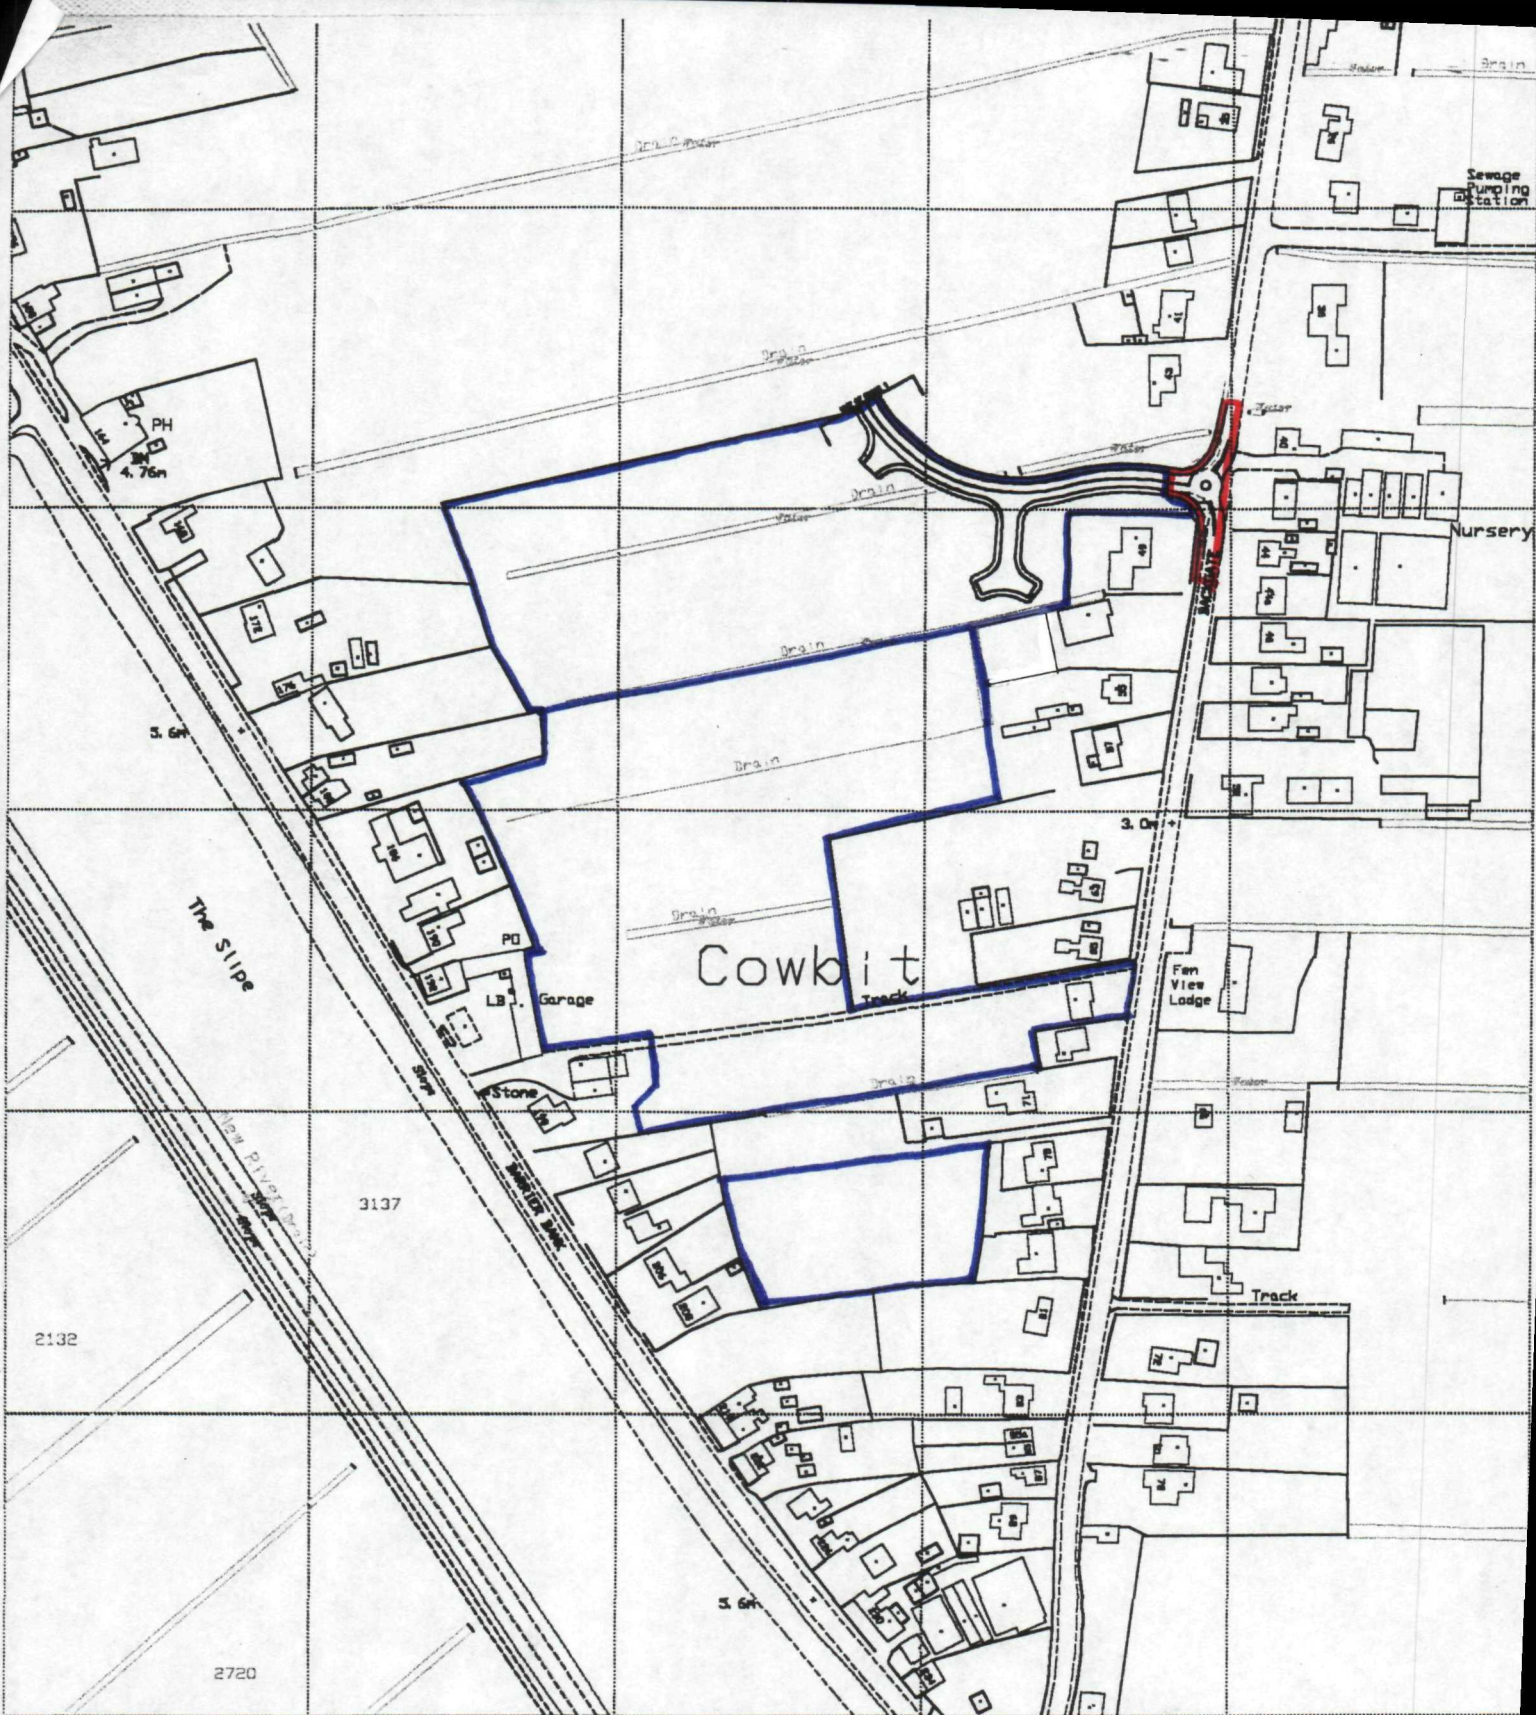

Broadgate Homes Ltd

Broadgate Homes Ltd

Broadgate House, Weston Hills,
Spalding, Lincolnshire, PE12 6DB.

Telephone: (01406) 380532

Fax: (01406) 380014

SOUTH HOLLAND DC
HOUSING & PLANNING

- 6 SEP 1999

Ref: 0883/99

Proposed Mini-roundabout
Backgate, Cowbit.

Scale 1:2500

Sept.99

Drawing No. 96036-06

**DETERMINED
PLAN**