

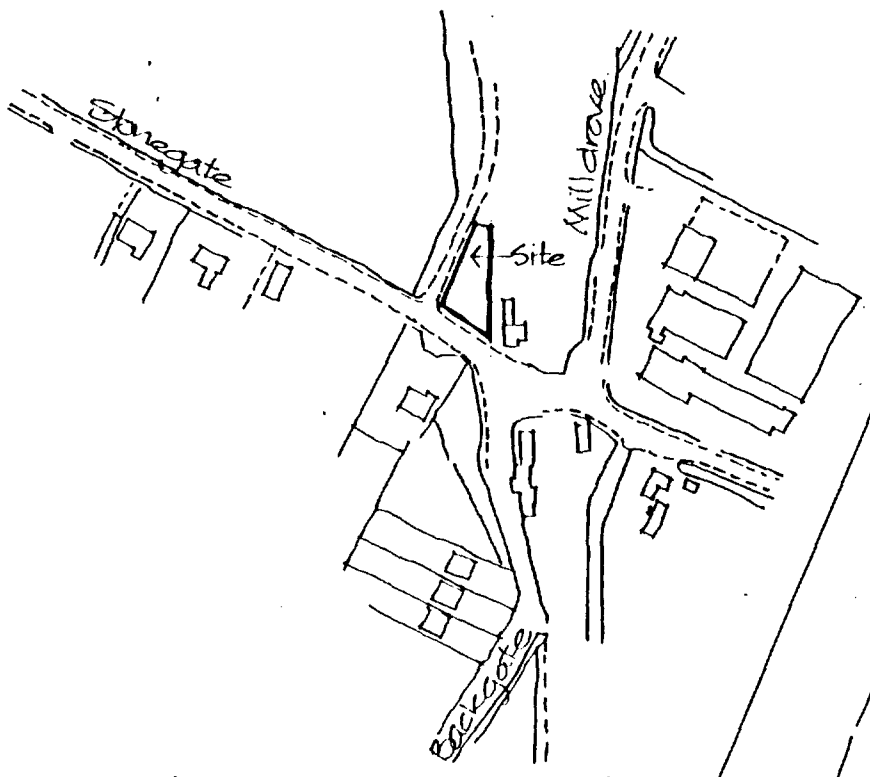


LOCATION PLAN
Scale 1:2500

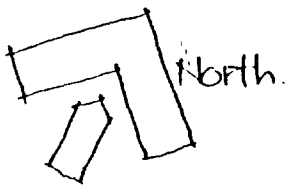

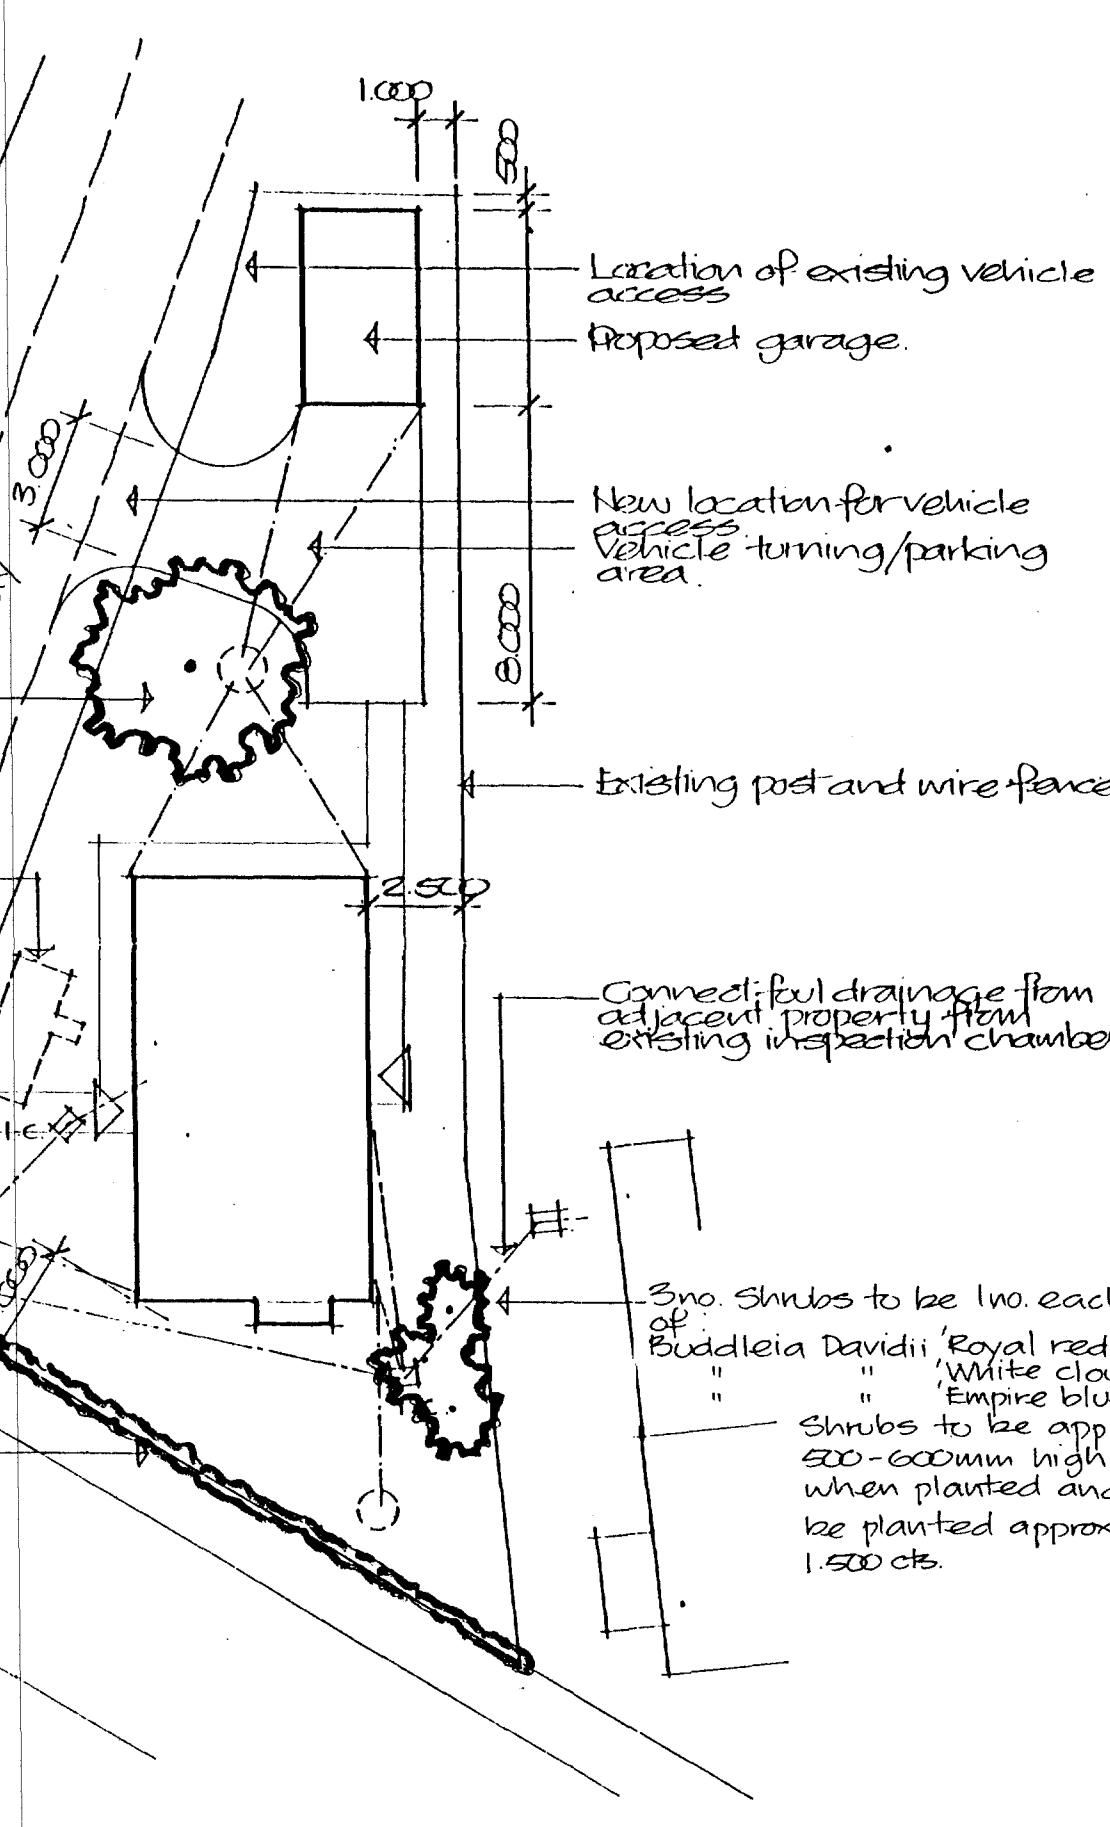

BLOCK PLAN
Scale 1:200

PLANNING PLAN

SOUTH HOLLAND DC
HOUSING & PLANNING
05 SEP 1995
0695/95

Project
PROPOSED BUNGALOW AND GARAGE
AT STONEGATE, COWBIT.

TREE & SHRUB PLANTING SCHEME

ALAN HORNSBY
ARCHITECTURAL SERVICES
'Little Acre'
Peak Hill, Cowbit,
Spalding, Lincs. PE12 6AW
Tel. Holbeach (01406) 380591

Client
H.K. GOTT AND SONS

Scale

Date May 95

Drg. no.
95/19/4

AM ADMEL 230