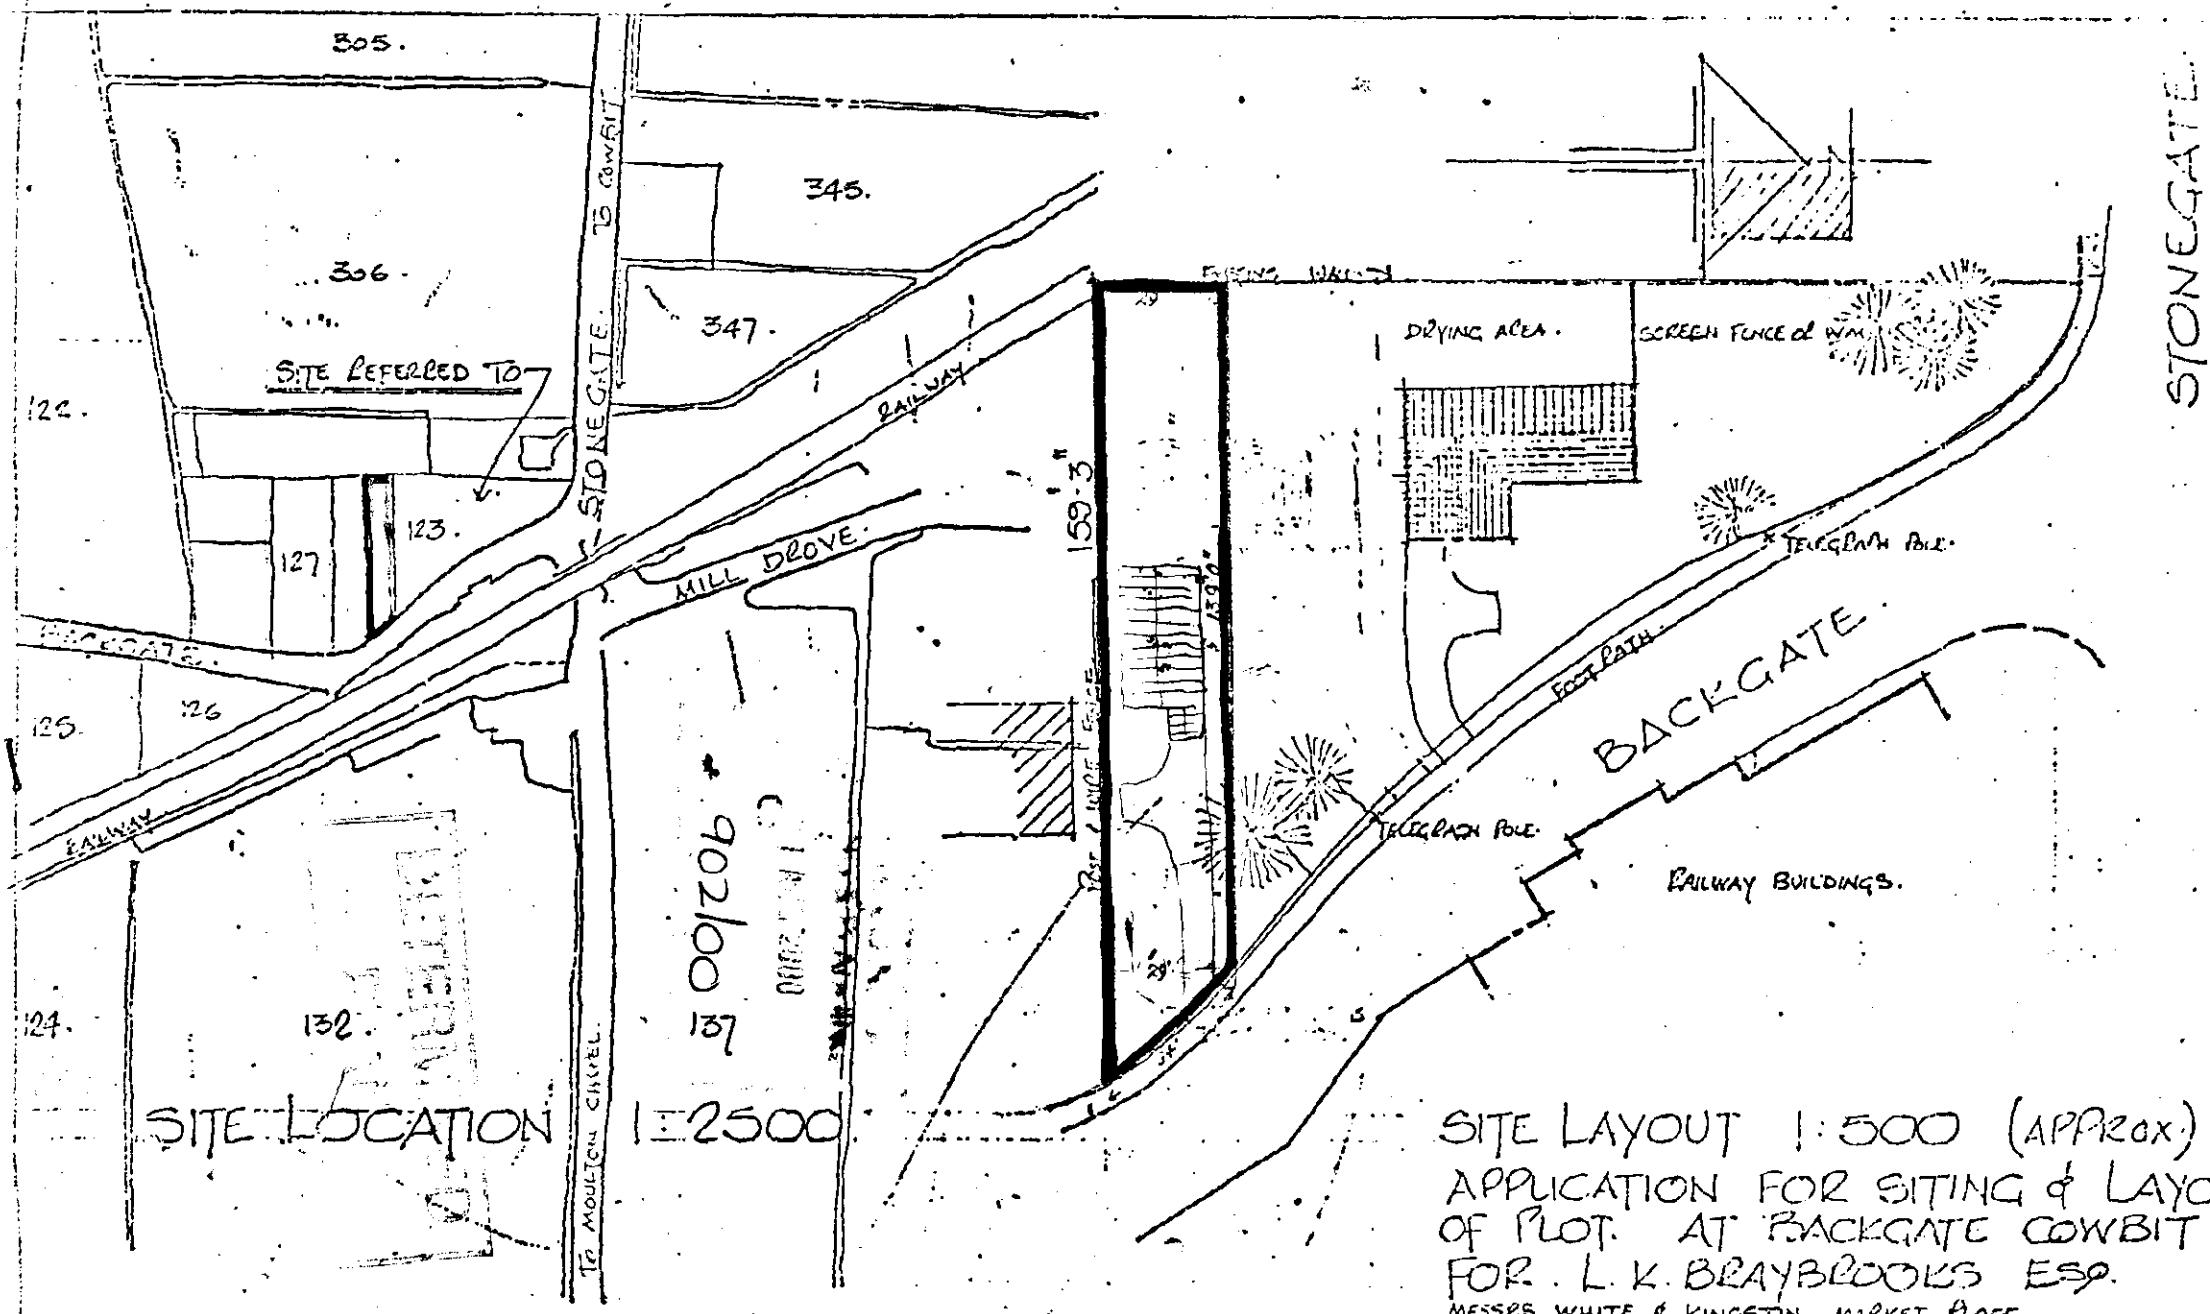
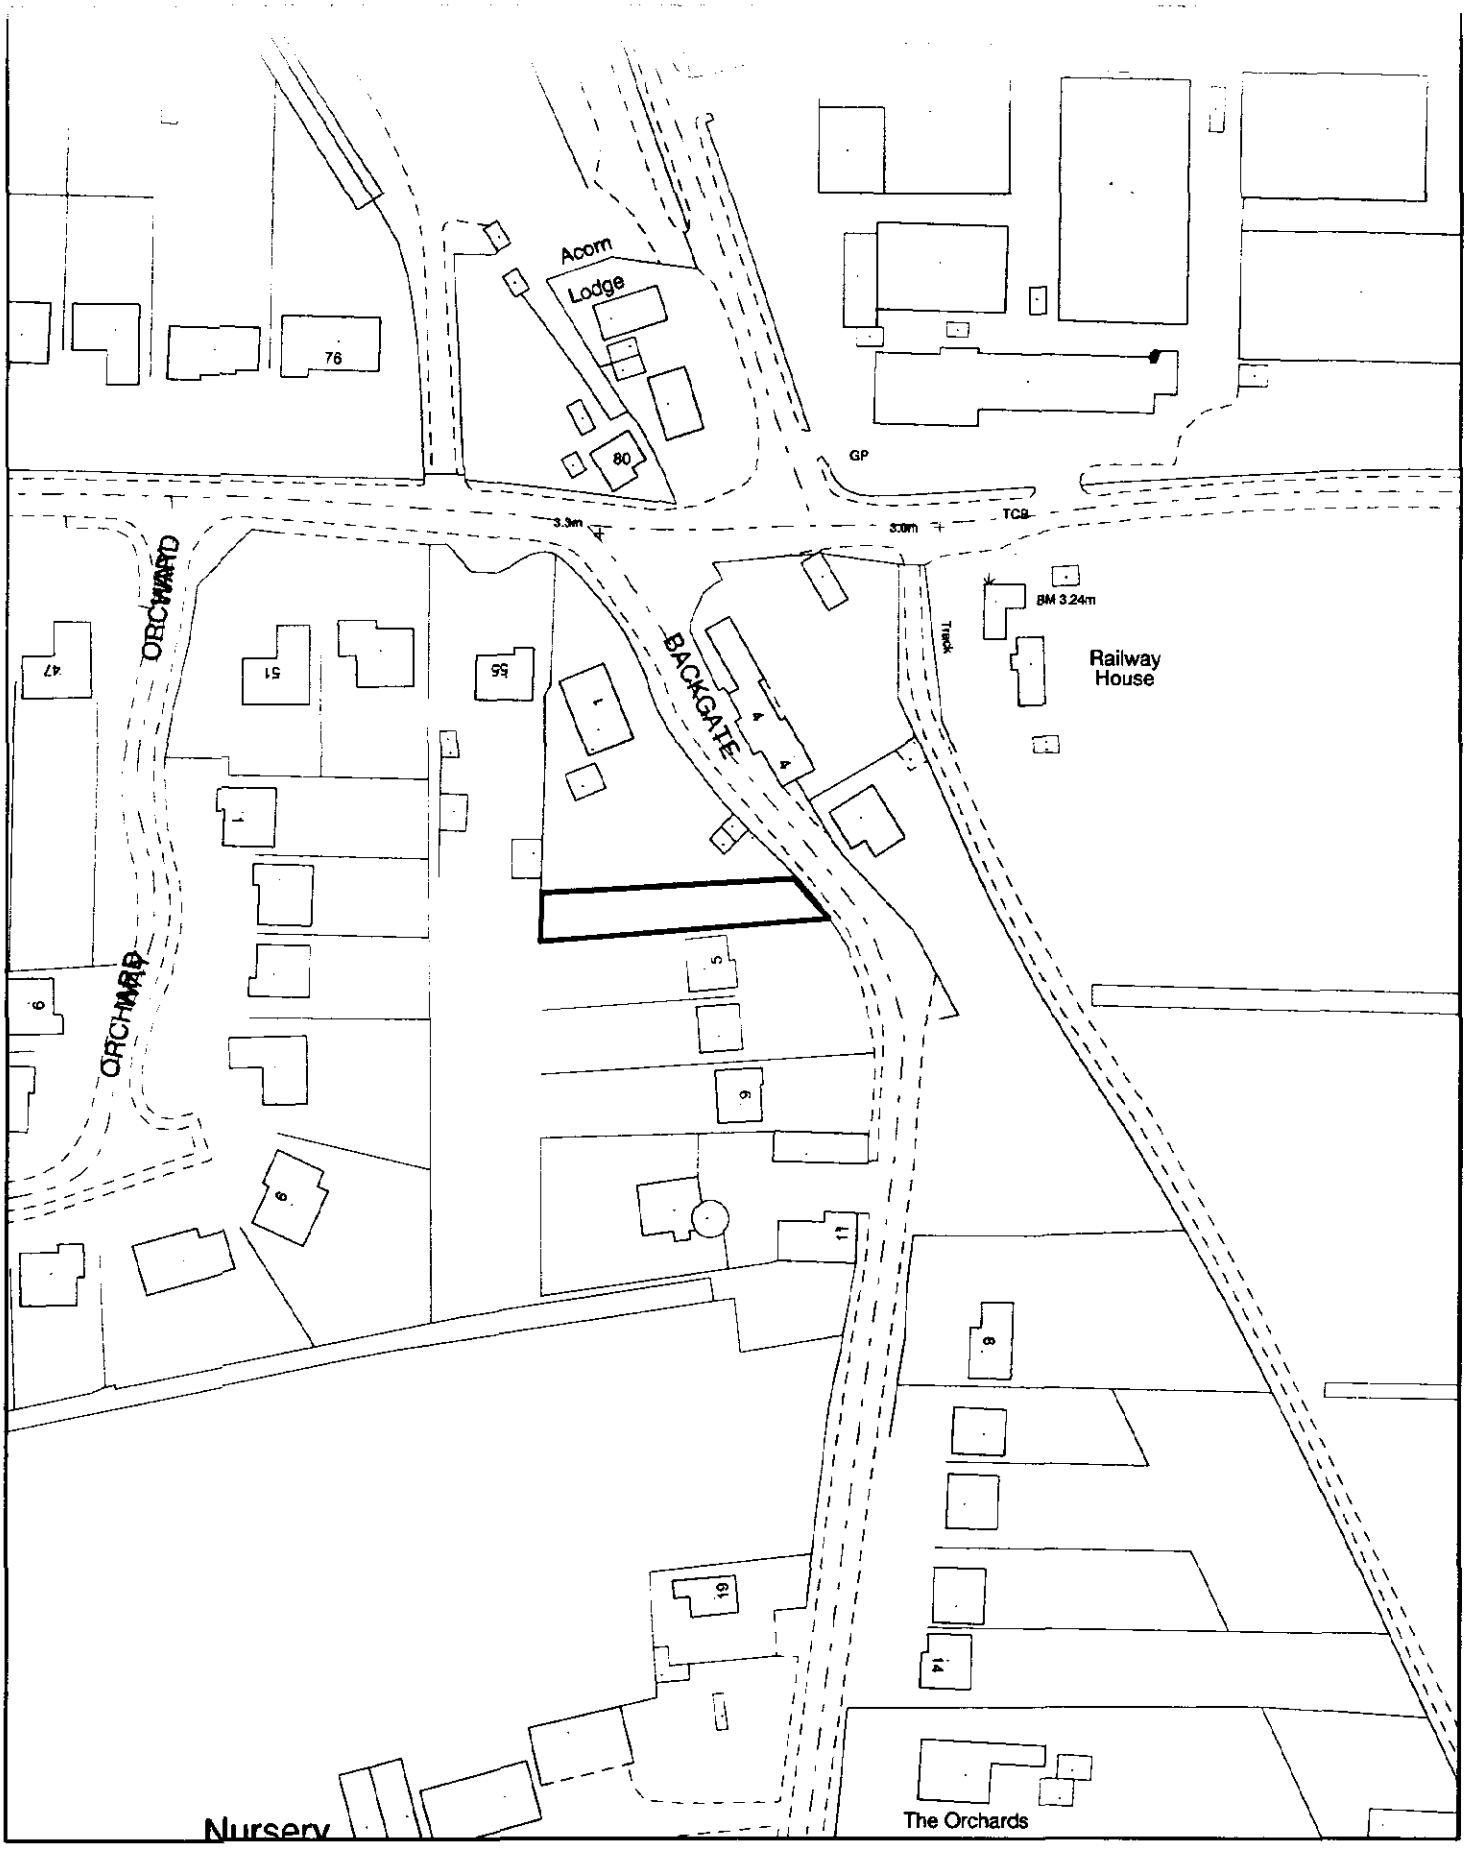

305.
345.
306.
347.
SITE REFERRED TO
122.
123.
127
SLOEGATE
TO COWBIT
RAILWAY
MILL DROVE
BACKGATE
125.
126
124.
132.
137
TO MOULTON CHAPEL
159-3"
DRYING AREA.
SCREEN FENCE ON WALL
TELEGRAPH POLE.
FOOT PATH.
BACKGATE
TELEGRAPH POLE.
RAILWAY BUILDINGS.
STONEGATE
SITE LOCATION 1:2500
SITE LAYOUT 1:500 (APPROX.)
APPLICATION FOR SITING & LAYO
OF PLOT AT BACKGATE COWBIT
FOR. L. K. BRAYBROOKS ESQ.
MESSRS WHITE & KINGSTON, MARKET PLACE
DONINGTON SPALDING LINCS. OCT 1979.



SOUTH HOLLAND DISTRICT COUNCIL

Planning Application Location Plan
Ward Member Notification

H01/0902/00

FILE COPY

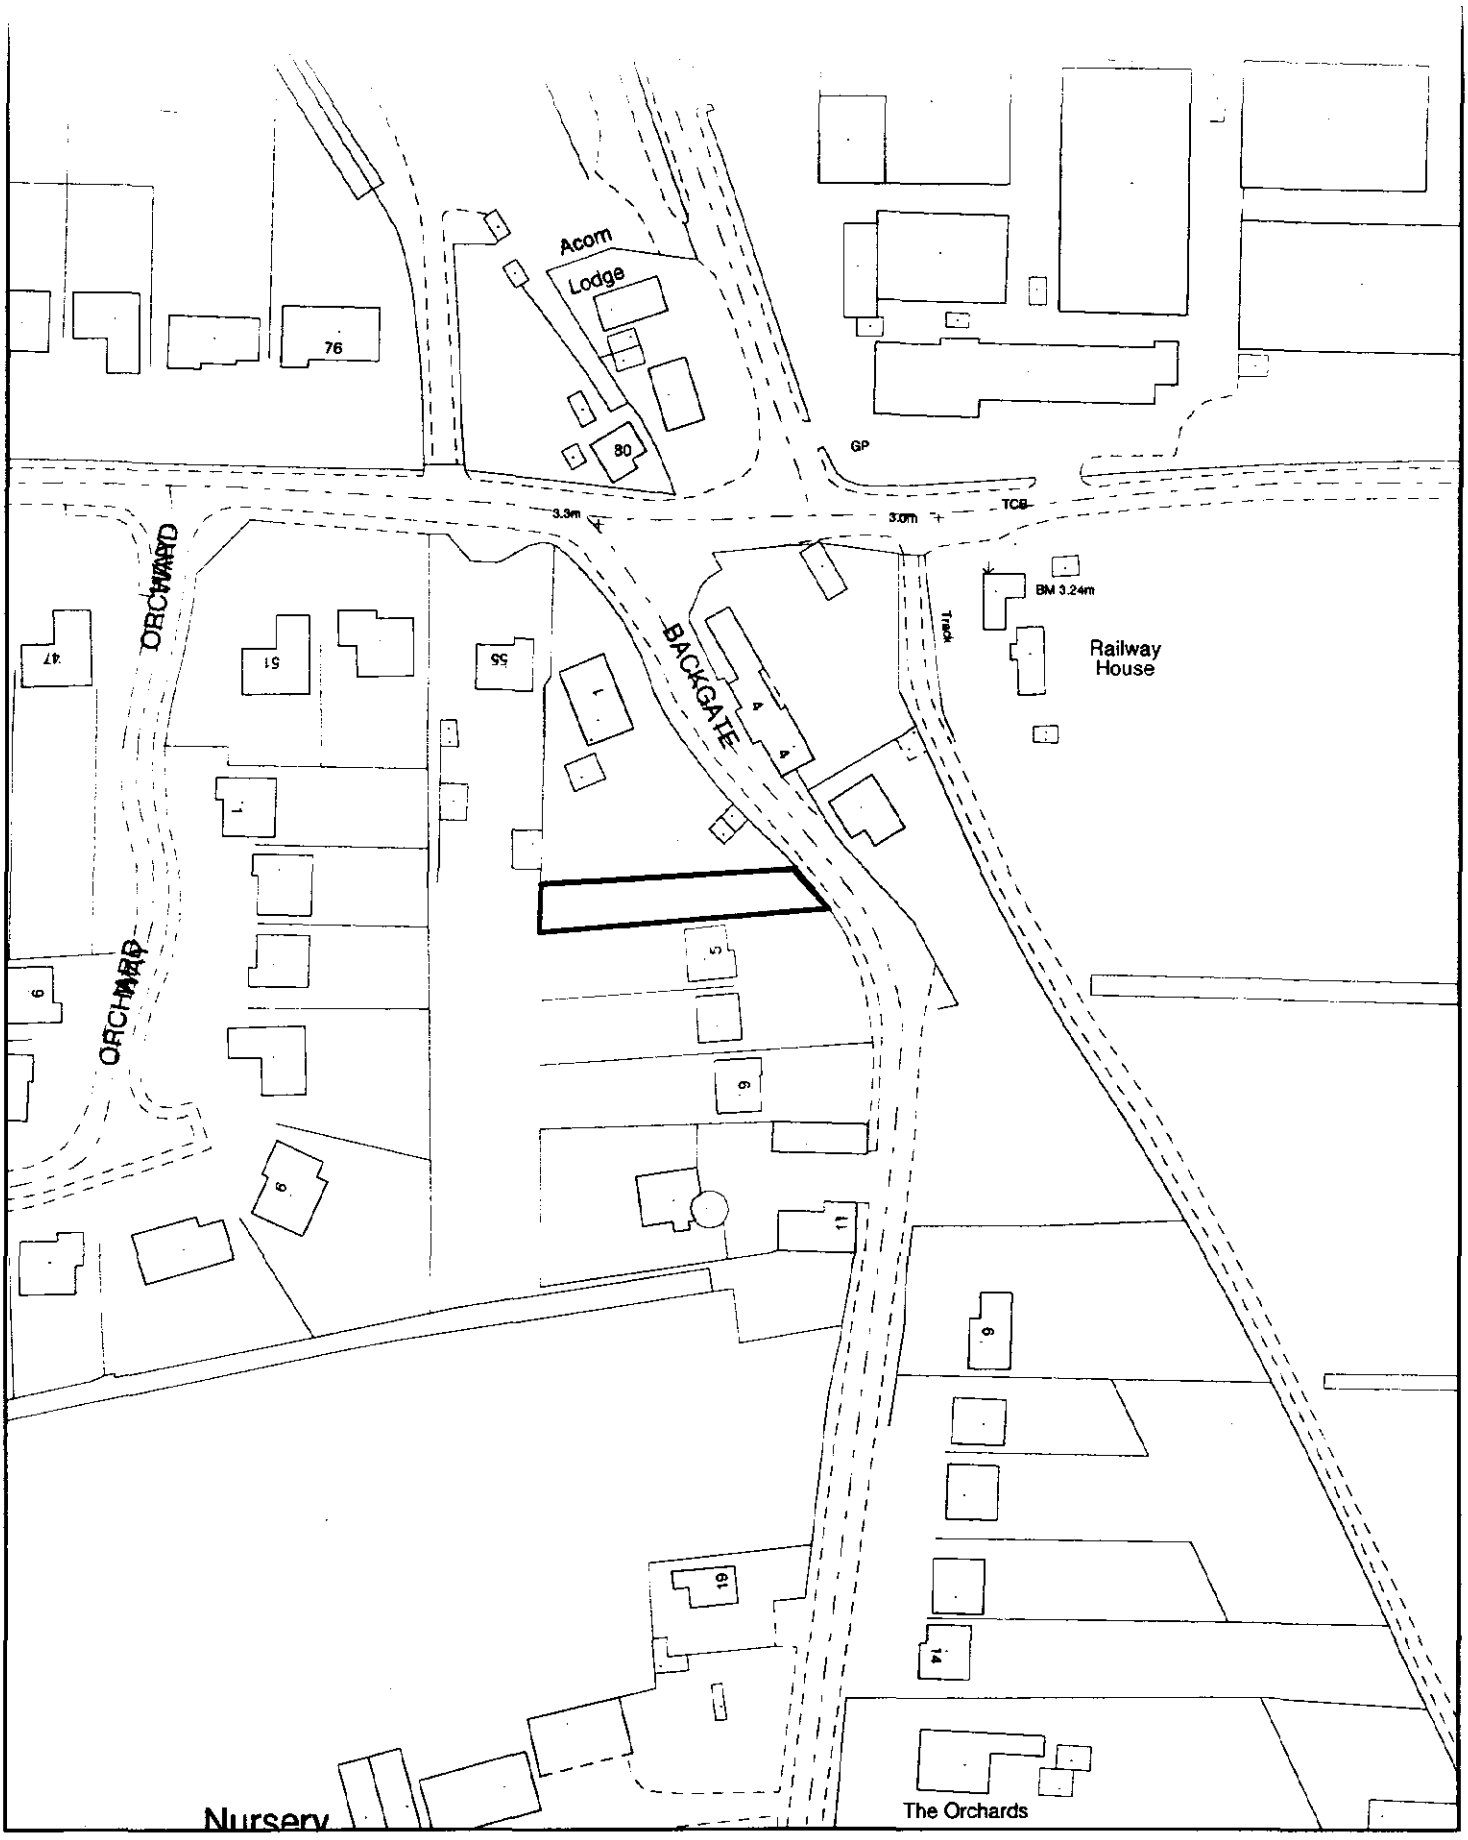
Scale: 1:1250

Housing and Planning Services Department

Council Offices, Priory Road, Spalding, Lincolnshire
PE11 2XE

PLEASE DO NOT COPY THIS PLAN
This map is reproduced from Ordnance Survey material with permission of Ordnance Survey on behalf of Her Majesty's Stationery Office (c) Crown copyright. Unauthorised reproduction infringes Crown copyright and may lead to prosecution or civil proceedings. South Holland District Council LA079413 2000

N



SOUTH HOLLAND DISTRICT COUNCIL

Planning Application Location Plan
Ward Member Notification

H01/0902/00

Scale: 1:1250

Housing and Planning Services Department

Council Offices, Priory Road, Spalding, Lincolnshire
PE11 2XE

PLEASE DO NOT COPY THIS PLAN
This map is reproduced from Ordnance Survey material with permission of Ordnance Survey on behalf of Her Majesty's Stationery Office (c) Crown copyright. Unauthorised reproduction infringes Crown copyright and may lead to prosecution or civil proceedings. South Holland District Council LA079413 2000

N