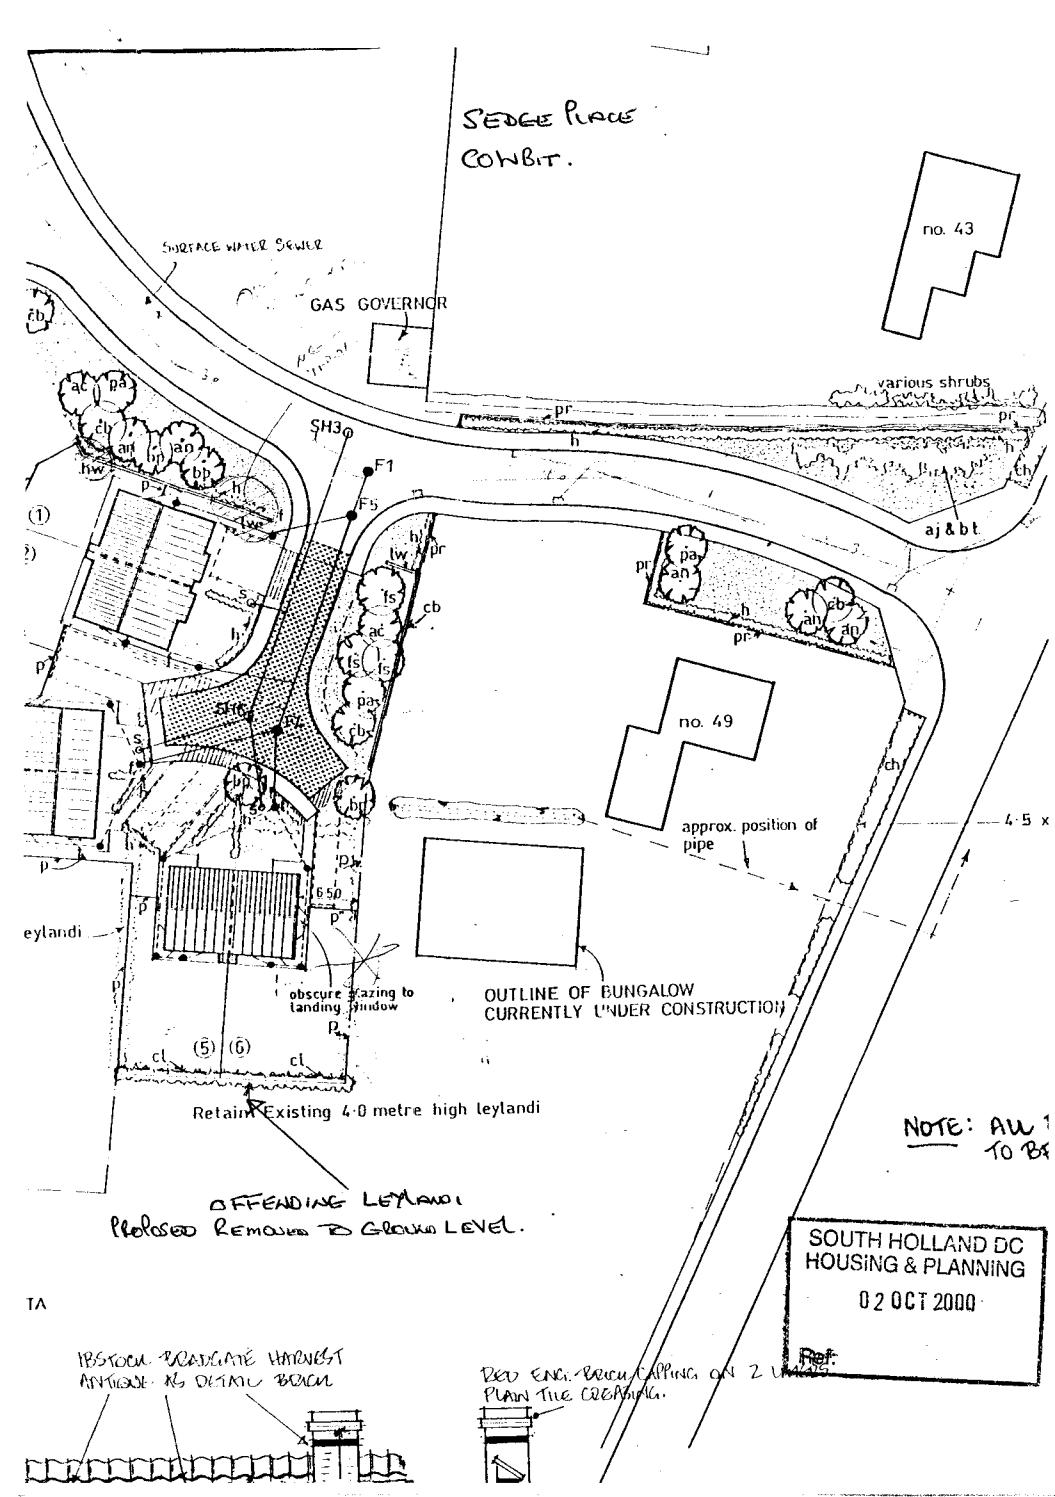
SEDGE PLACE
CONBIT.
no. 43
SURFACE WATER SEWER
GAS GOVERNOR
various shrubs
aj & bt
SH3
F1
F5
no. 49
approx. position of pipe
4·5 x
OUTLINE OF BUNGALOW CURRENTLY UNDER CONSTRUCTION
obscure glazing to landing window
Retain Existing 4·0 metre high leylandi
OFFENDING LEYLANDI
PROPOSED REMOVAL TO GROUND LEVEL.
NOTE: ALL
TO BE
SOUTH HOLLAND DC
HOUSING & PLANNING
02 OCT 2000
Ref.
IBSTOCK BRADGATE HARVEST
ANTIQUE AS DETAIL BRICK
RED ENG. BRICK COPING ON 2
PLAIN TILE CREASING.

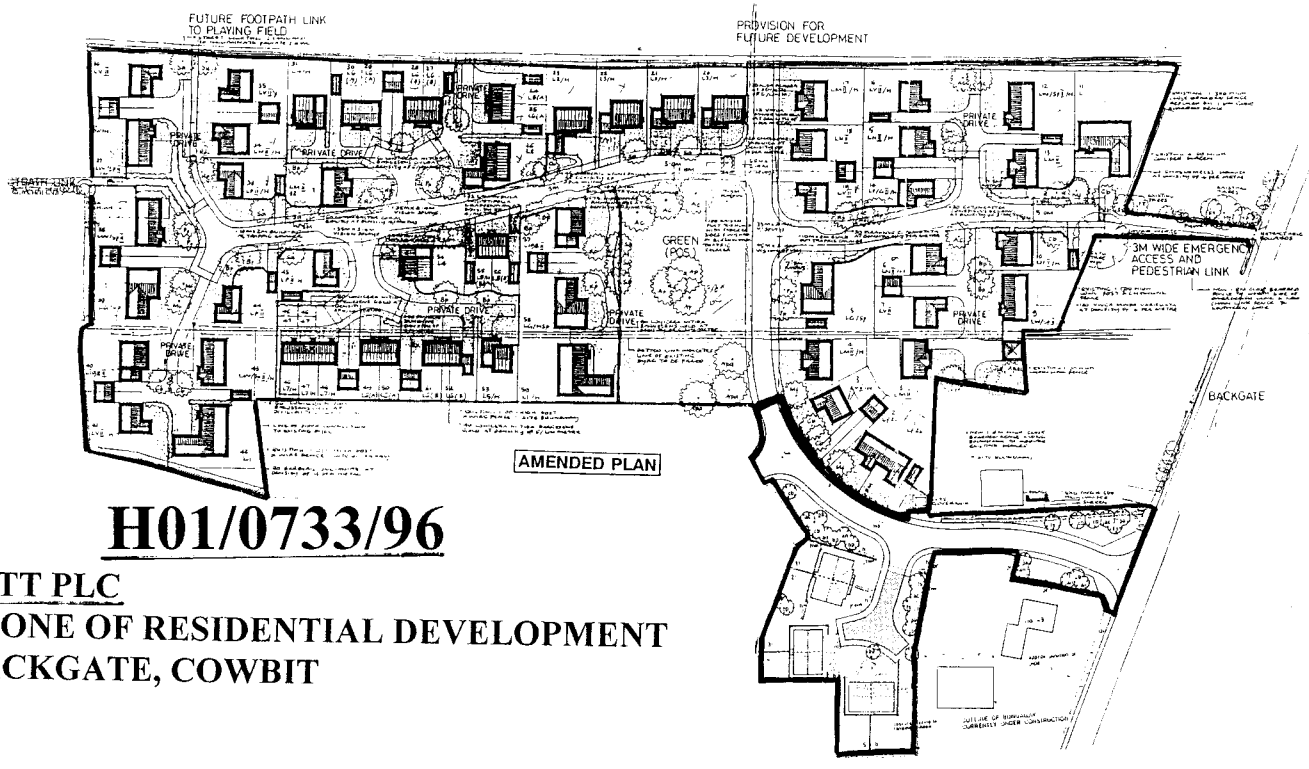

H01/0733/96

ENNETT PLC

HASE ONE OF RESIDENTIAL DEVELOPMENT

)FF BACKGATE, COWBIT

H01/0913/96