


LAND OFF CHAPEL ROAD, COWBIT

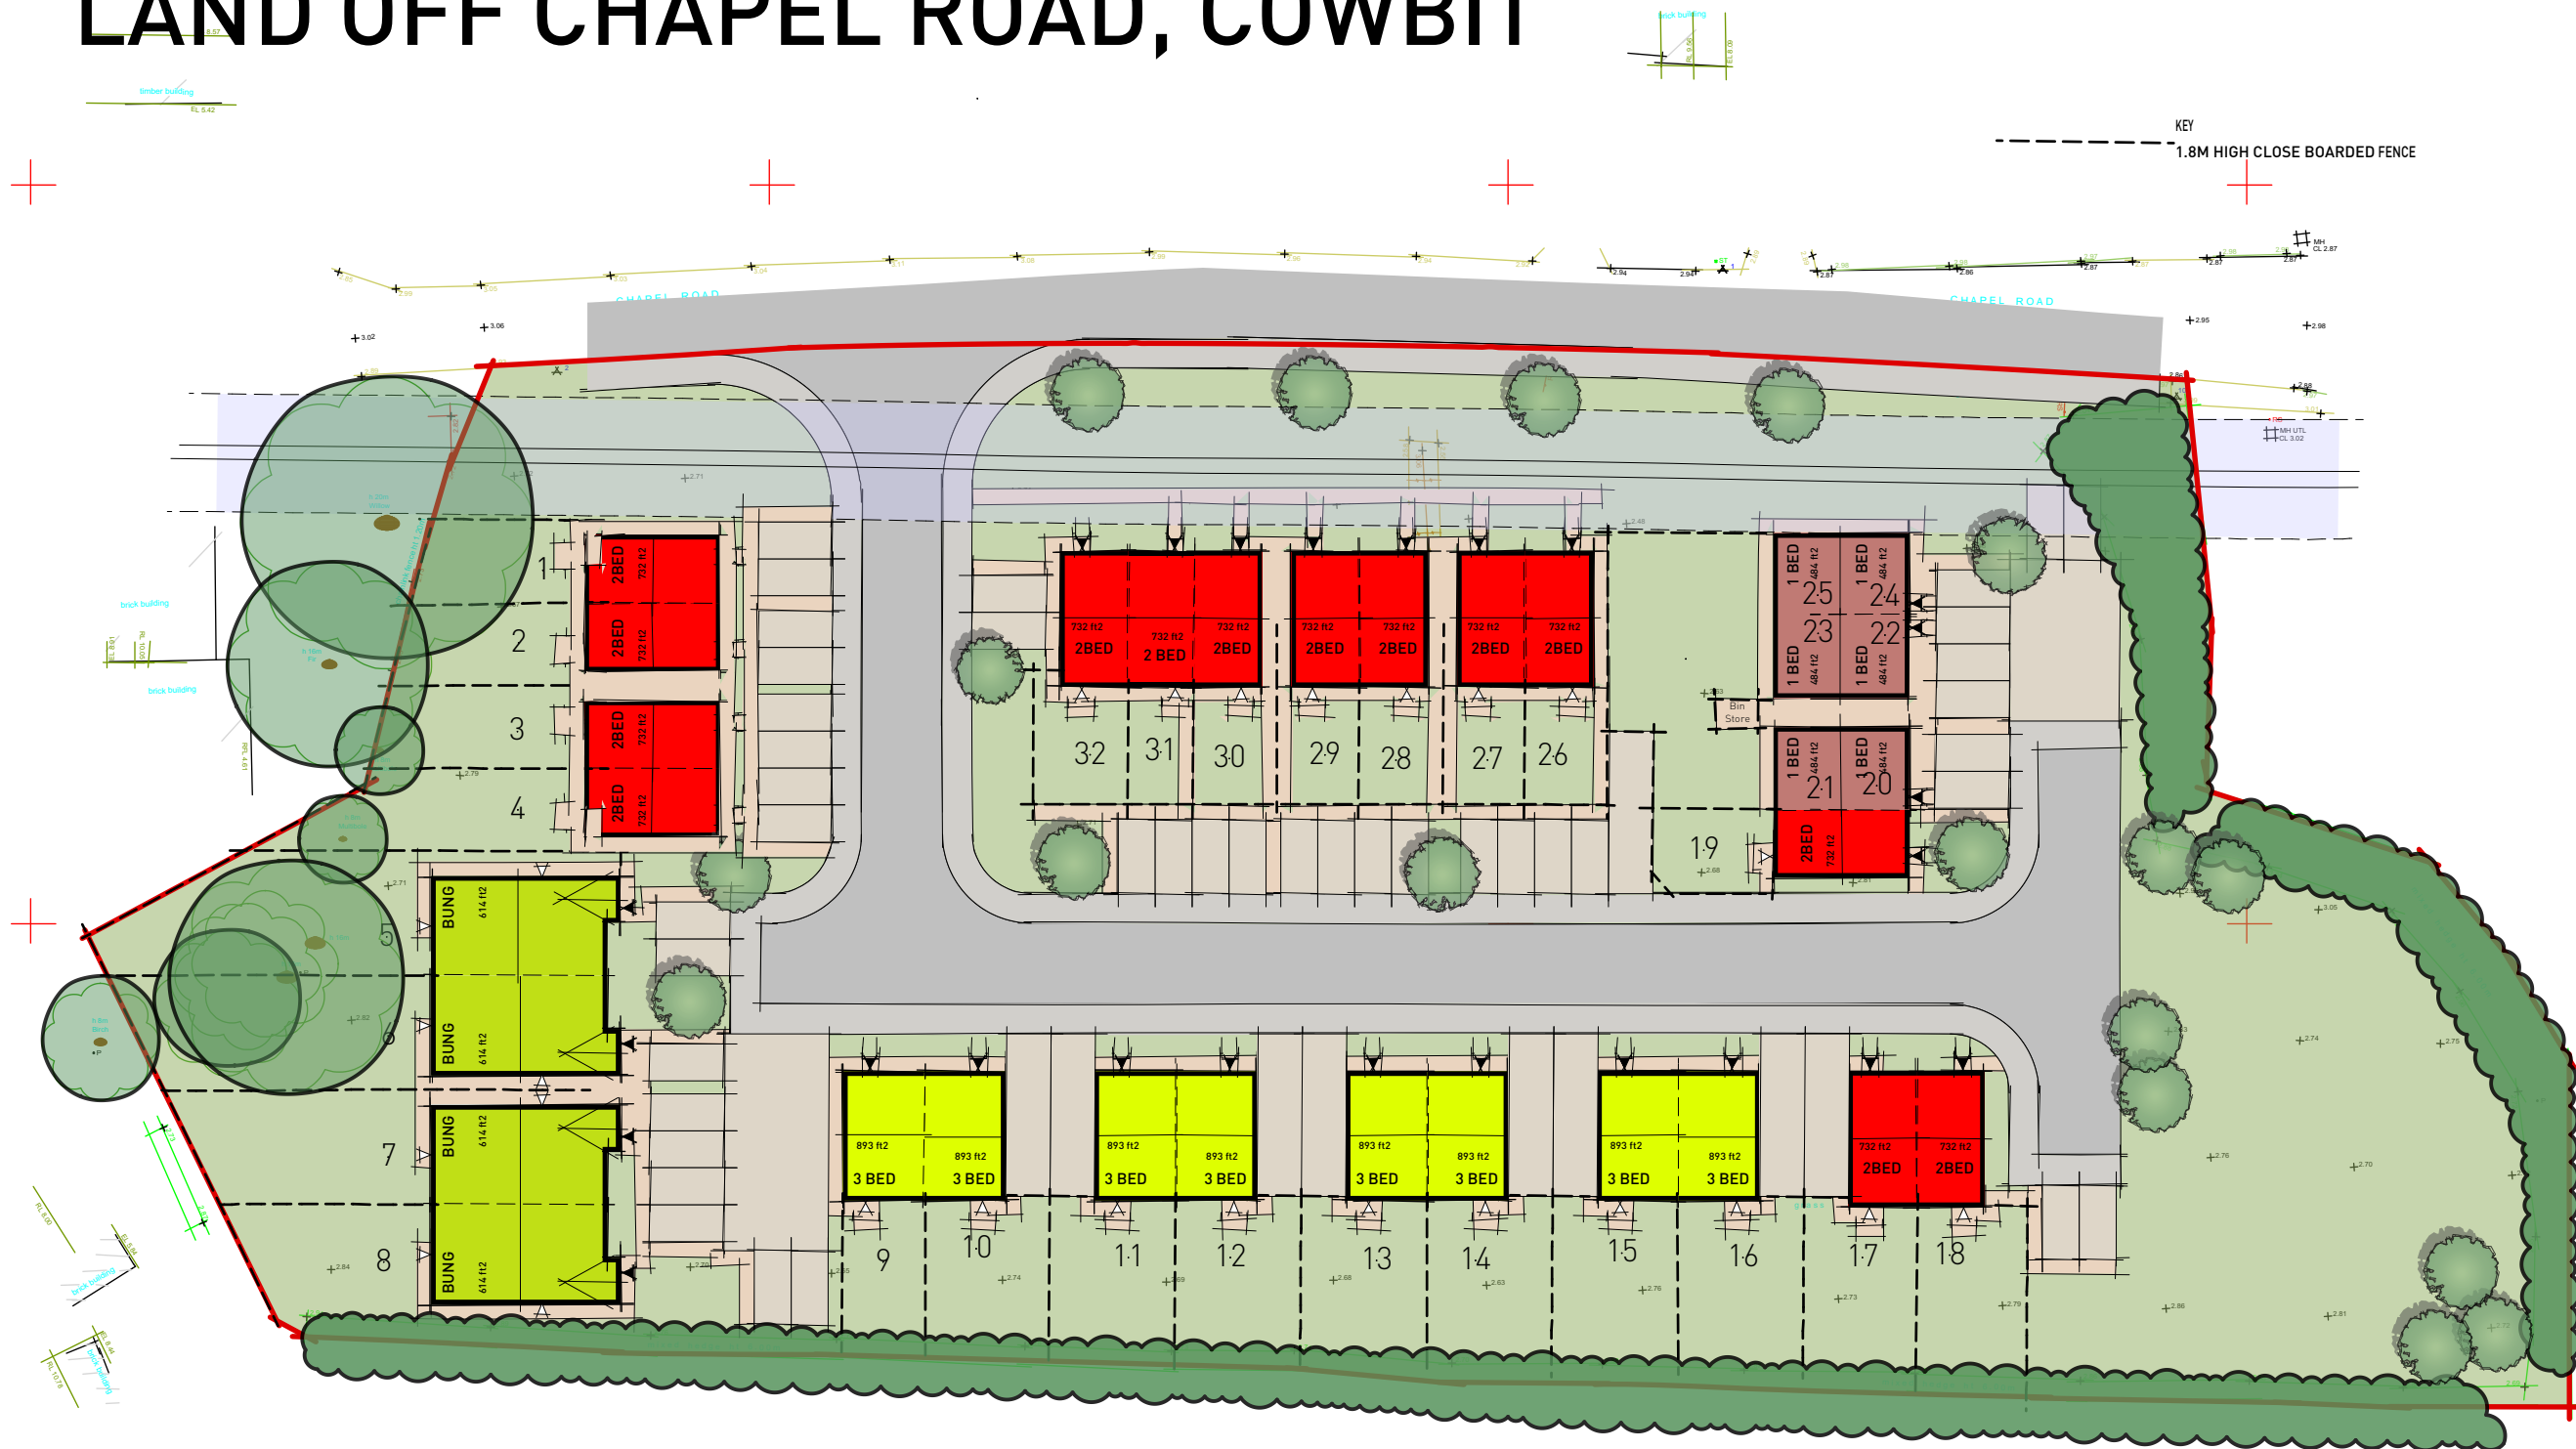

ACCOMMODATION SCHEDULE

Symbol	Beds	Storey Height	Area (SQFT)	Number	Total SQFT
3 BED	3	2	883	8	7064
2 BED	2	2	732	14	10248
BUNGALOW	2	1	614	4	2456
1 BED MAS	1	2	490	6	2940
GRAND TOTAL:				Number	Total SQFT
				32	22708

Rev/Date Note

LAND OFF CHAPEL ROAD, COWBIT
PROPOSED PLANNING LAYOUT SHOWING
INDICATIVE LANDSCAPE
SCALE 1:500 @A3
DATE - SEPT 18
REF-CWB-2018-001