


LAND OFF CHAPEL ROAD, COWBIT

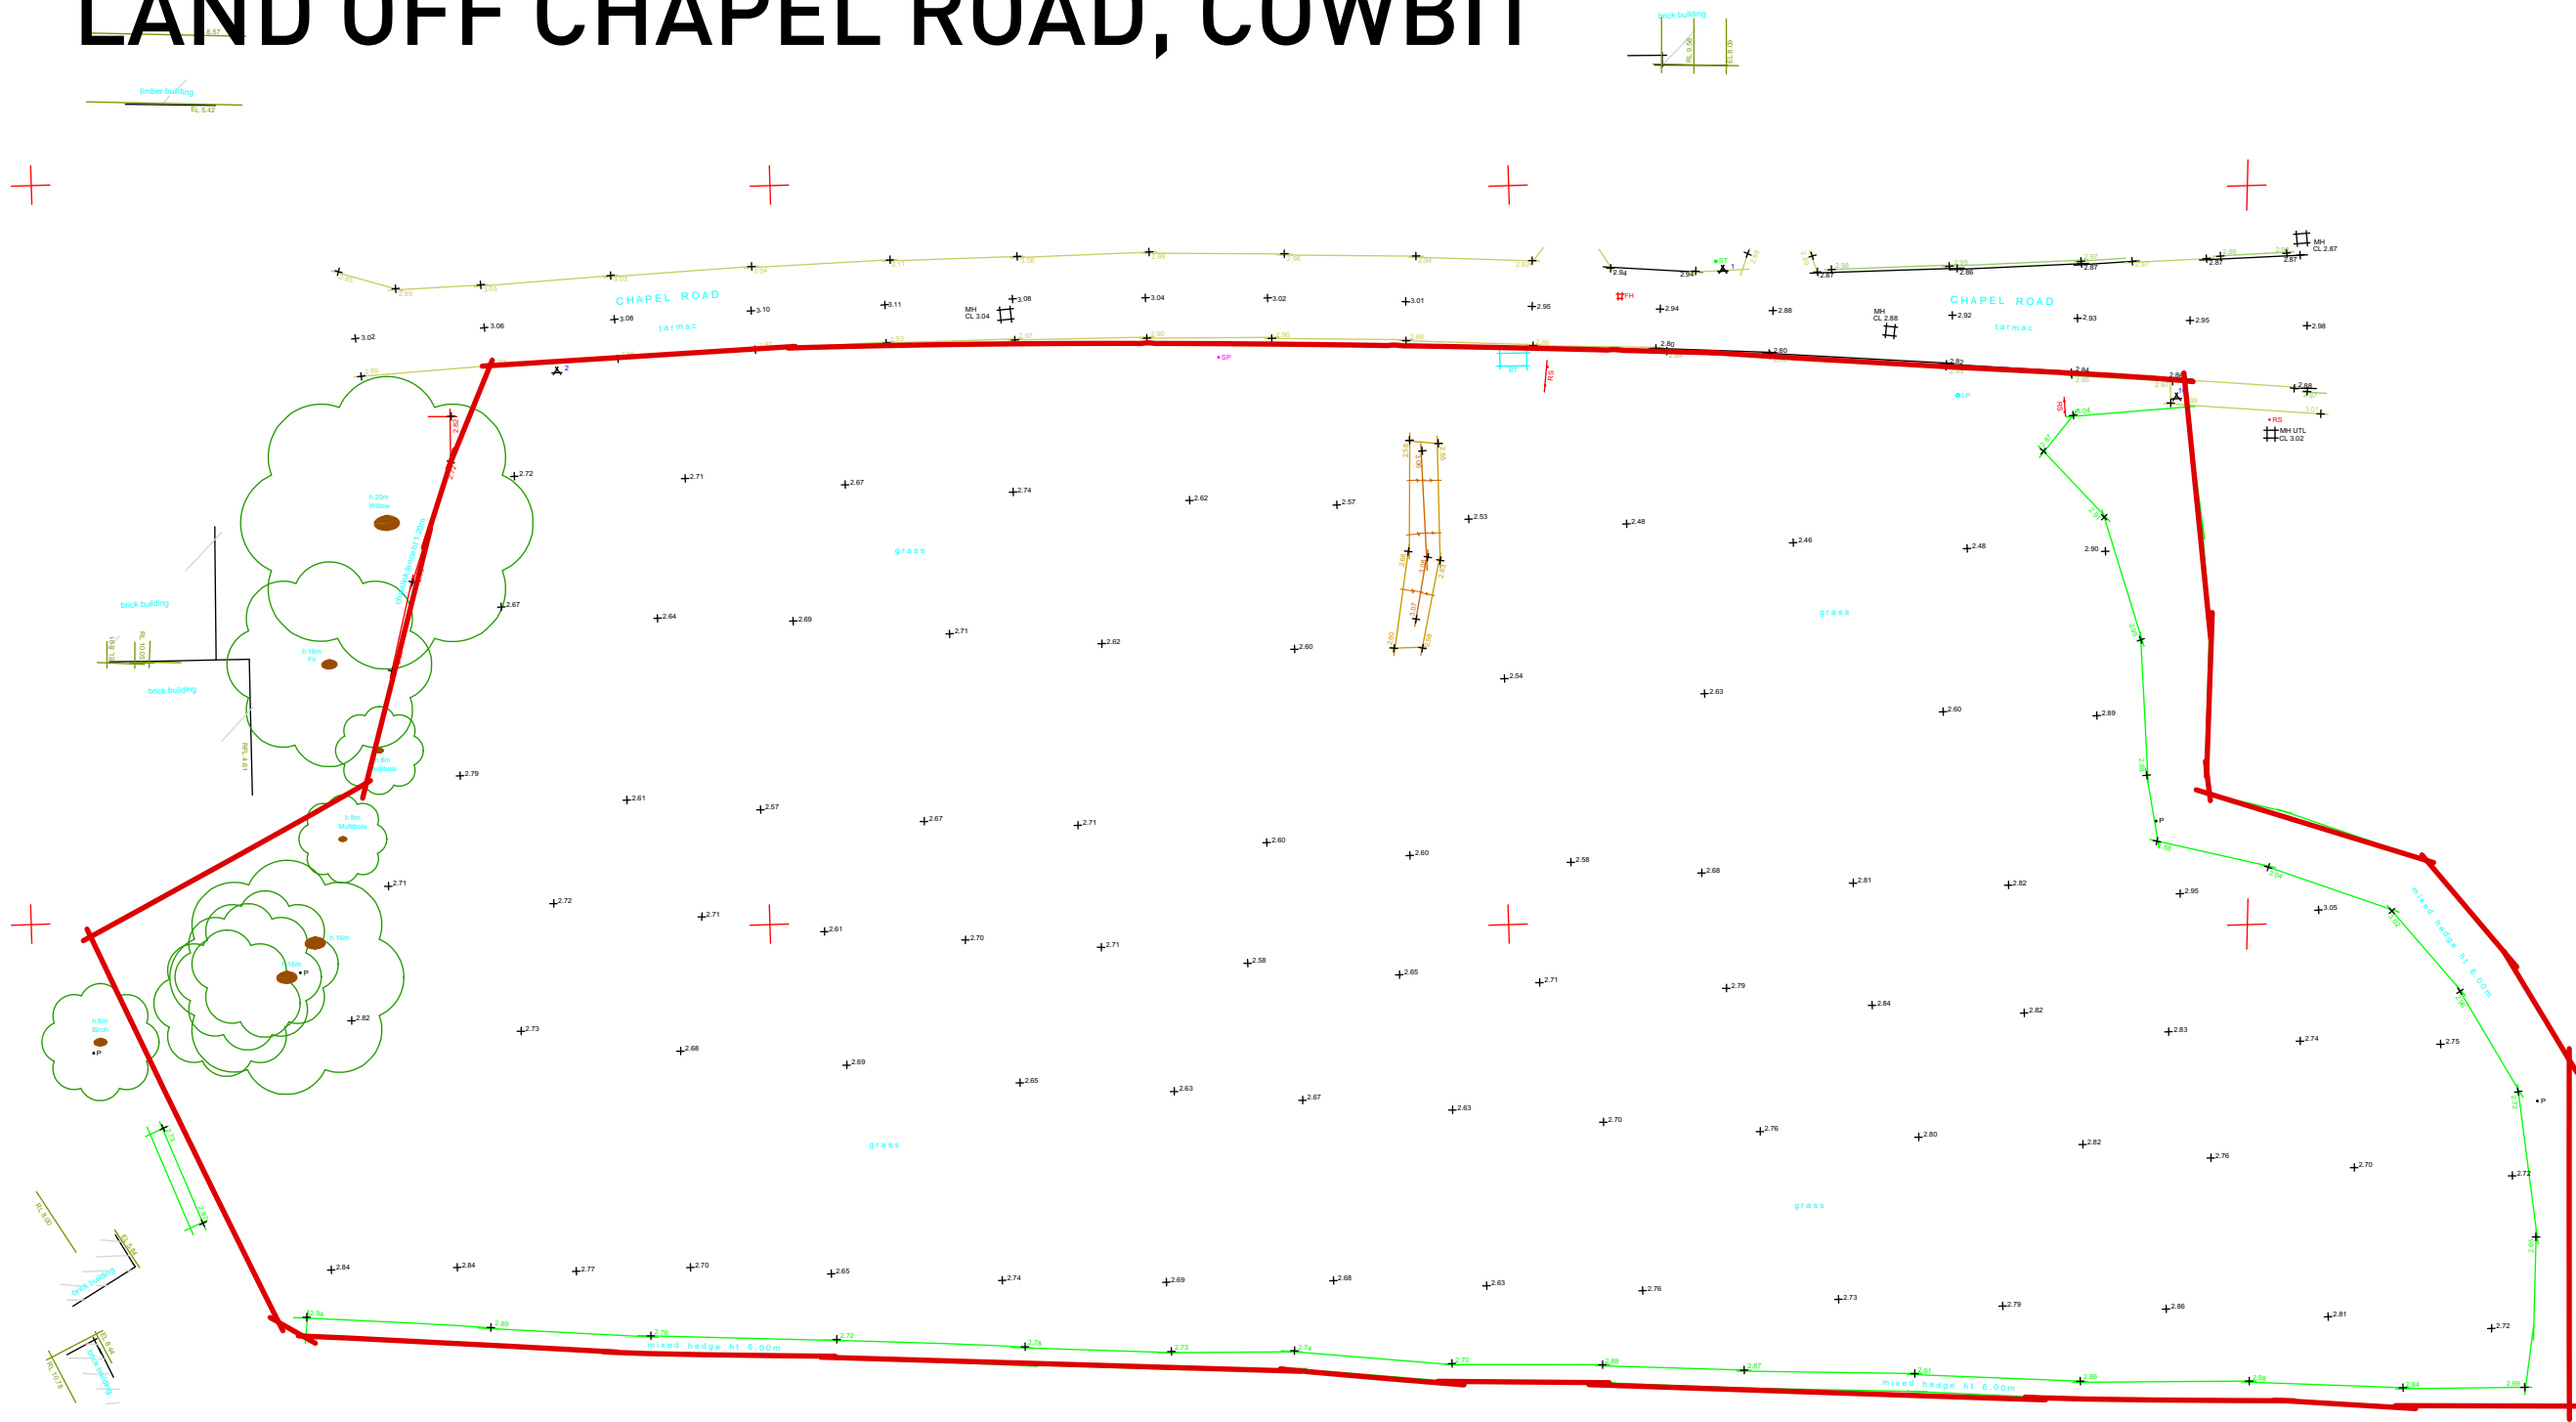

Rev	Date	Note
-----	------	------

LAND OFF CHAPEL ROAD, COWBIT
LOCATION PLAN
SCALE 1:500 @A3
DATE - SEPT 18
REF-CWB-2018-002