


# LAND OFF CHAPEL ROAD, COWBIT

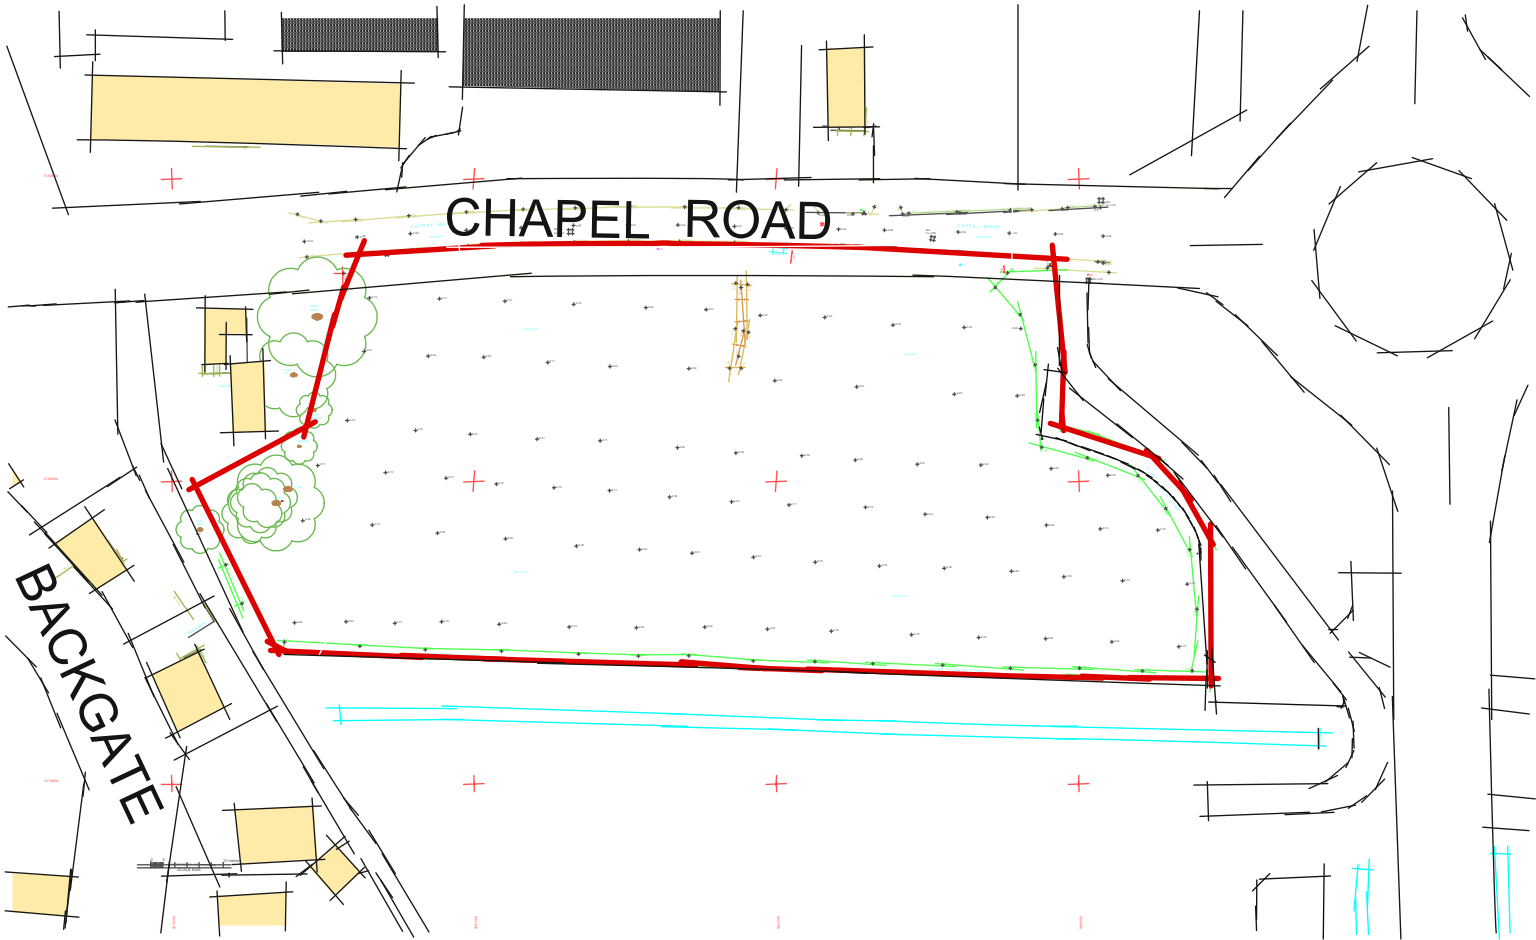

| Rev | Date | Note |
|-----|------|------|
|-----|------|------|

LAND OFF CHAPEL ROAD, COWBIT  
LOCATION PLAN  
SCALE 1:1250 @A3  
DATE - SEPT 18  
REF-CWB-2018-002