



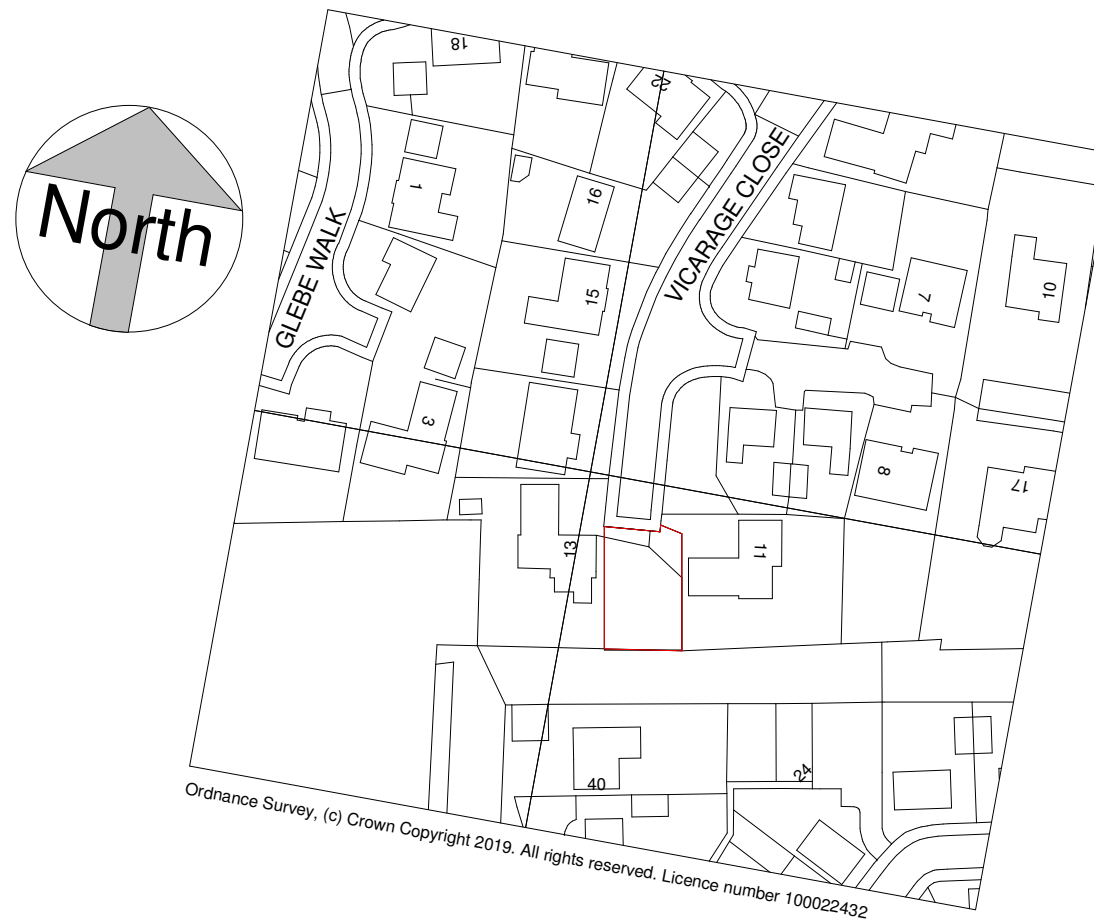

1 Location Plan

1 : 1250

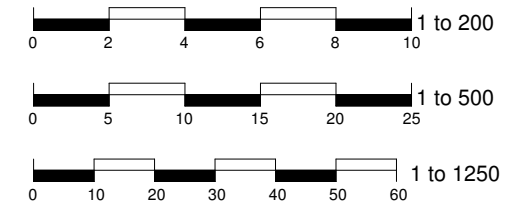



ARC Survey & Design Consultants Ltd
Architectural Services
Chartered Building Surveyors

10 Thurlaston Close,
Peterborough, PE3 6LD

T: 01733 753727 / 07787 536417
e: info@arcsurvey.co.uk
e: arcpb.co.uk

No.	Description	Date

12 Vicarage Close, Cowbit, PE12 6XW		Location plan	
New Dwelling	Project number	1923	E001
	Date	13.09.19	
	Drawn by	RG	
	Paper	A3	Scale 1 : 1250