


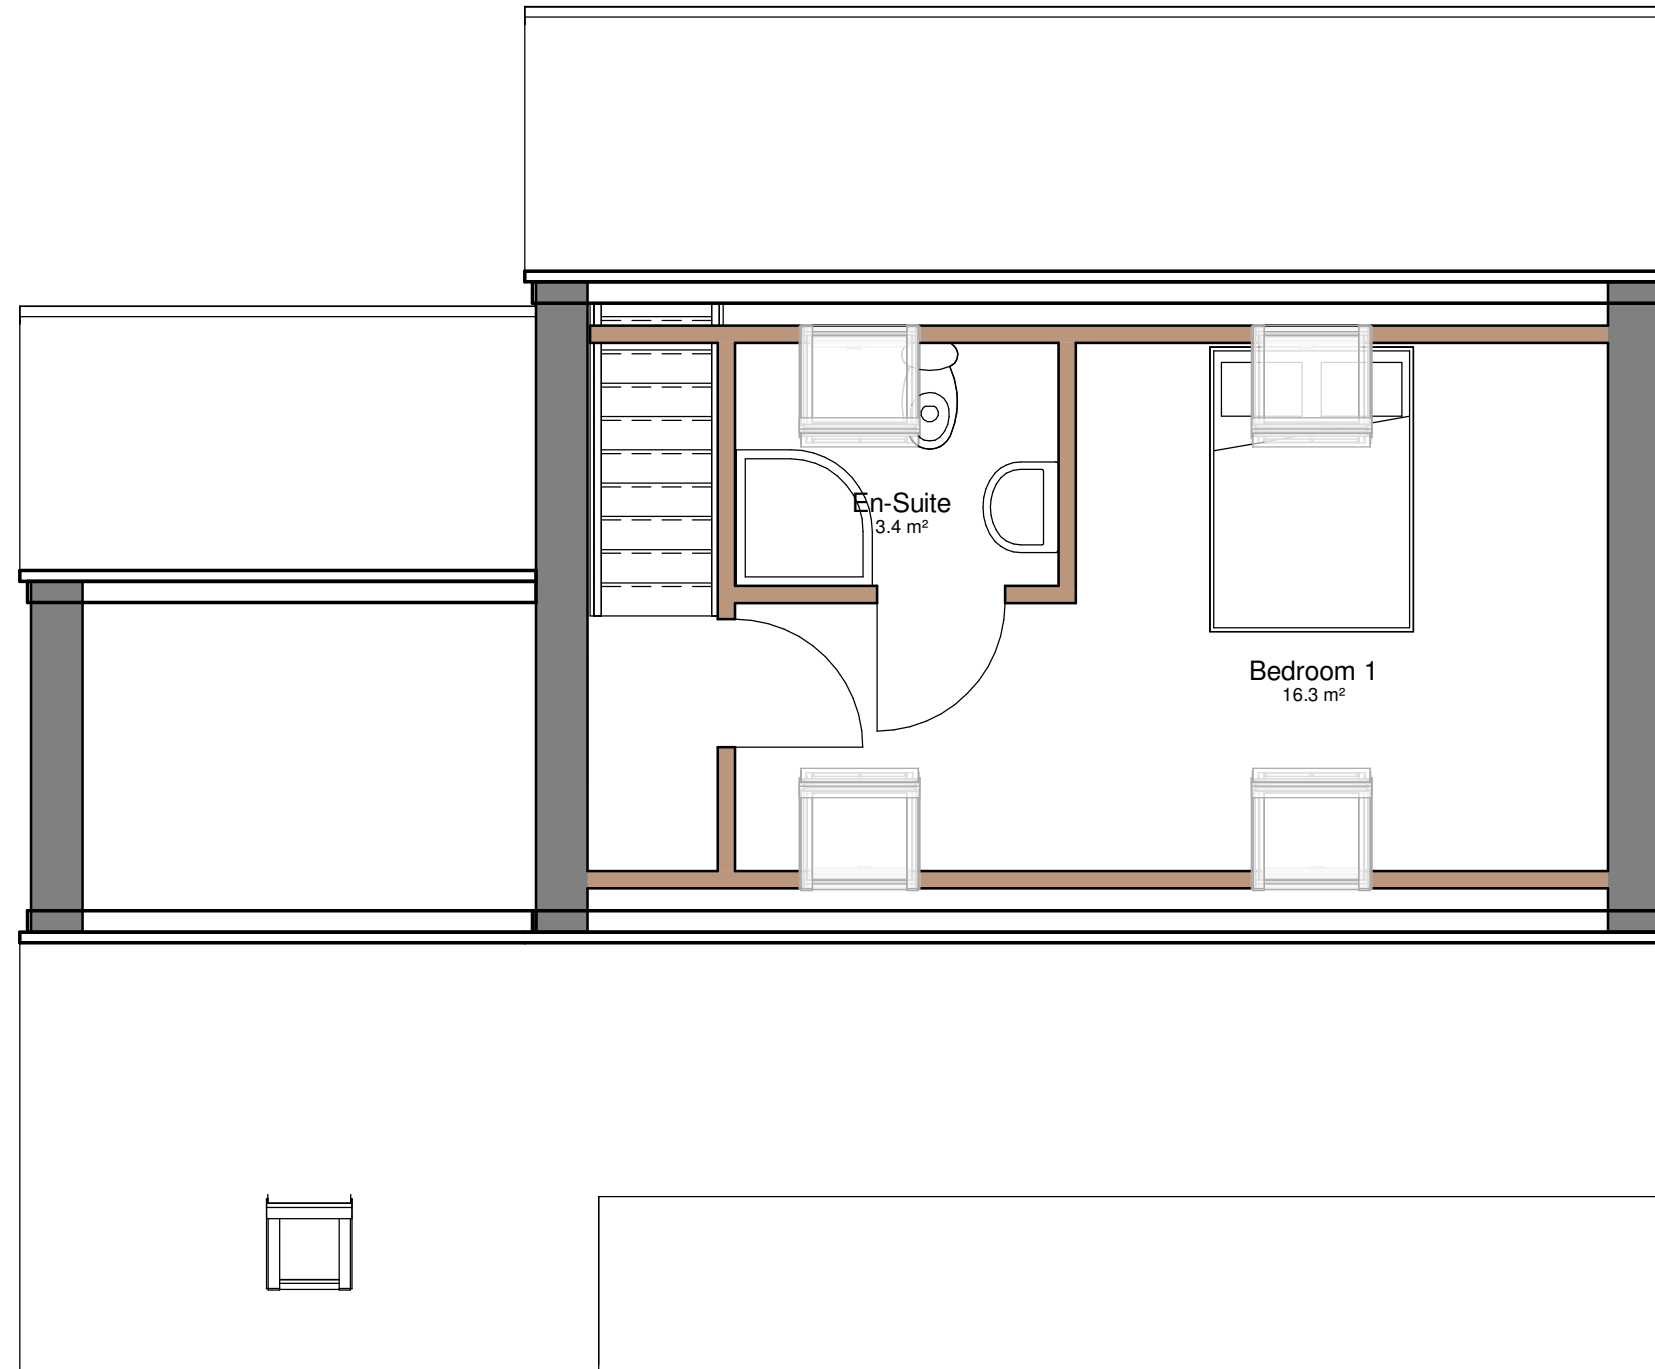

1 Second Floor
1 : 50

No.	Description	Date

12 Vicarage Close, Cowbit, PE12 6XW		Second Floor	
New Dwelling		Project number	1923
		Date	13.09.19
		Drawn by	RG
		Paper	A3
		P105	
		Scale	1 : 50