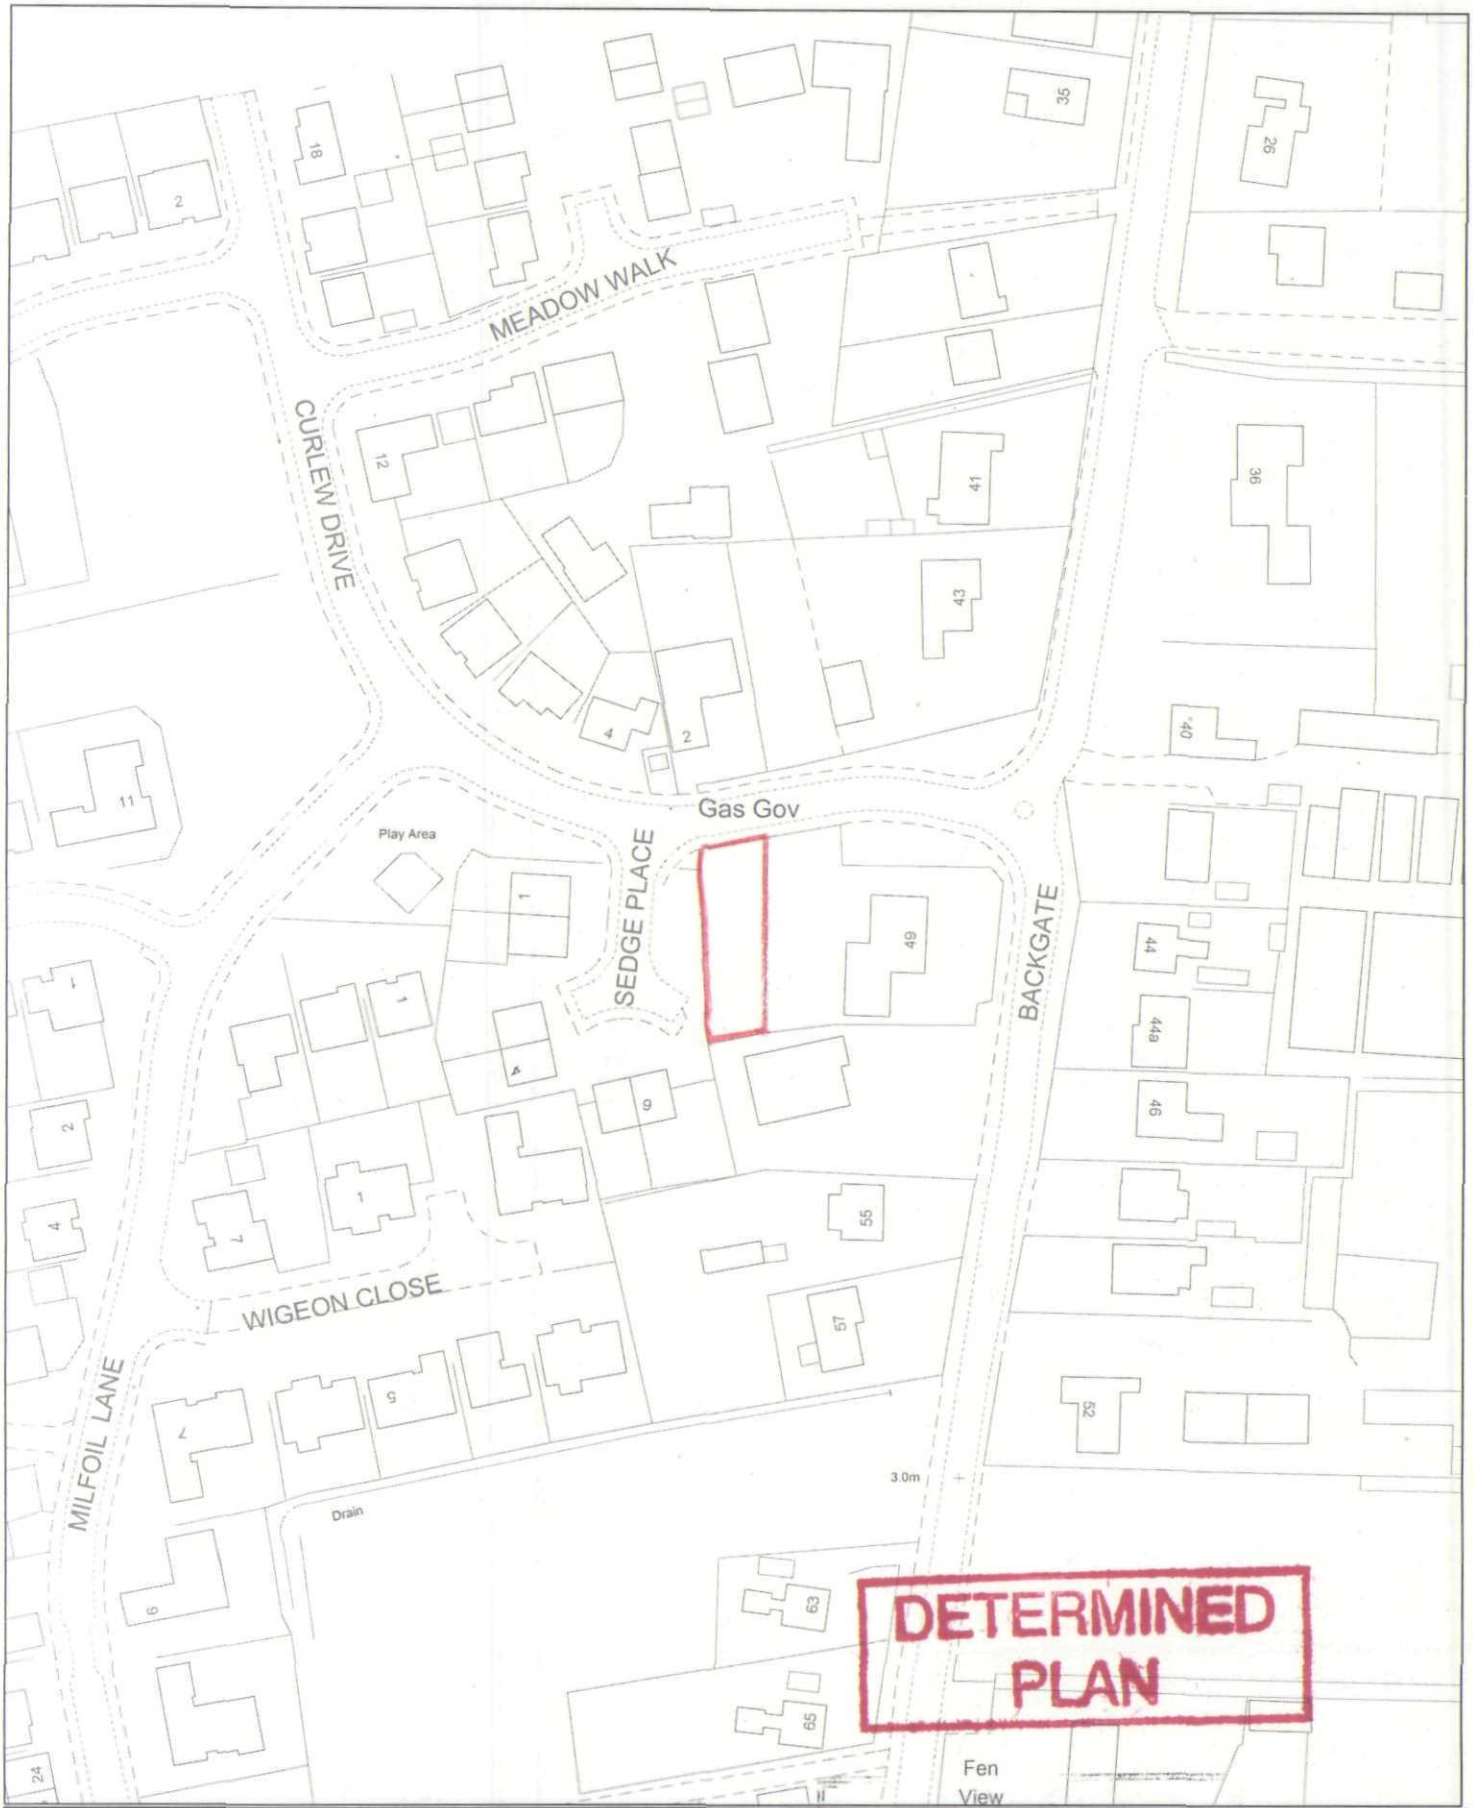


SOUTH HOLLAND DISTRICT COUNCIL

Council Offices, Priory Road, Spalding, Lincolnshire PE11 2XE

This copy has been produced specifically for the map return scheme purposes only. No further copies may be made.

- 7 JUL 2004

Ref: 0938/04

Scale: 1:1250

This map is reproduced from Ordnance Survey material with permission of Ordnance Survey on b