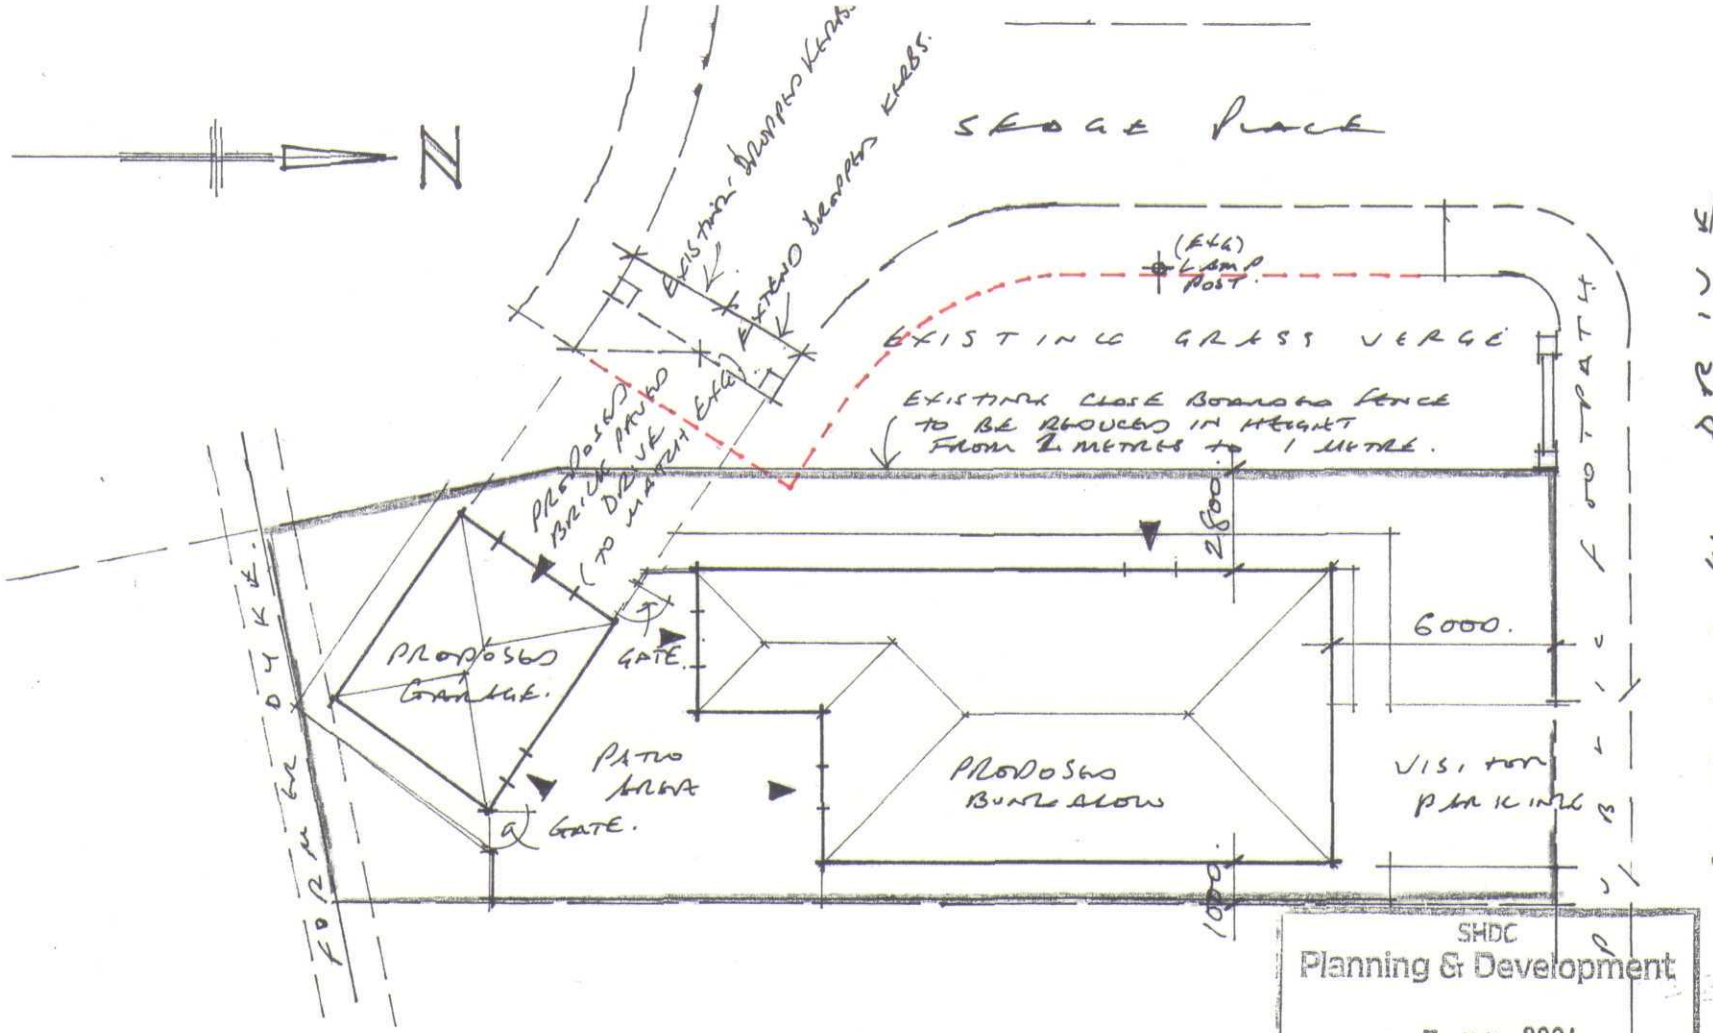


• PROPOSED BLOCK PLAN. • SCALE. 1:200 •

• PROPOSED 2. BEDROOMED BUNGALOW AND DETACHED GARAGE •

• CURLEW DRIVE • COWBIT • SPALDING • LINCS • FOR MR + MRS P. F. TAYLOR •

• REF: 04/181/BP. •

R.N. LOWING MSIAT. ARCHITECTURAL TECHNOLOGIST
9. GALWAY CLOSE • SPALDING • LINCS. PE11 3FL