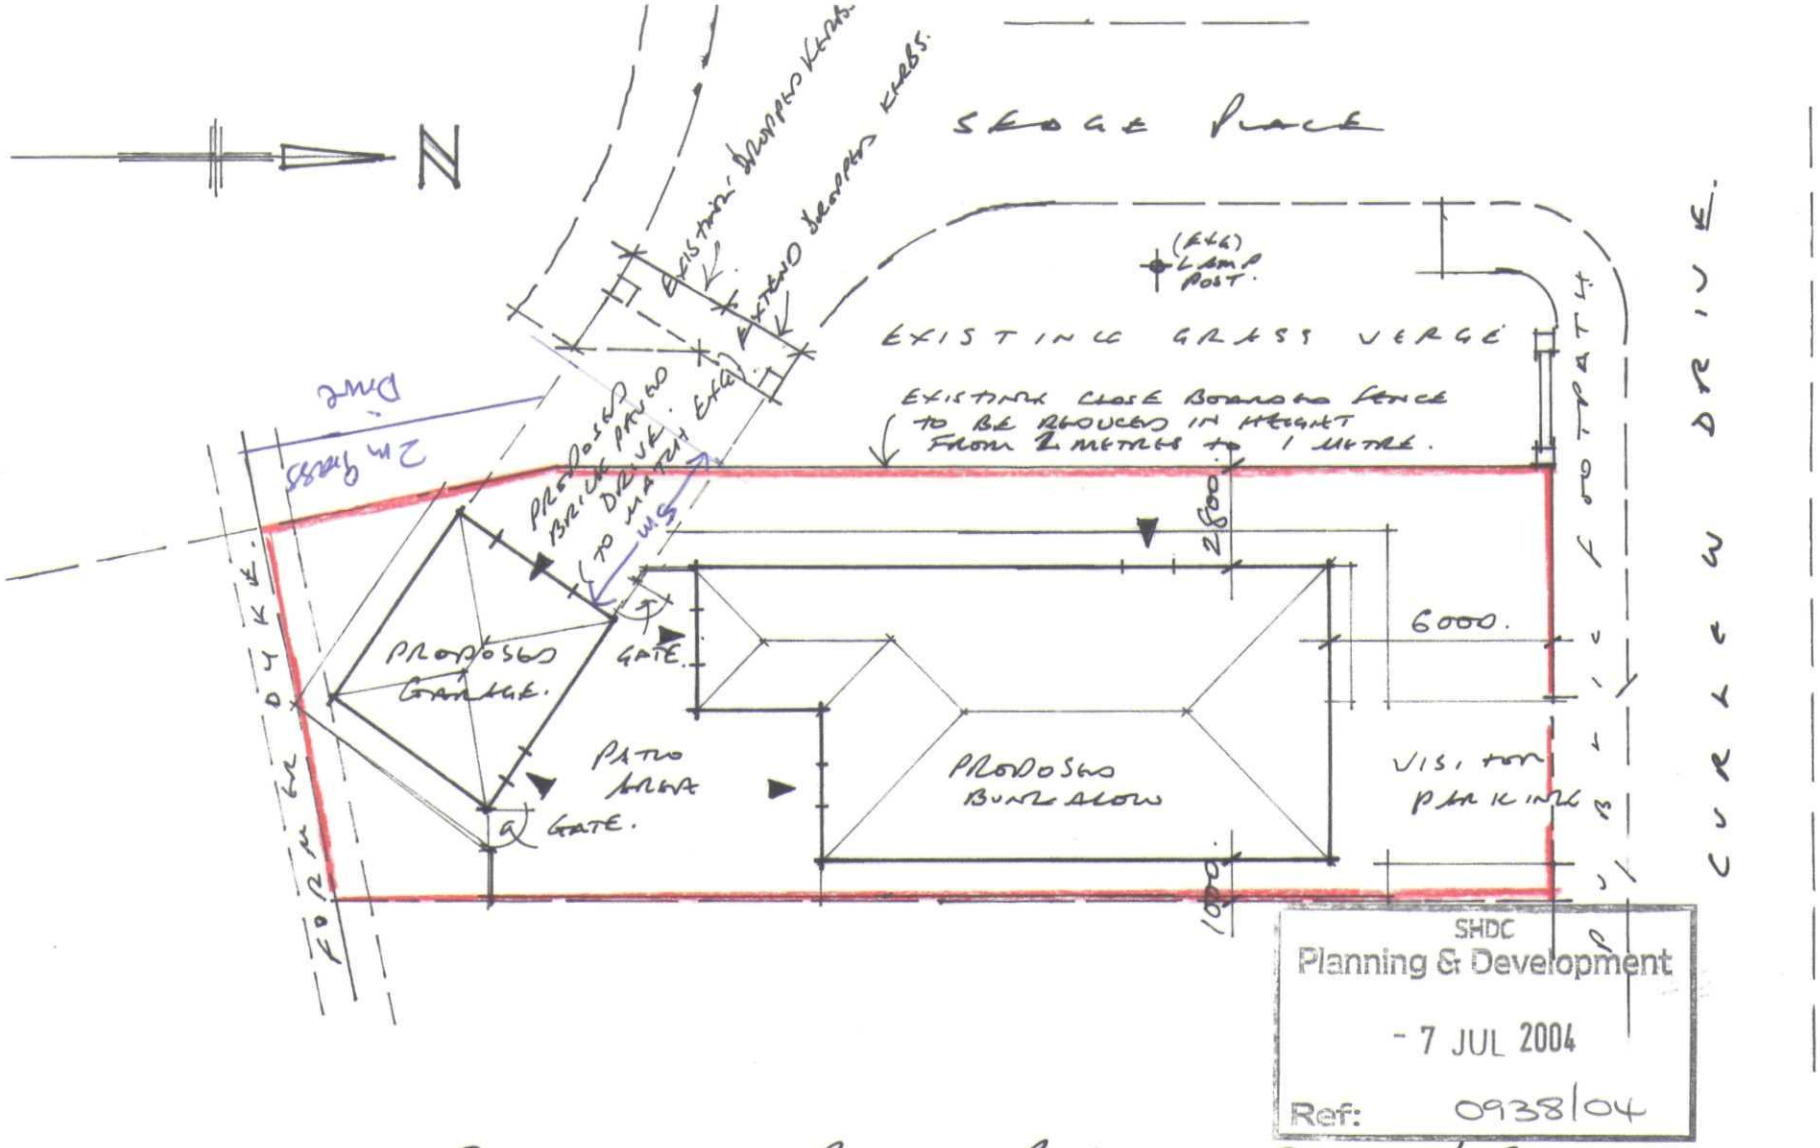


• PROPOSED BLOCK PLAN. • SCALE. 1:200 •

• PROPOSED 2. BEDROOMED BUNGALOW AND DETACHED GARAGE •

• CURLEW DRIVE • COWBIT • SPALDING. LINCS. for. MR + MRS P. F. TAYLOR •

• REF: 04 / 181 / BP. •

R. N. COWLING MBIAT. ARCHITECTURAL TECHNOLOGIST
9. GRAHAM CLOSE. SPALDING. LINCS. PE11 3FL